




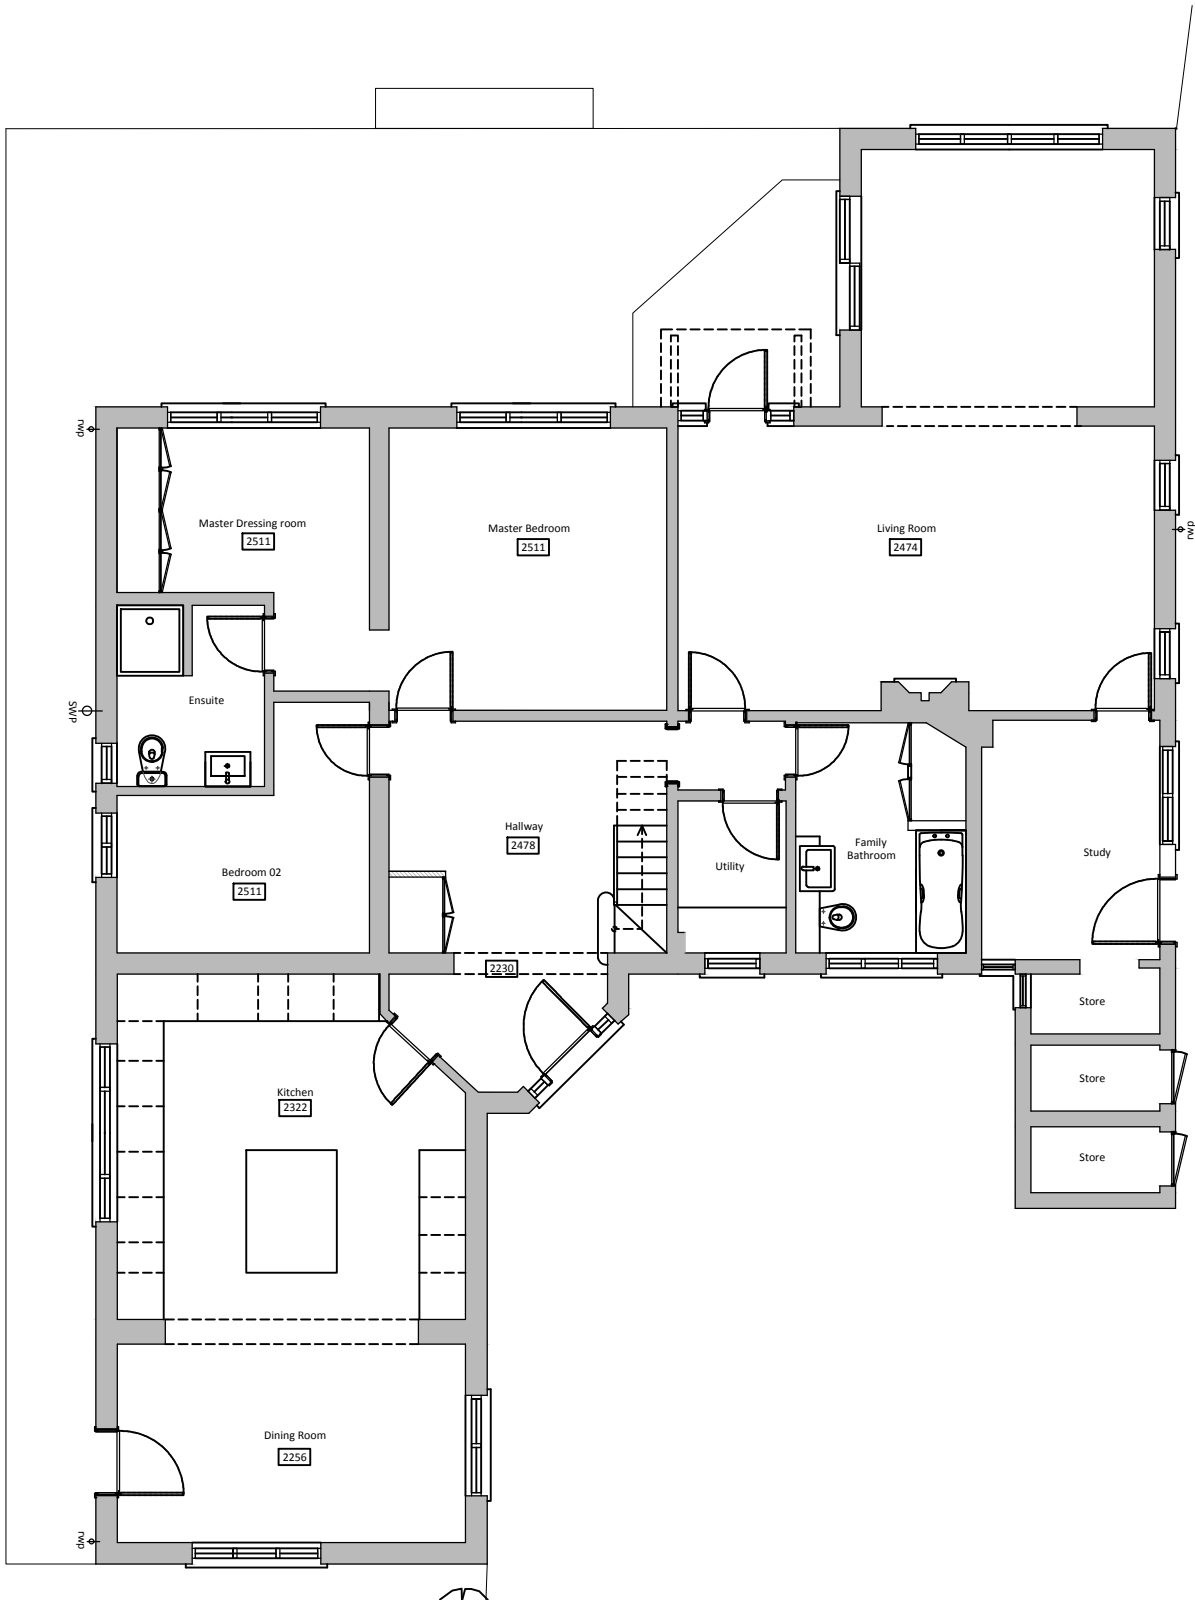

Ground Floor Plan

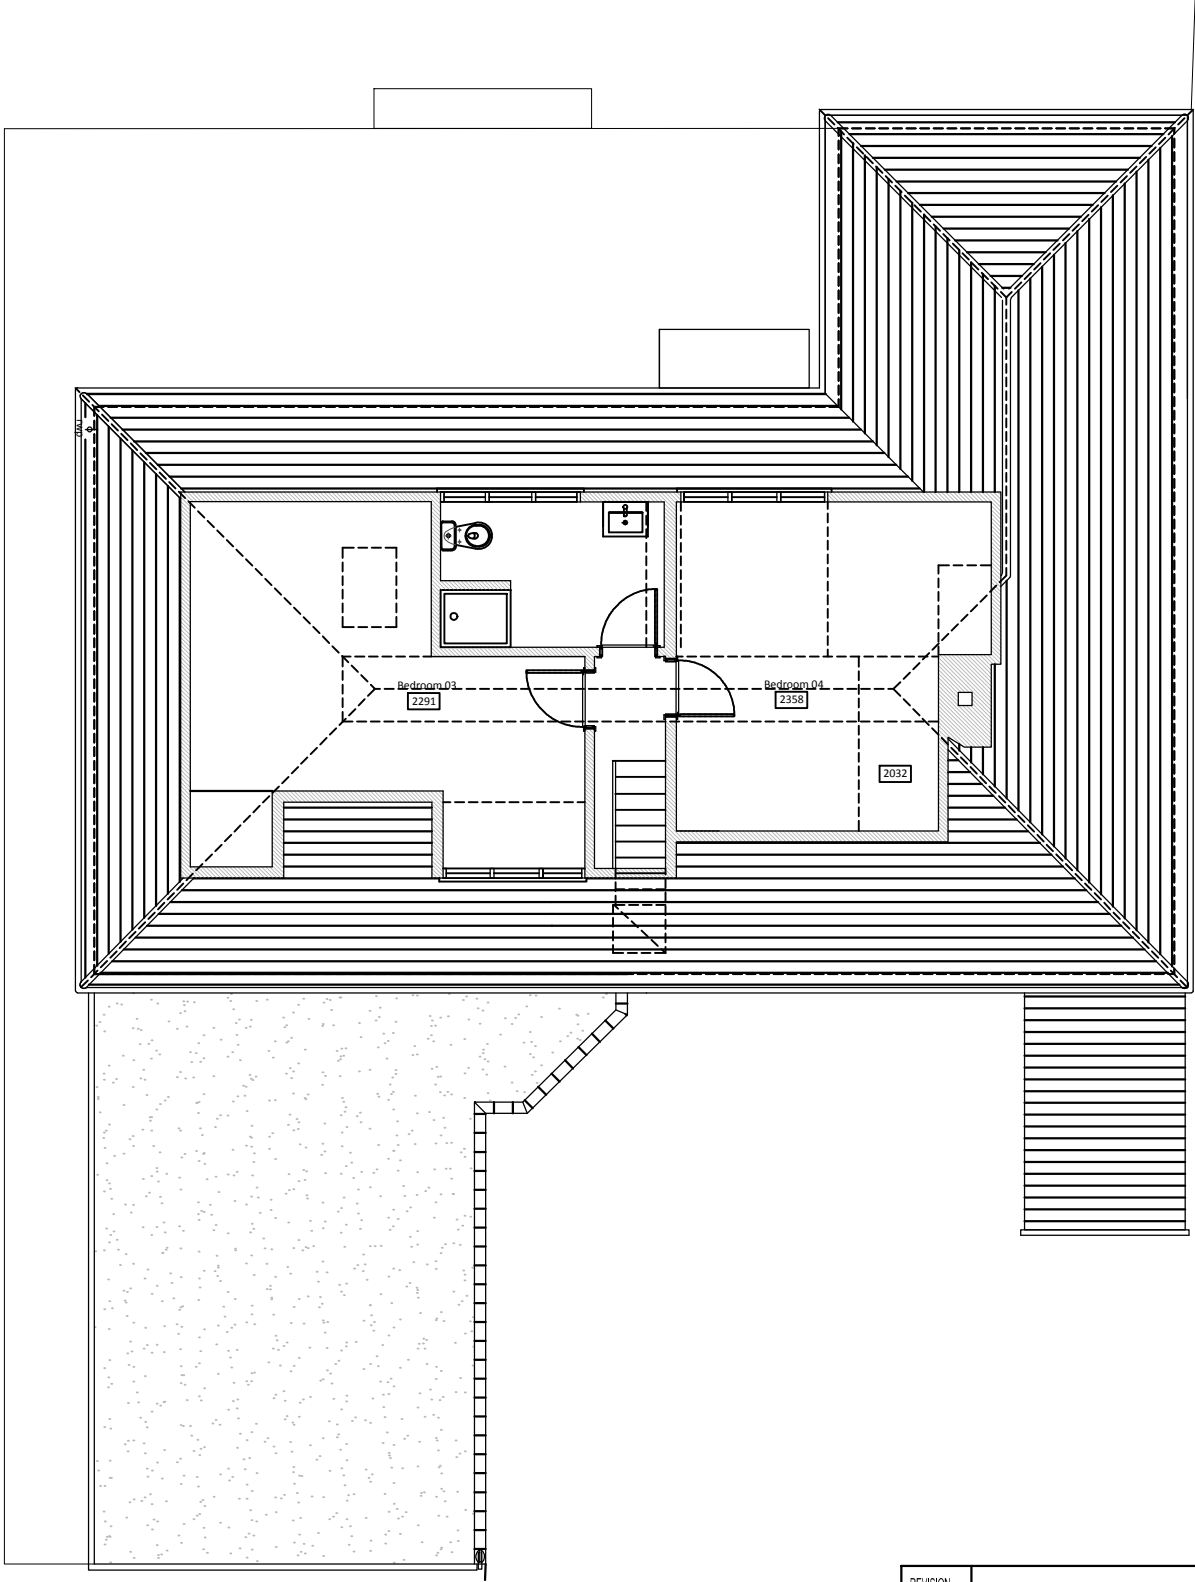

First Floor Plan

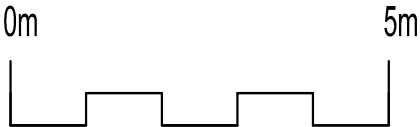

REVISION		DATE
JVAarchitecture info@jvarchitecture.co.uk +44(0)7855 959399 38 Chesil Street, Winchester SO23 0HX jvarchitecture.co.uk		
project	Badnam Cottage, Bursledon	
client	Graham & Julie	
drawing	Ground & First Floor Plans	
date	Jan 24	scale 1:100@A3
drawing no	PL03	revision