



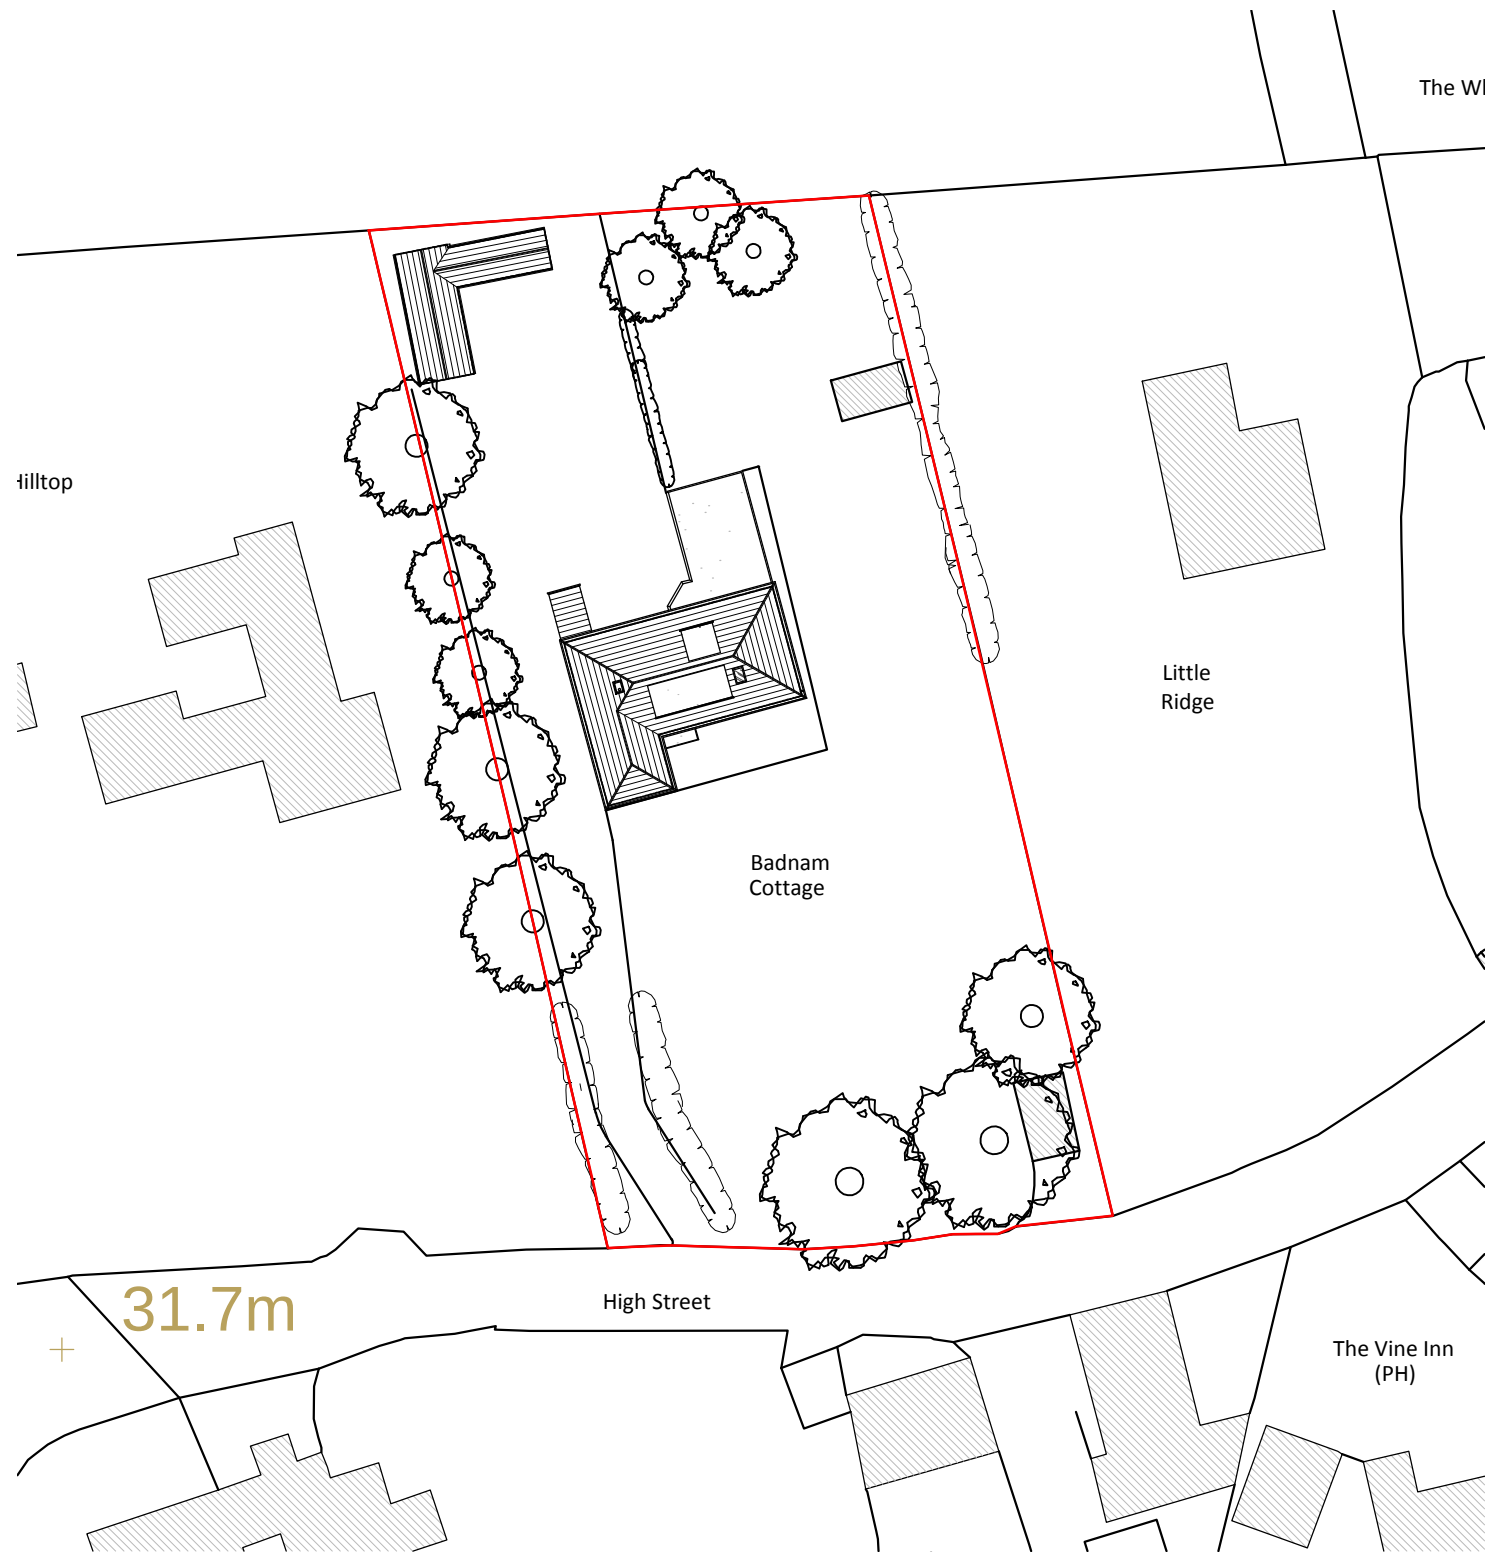


Ordnance Survey, (c) Crown Copyright 2024. All rights reserved. Licence number 100022432

Site Plan @ 1:500

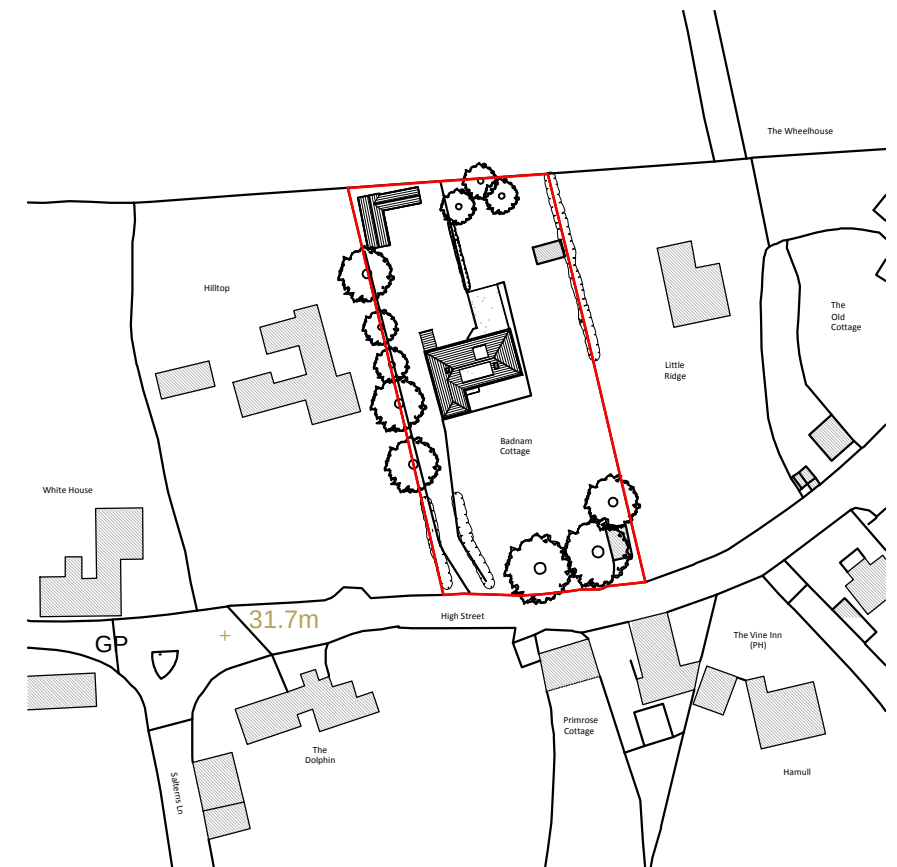

Location Plan @ 1:1250

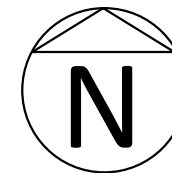

REVISION		DATE
JMArchitecture info@jvarchitecture.co.uk +44(0)7855 959539 38 Chesil Street, Winchester SO23 0HX jvarchitecture.co.uk		
project	Badnam Cottage, Bursledon	
client	Julie & Graham	
drawing	Site & Location Plan	
date	Jan 24	scale 1:100@A3
drawing no	PL01	revision