


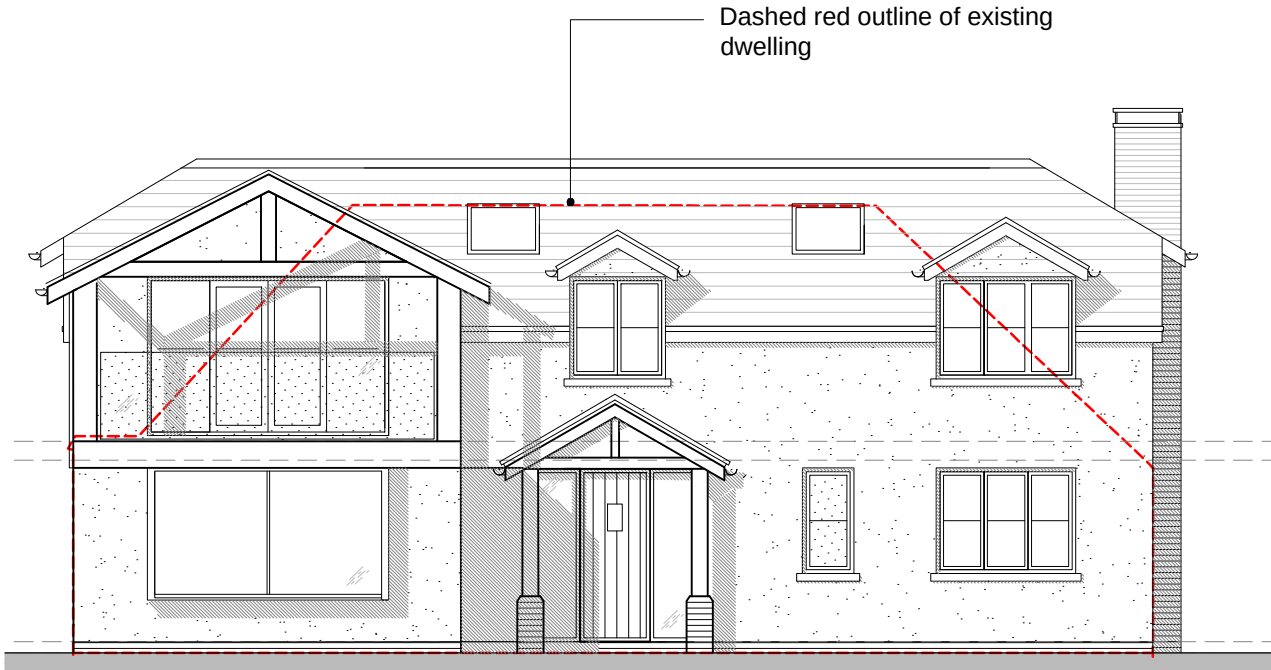

Front Elevation



Side Elevation

- proposed material:**
- a. Light coloured through colour render system
 - b. Grey casement windows and French doors and screens
 - c. Grey aluminium sliding doors
 - d. Slate tiles
 - e. Oak timber framing and porch
 - f. Stone cills
 - g. Grey brick work to chimney




Rear Elevation



Side Elevation

PLANNING

PROPOSED ELEVATIONS

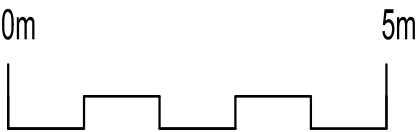

REVISION		DATE
JMArchitecture info@jvarchitecture.co.uk +44(0)7855 959539 38 Chesil Street, Winchester SO23 0HX jvarchitecture.co.uk		
project	Badnam Cottage, Bursledon	
client	Graham & Julie	
drawing	Proposed Elevations	
date	Jan 24	scale 1:100@A3
drawing no	PL06	revision