


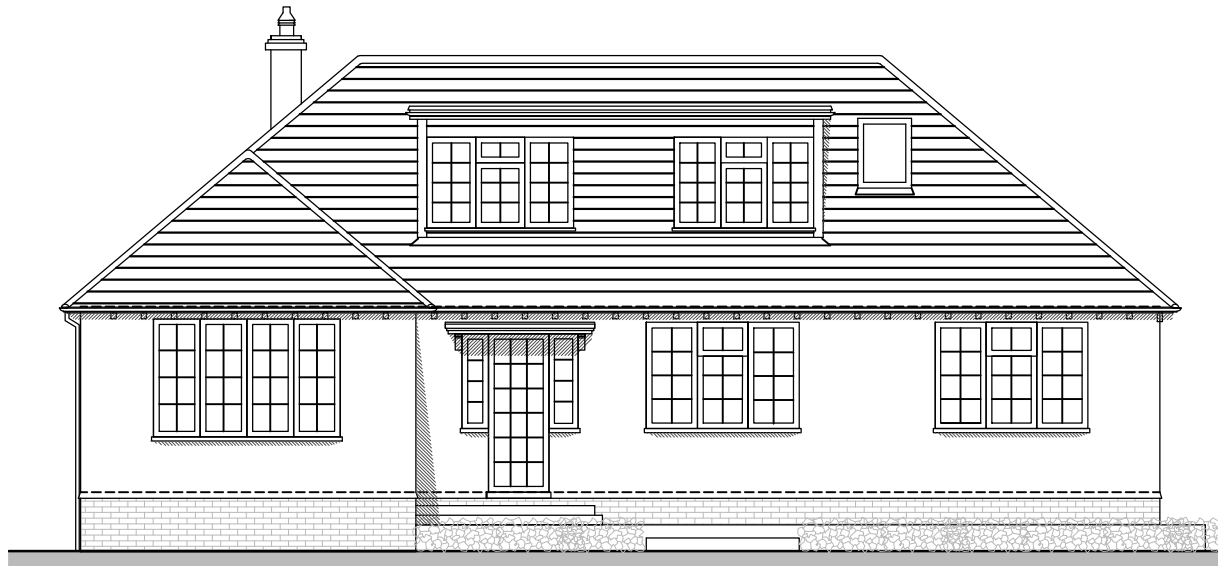


South Elevation



East Elevation




North Elevation

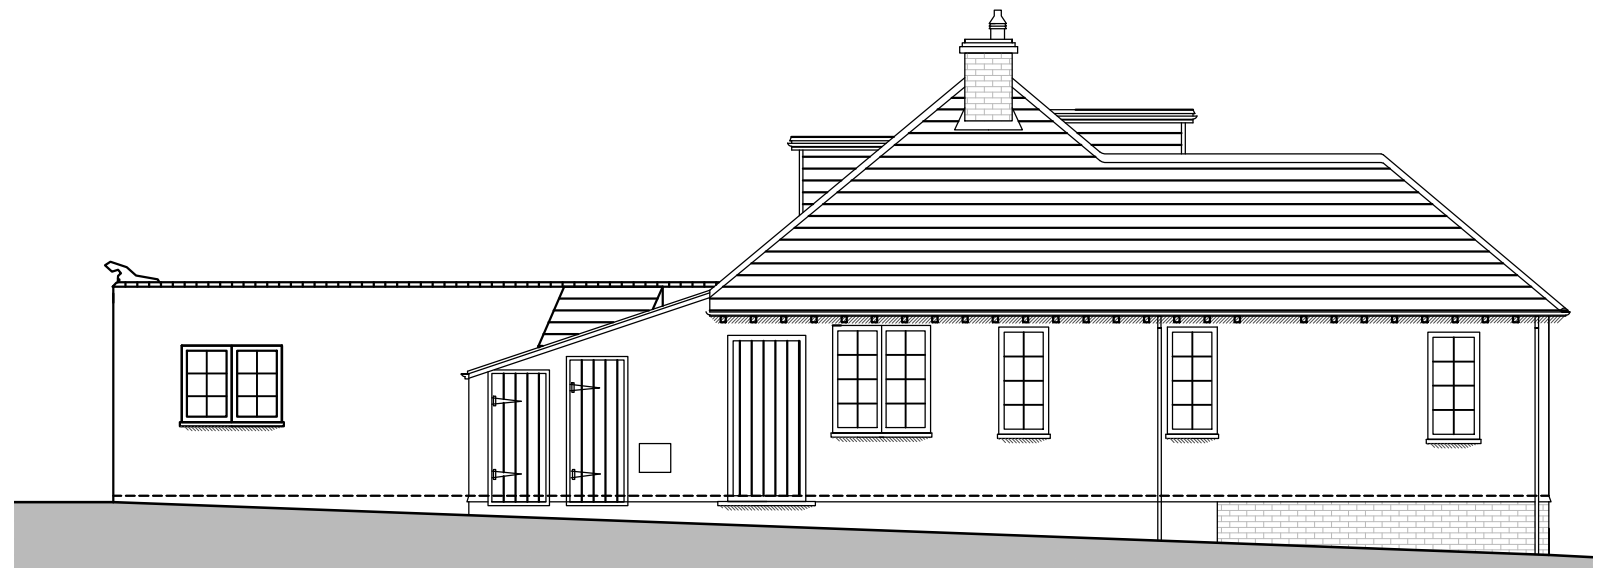

West Elevation

PLANNING

EXISTING ELEVATIONS

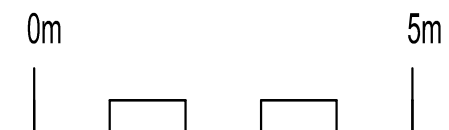

REVISION	DATE
JMArchitecture info@jvarchitecture.co.uk +44(0)7855 959539 38 Chesil Street, Winchester SO23 0HX jvarchitecture.co.uk	
project	Badnam Cottage, Bursledon
client	Graham & Julie
drawing	Existing Elevations
date Jan 24	scale 1:100@A3
drawing no PL04	revision