




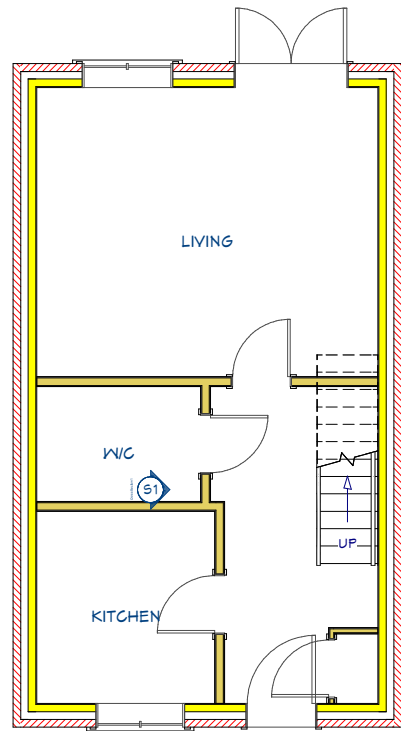


PROPOSED GROUND FLOOR PLAN

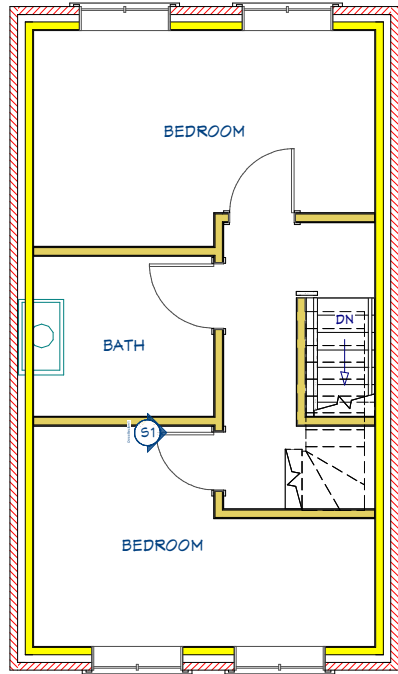


PROPOSED FIRST FLOOR PLAN

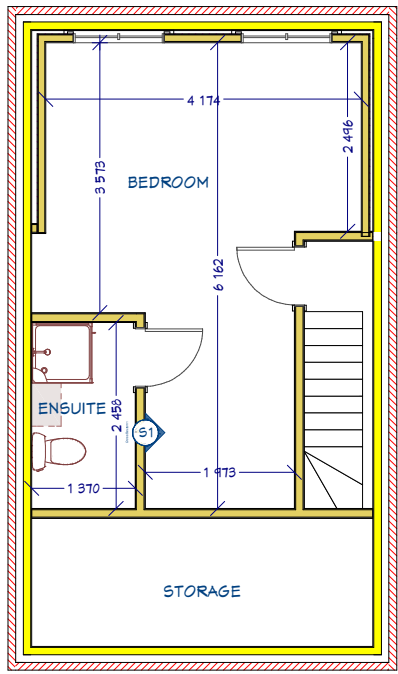

PROPOSED SECOND FLOOR PLAN

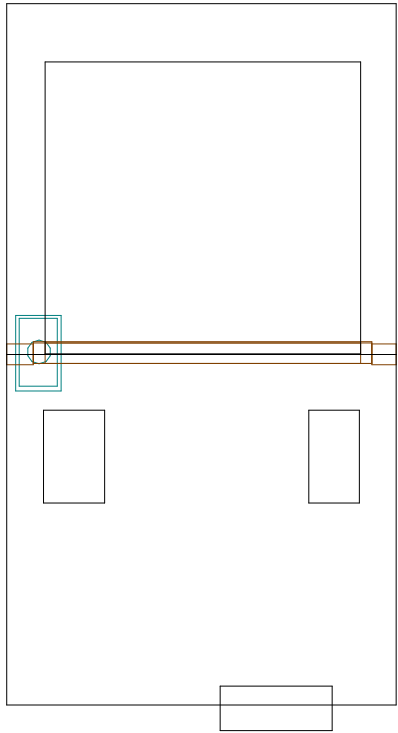

PROPOSED ROOF PLAN

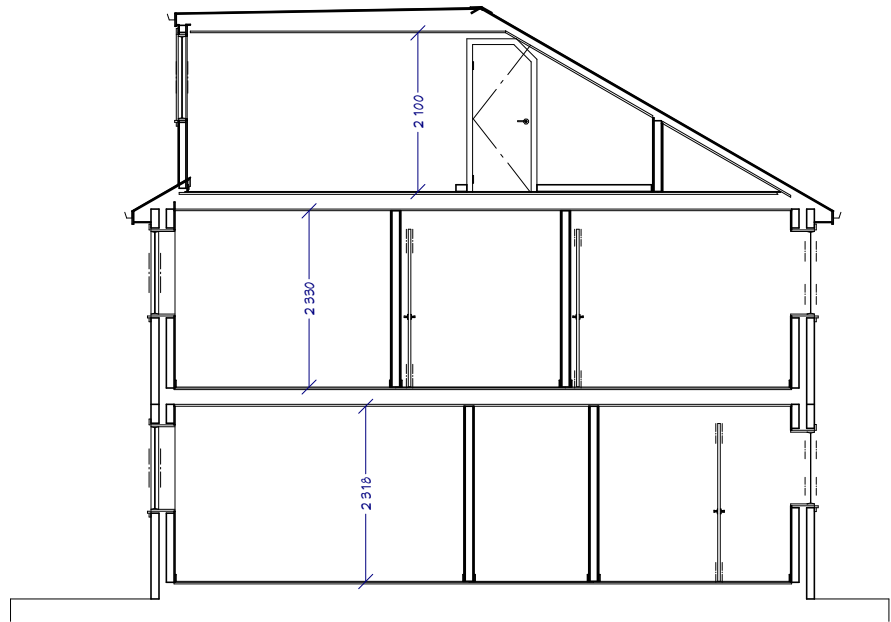

CROSS SECTION THROUGH SECTION 1



NOTES:
1) ALL DRAWINGS SUPPLIED BY DWG PLANS ARE TO BE USED FOR PLANNING PERMISSION PURPOSES ONLY AND NOT TO BE USED FOR BUILDING REGULATION PURPOSES.
2) THE CONTRACTOR, SUB-CONTRACTOR OR SUPPLIER IS TO CHECK ALL RELEVANT DIMENSIONS, LEVELS, EXISTING STRUCTURE AND MATERIALS PRIOR TO COMMENCING THE WORKS.
© THIS DRAWING IS COPYRIGHT AND MAY NOT BE COPIED, TRACED, ALTERED OR REPRODUCED WITHOUT WRITTEN PERMISSION FROM DWG PLANS.

DWG PLANS			TITLE		
35 Cranmer Drive, Nursling, Southampton, SO16 0TD Mobile: 07851229345, Email: info@dwgplans.co.uk			Proposed floor and roof plan 15 Goslings Turning, Southampton		
DRAWN	NAME PRB	DATE 02/02/2024	SIZE A3	DWG NO DWG PLANS 03010	REV A
UNLESS OTHERWISE SPECIFIED DIMENSIONS ARE IN MILLIMETERS			CLIENT: Mr and Mrs Gregory		
			SCALE: 1:100 @ A3		SHEET 1 of 1