


Revision	Description	Date
A	Building redesigned to clients requirements;	08-11-23
B	Issued for PLANNING;	09-11-23
C	Overall height reduced to 2.5m and building location adjusted.	07-12-23
D	Issued for BUILDING REGULATIONS;	05-01-24
E	Building relocated 1m from west boundary; roof height increased; issued for PLANNING;	31-01-24
F	Site section C added;	11-03-24

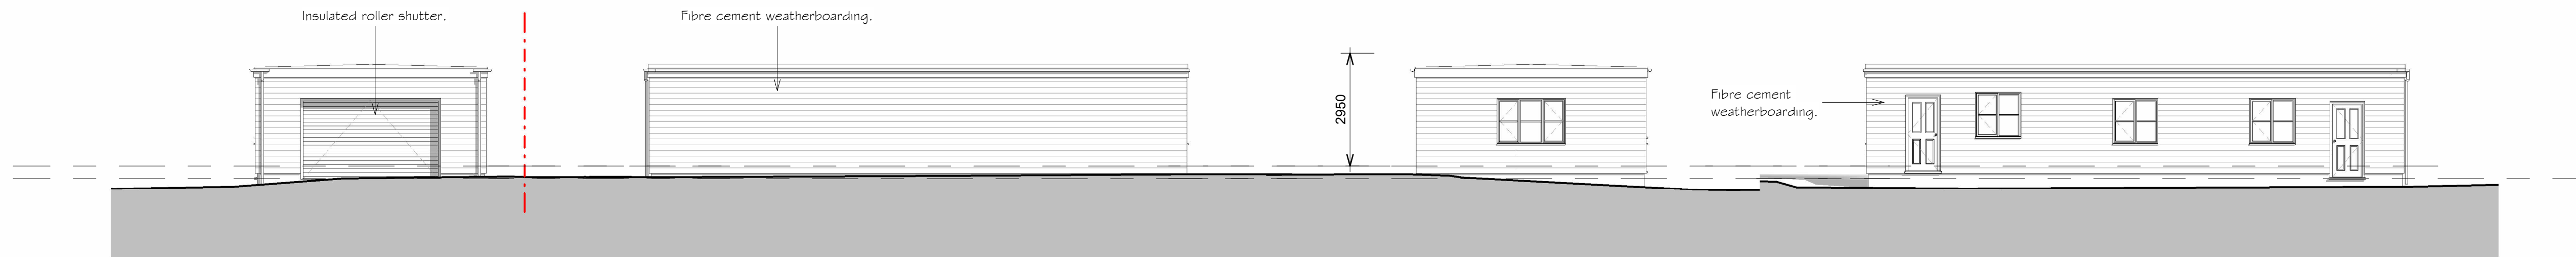

North Elevation

1 : 100

West Elevation

1 : 100

South Elevation


1 : 100

East Elevation


1 : 100



3D View 2

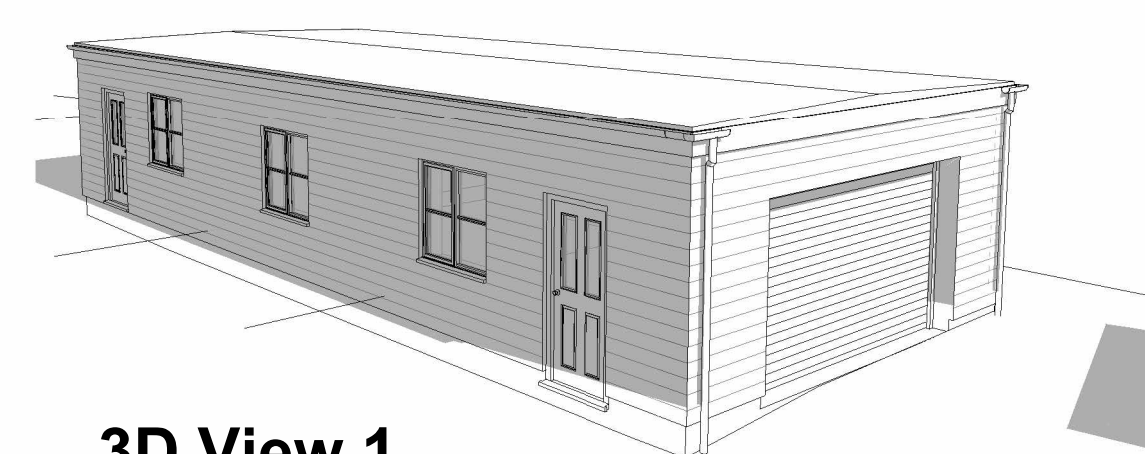


3D View 1

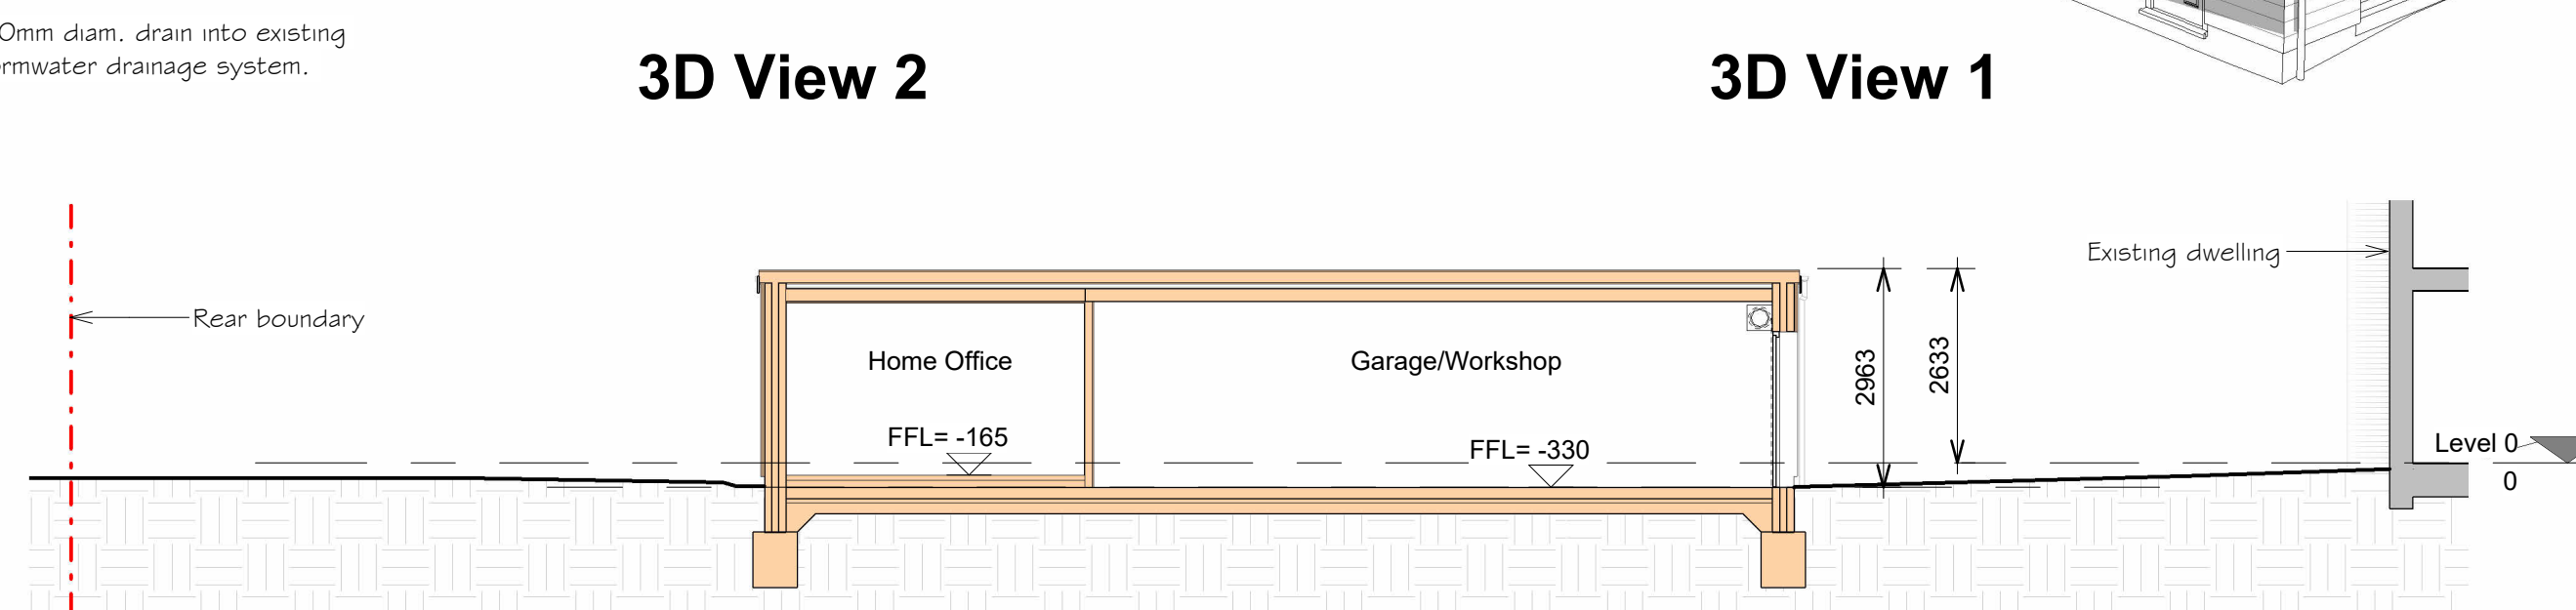


Site Section C

1 : 100

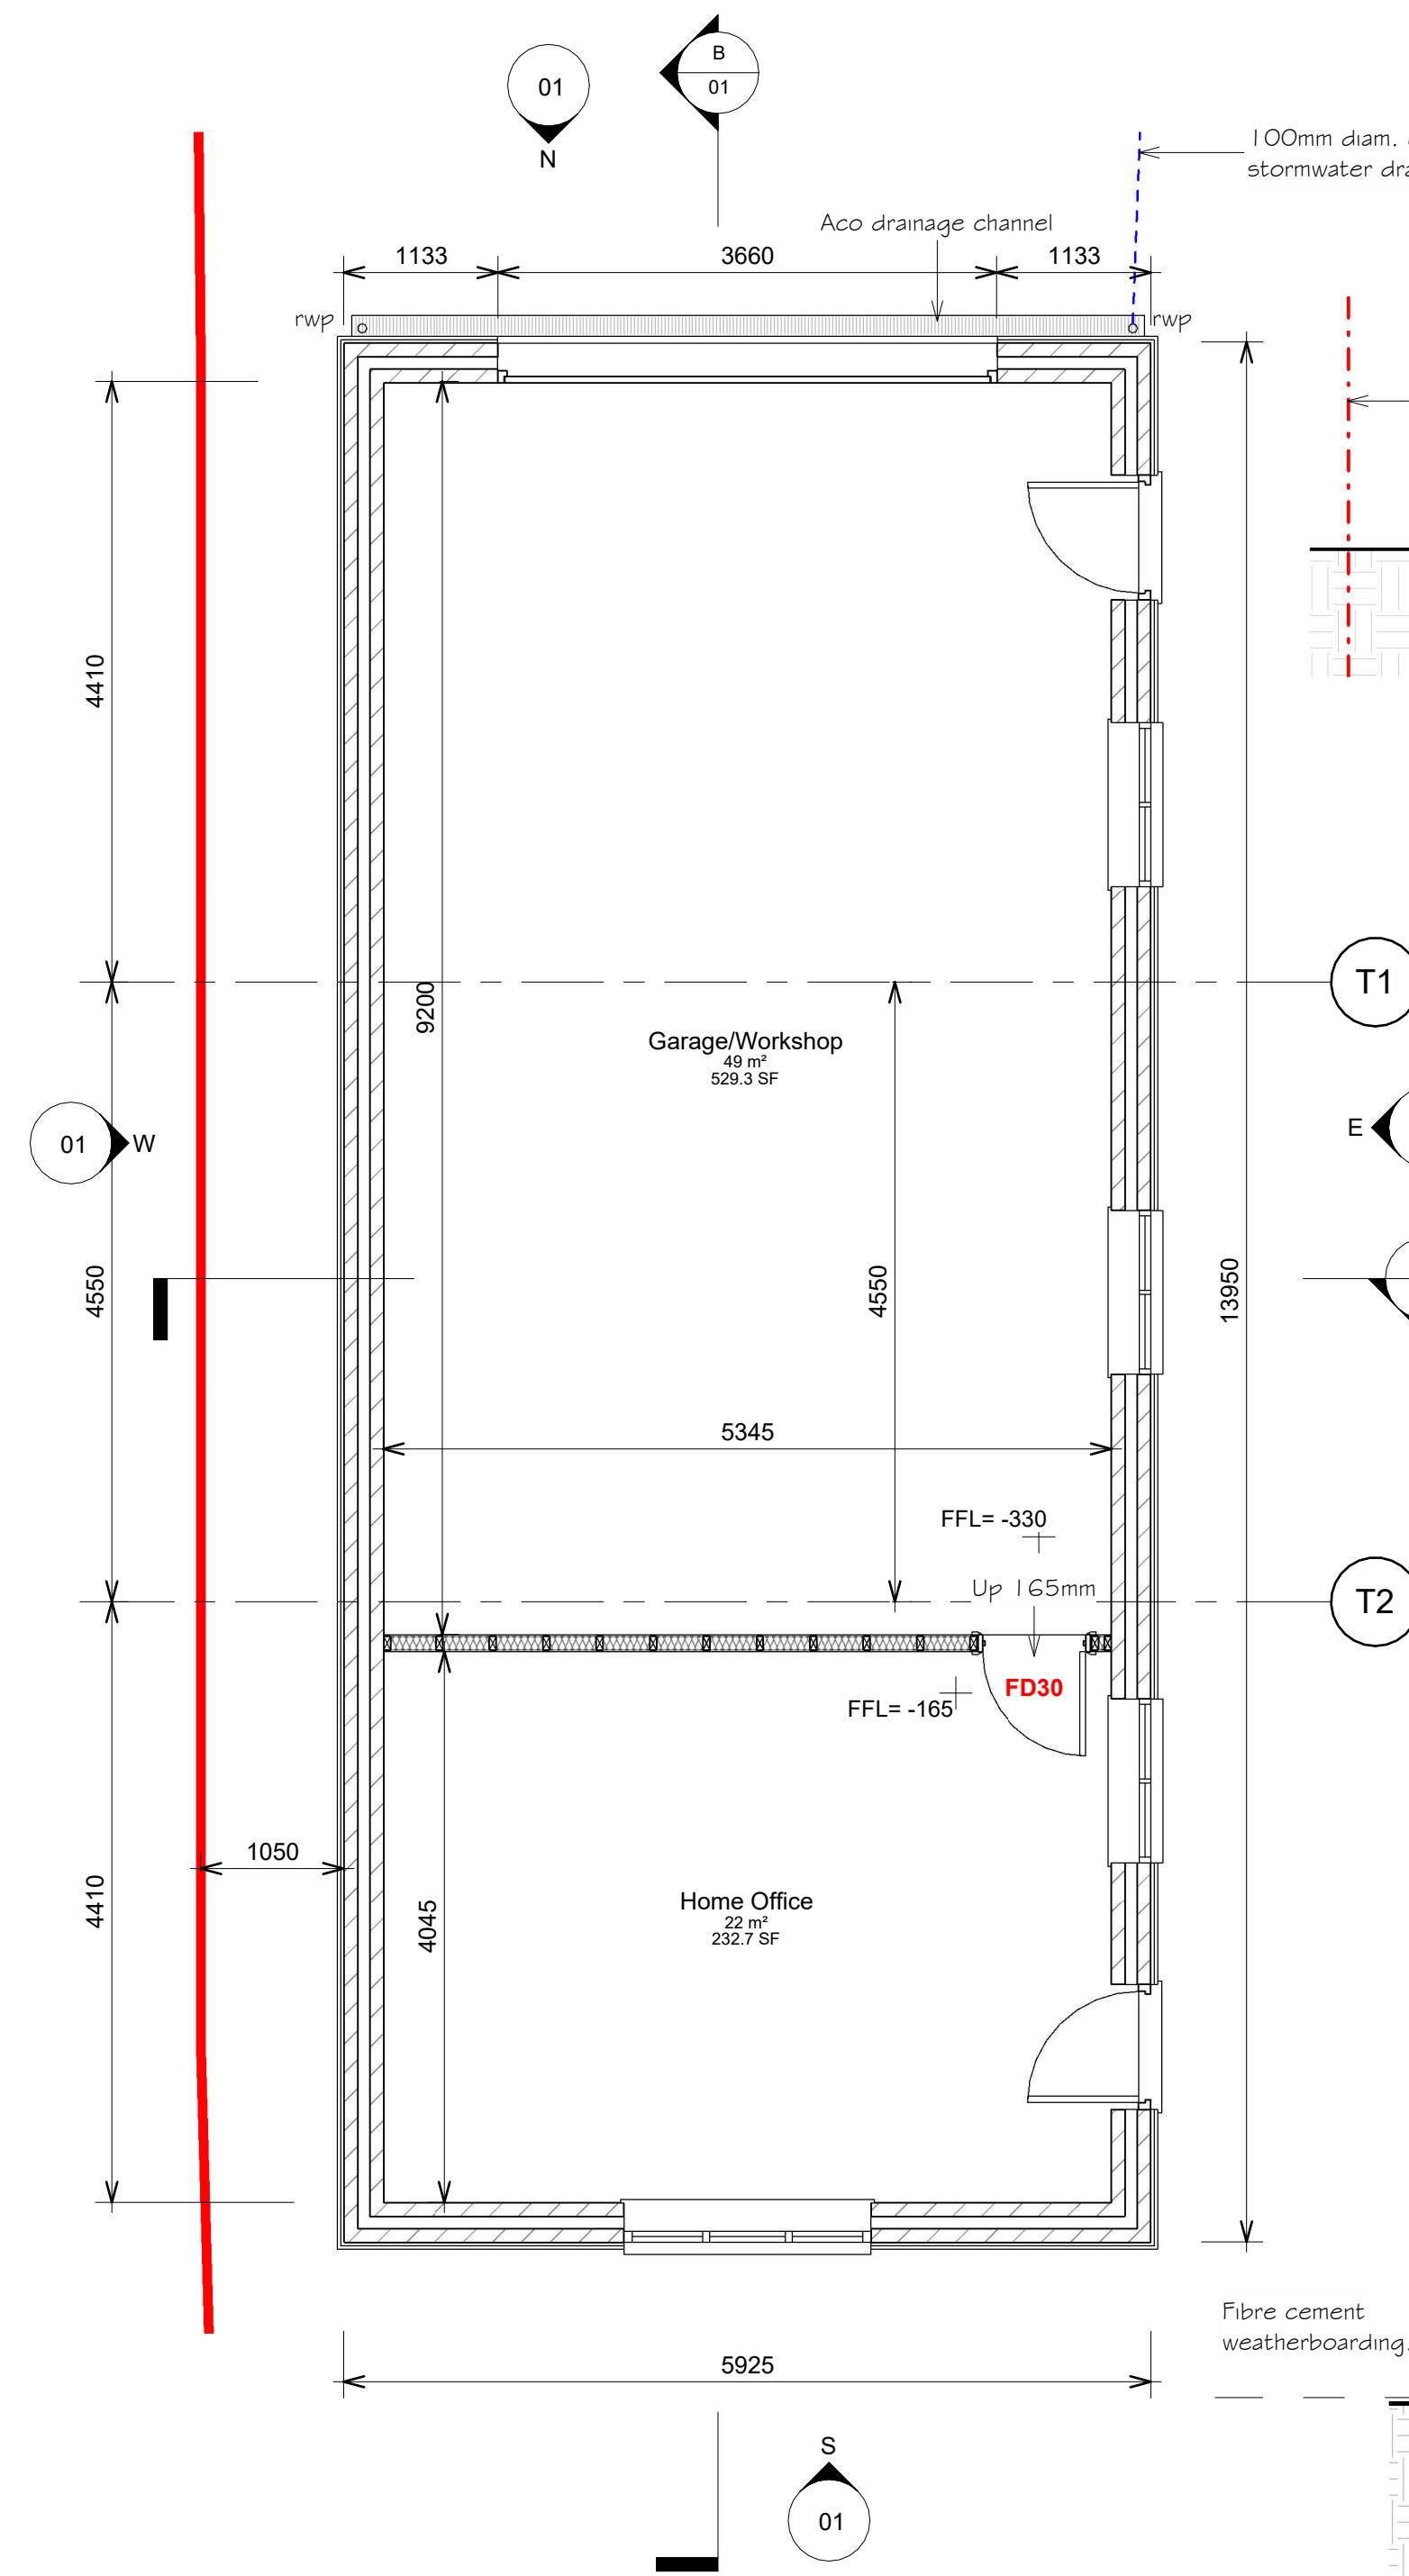


Floor Plan

1 : 100

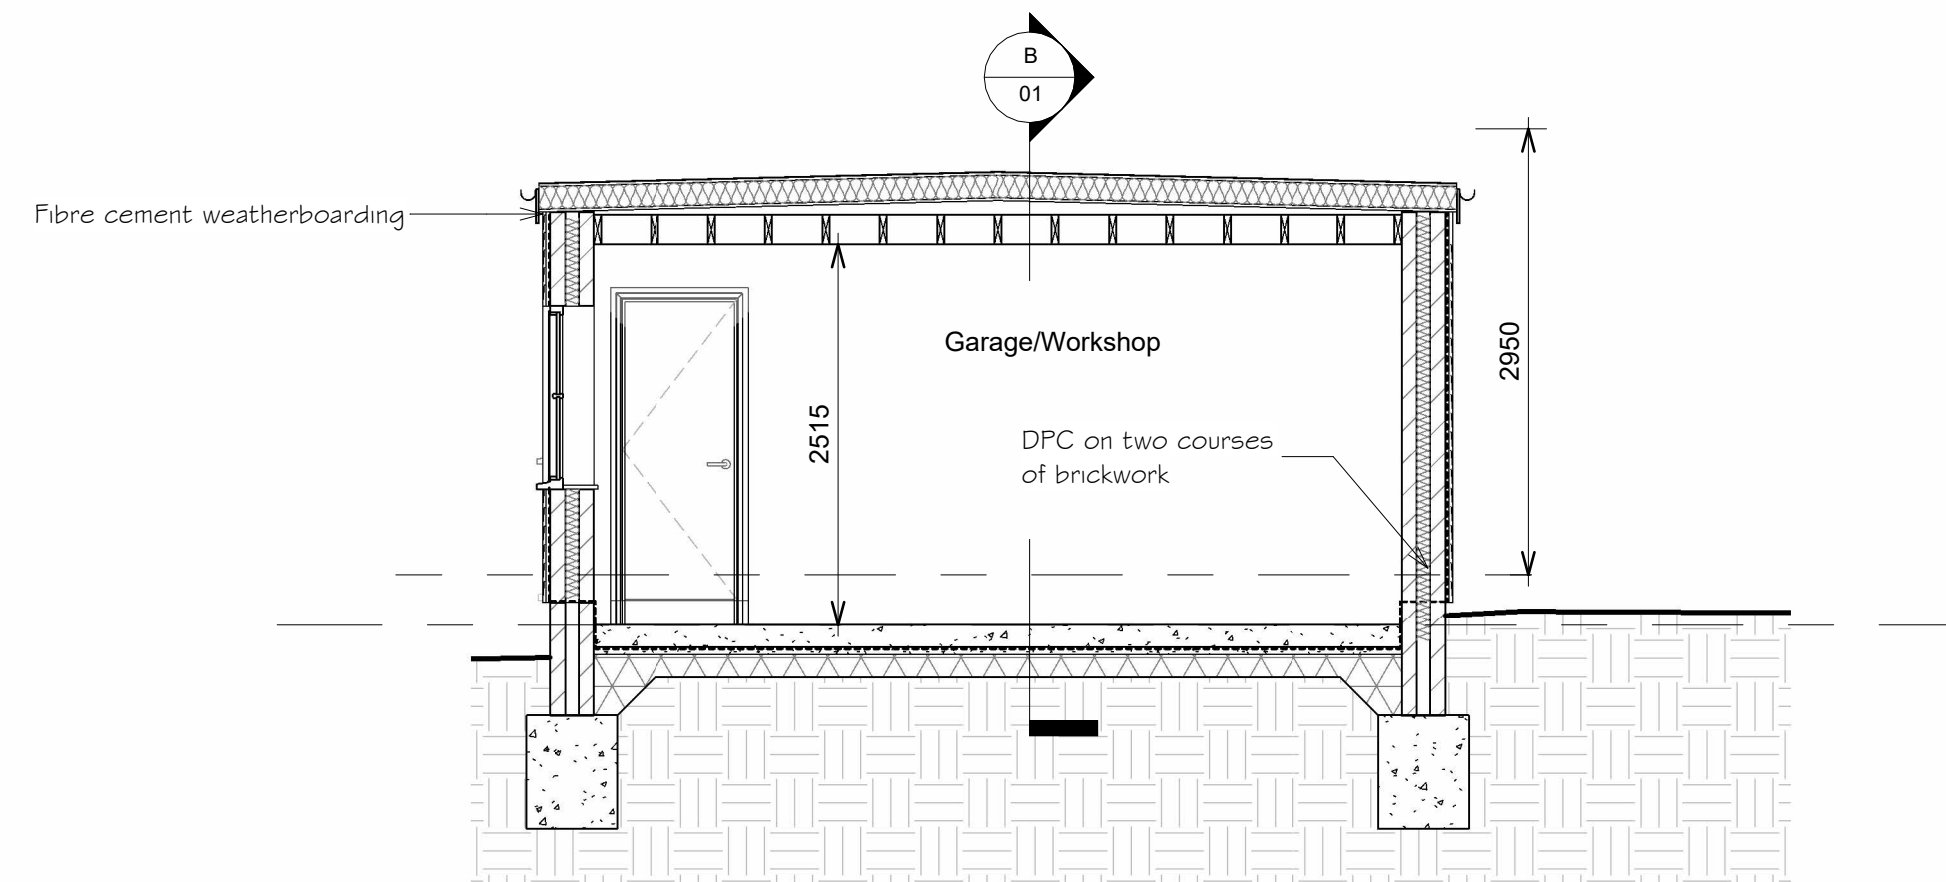


Section A

1 : 50

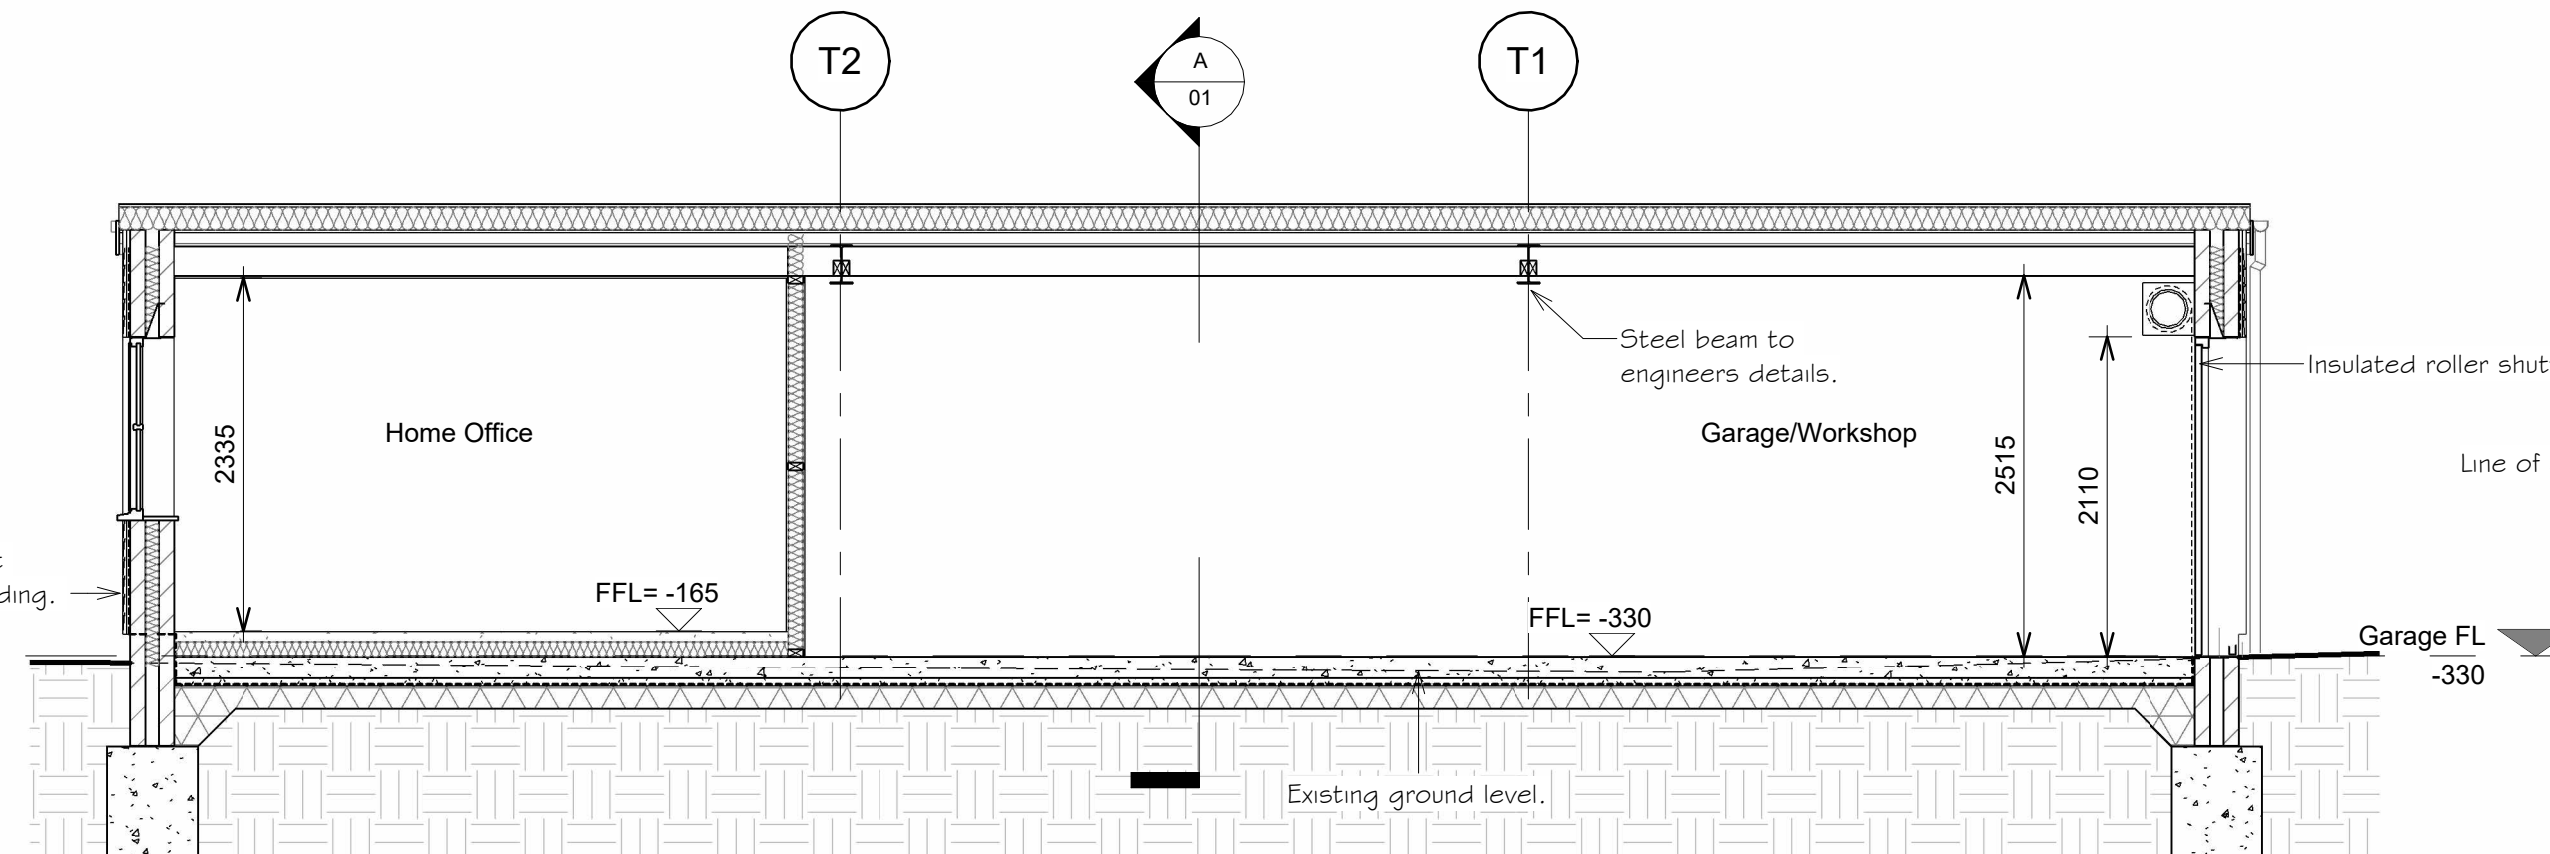


Section B

1 : 50

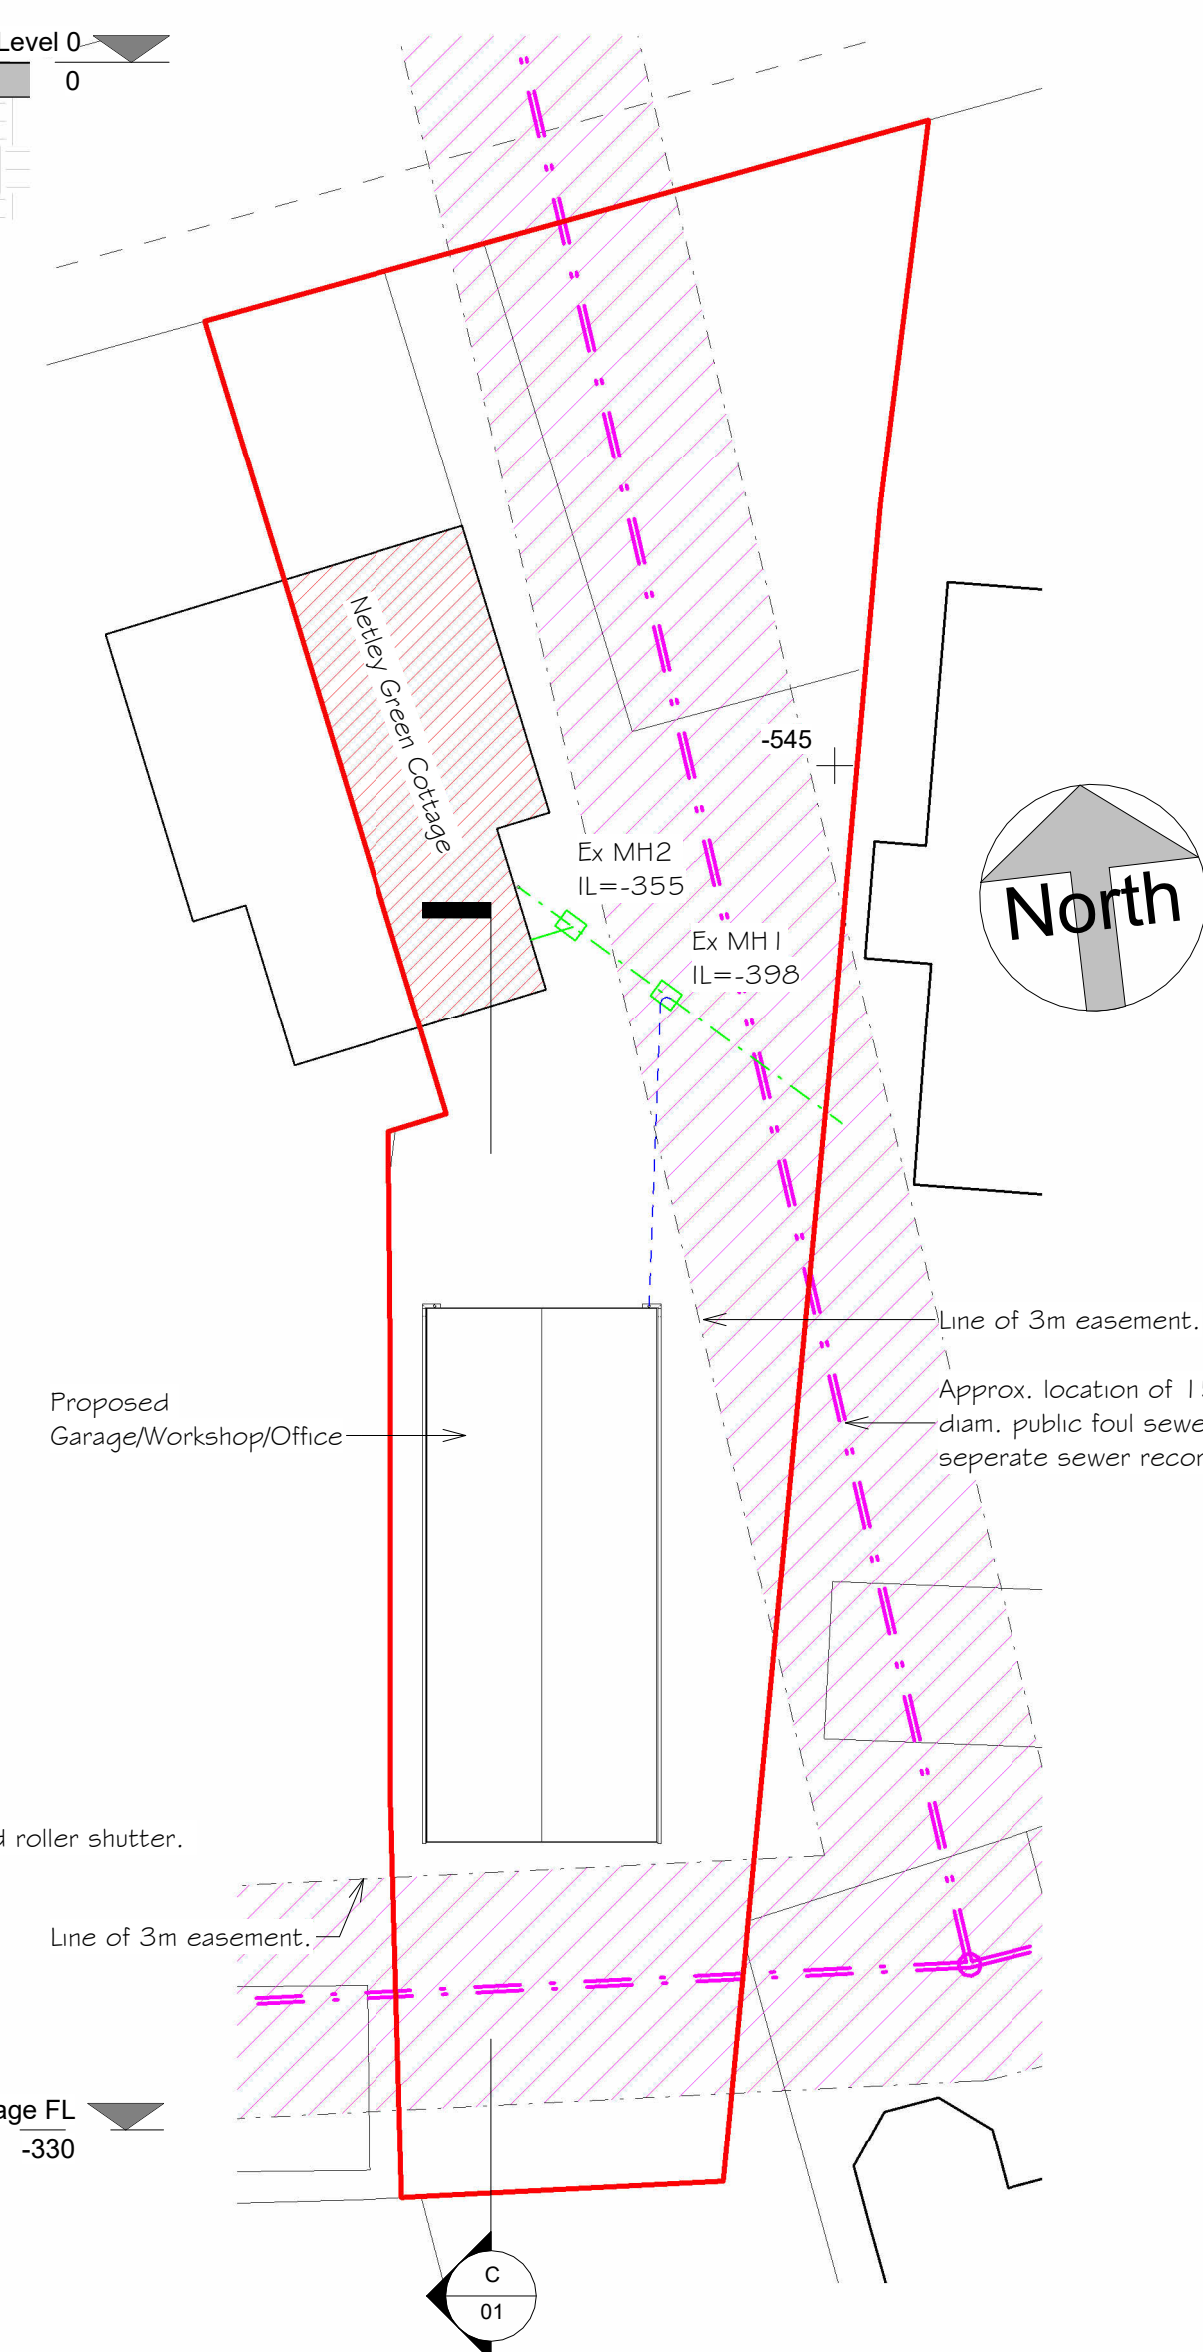

Site Plan proposed

1 : 200

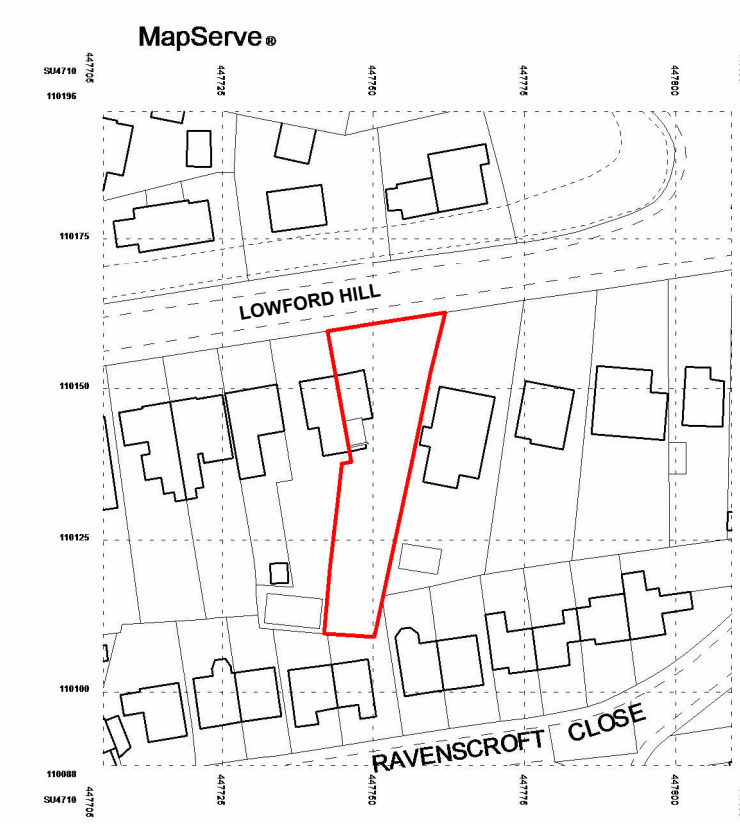

Location Plan

1 : 1250

Rob Winzar Architectural Services
Chartered Architectural Technologist

Stubbington, Fareham, Hampshire PO14 2SQ

tel. 07954 376410
rob.winzar@outlook.com
www.robwinzar.co.uk



Project
Garage/Workshop/Office Building
Netley Green Cottage, Lowford

Client
for Mr A Tabrett & Mrs S Edwards

Sheet
Plans and Elevations

Date
October 2023

Status
PLANNING

Drawing Number
23-32- 01

Rev
F

Scale @ A1
As indicated

Scale at 1:50 in meters
0 2.5 4.5