



New non-illuminated box fascia in Aluminium, powder coated Blue RAL 5005, 30%Gloss with Brown Arizona Oak woodtex strip to base.

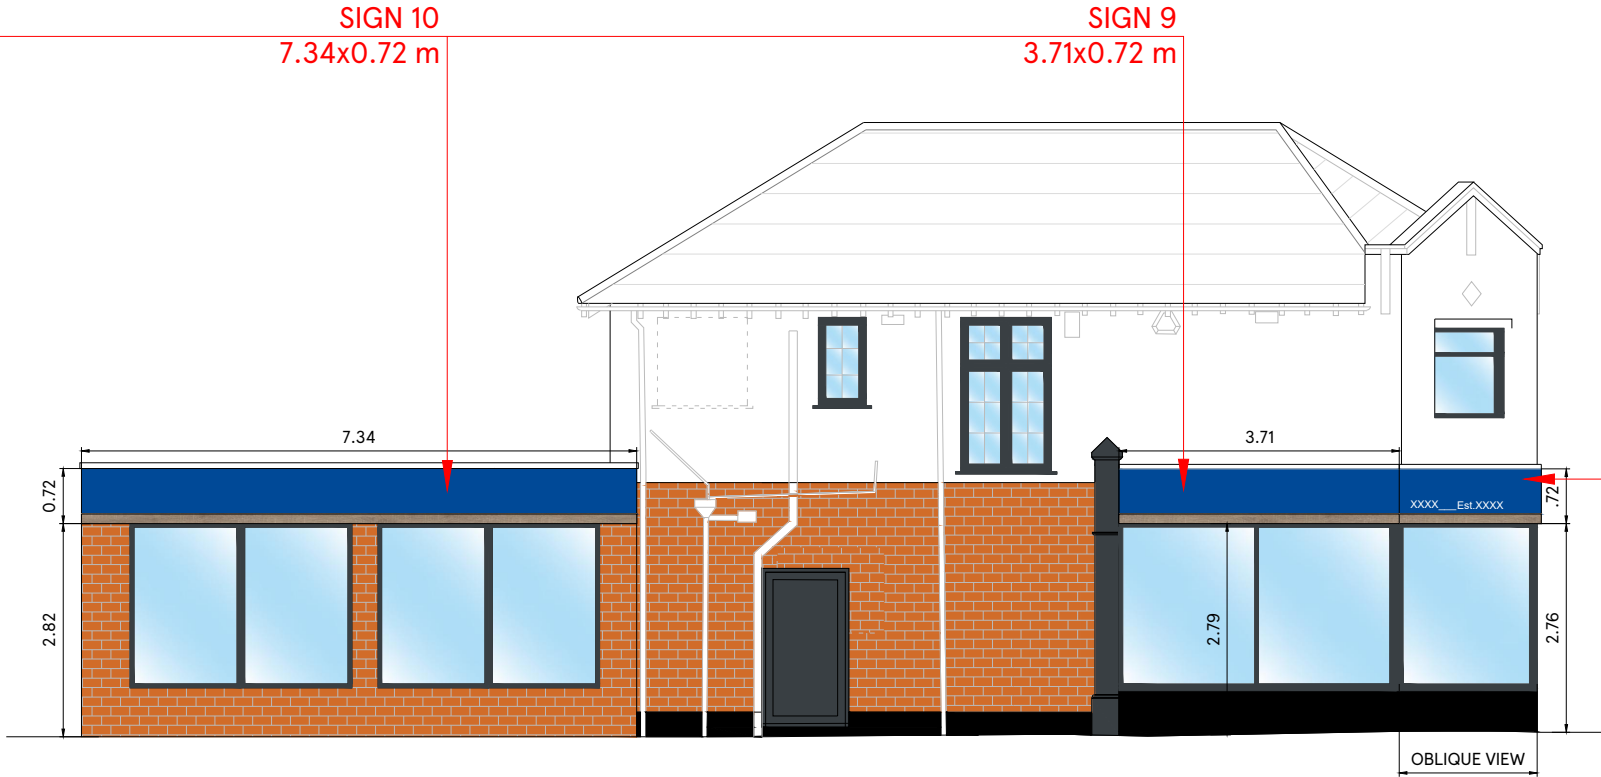

New non-illuminated box fascia in Aluminium, powder coated Blue RAL 5005, 30%Gloss with Brown Arizona Oak woodtex strip to base. Store Address and Est. year vinyl lettering applied to new fascia.

NORTH ELEVATION

New non-illuminated box fascia in Aluminium, powder coated Blue RAL 5005, 30%Gloss with Brown Arizona Oak woodtex strip to base.

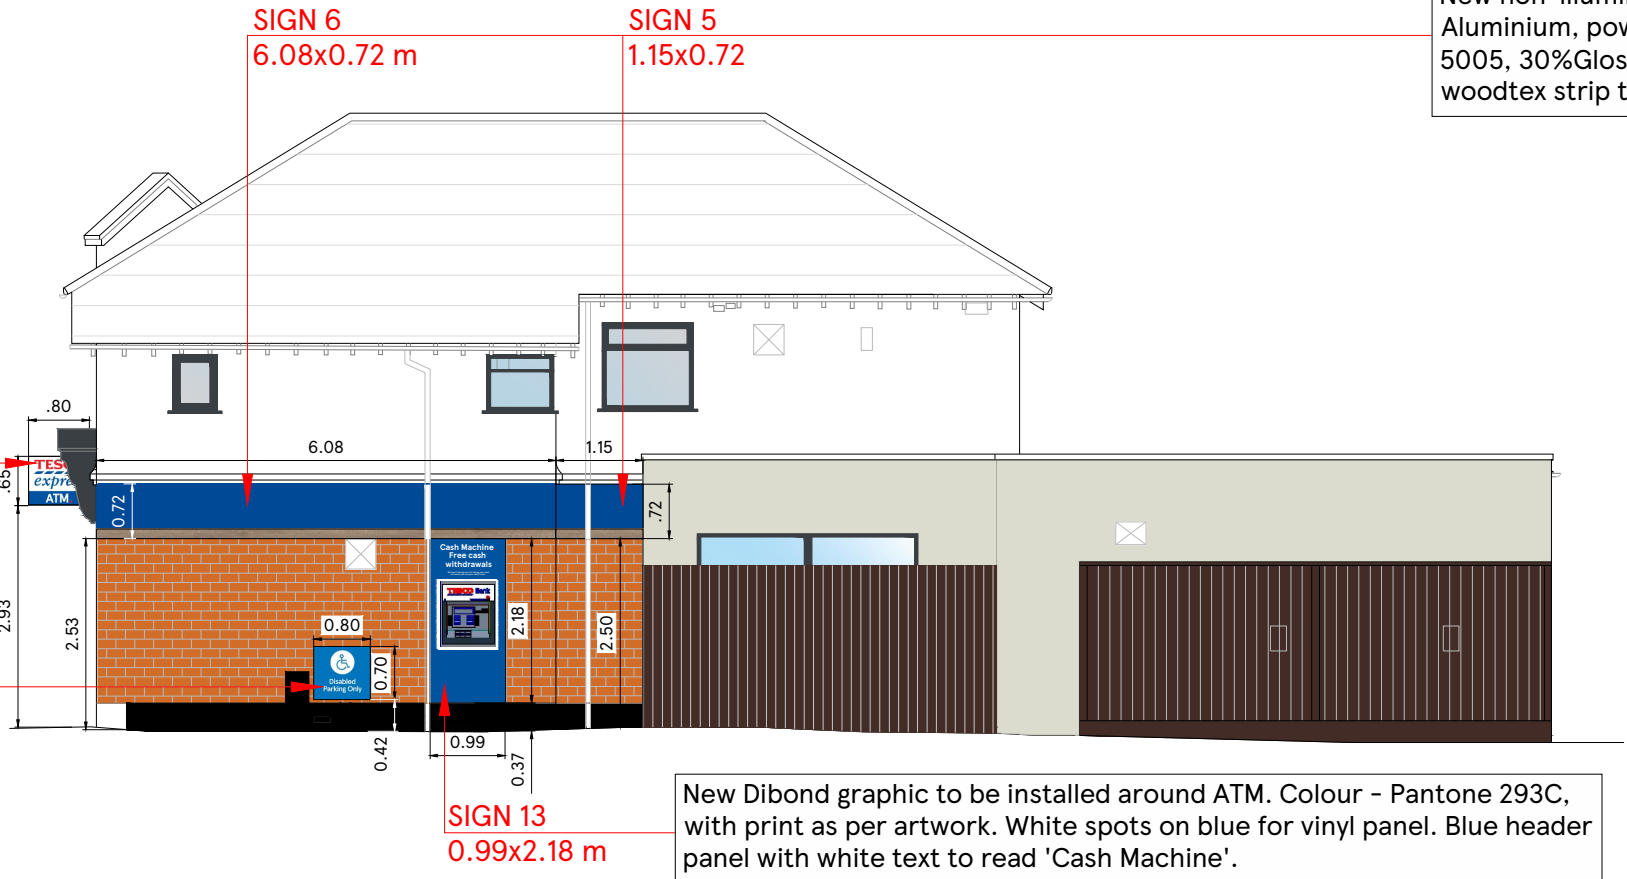


New Projecting Sign in Aluminum Powder coated white RAL 9010. Internal illumination to Acrylic letters only. Tesco in Opal 030 Avery 4509 Red 431, and Express & blips in Opal 030-Avery 5600 LD/082A blue, translucent acrylic letters applied to face. Sides, top and bottom to be blue as per fascia.

New wall mounted Disabled Car Park Signage to be installed.

New Dibond graphic to be installed around ATM. Colour - Pantone 293C, with print as per artwork. White spots on blue for vinyl panel. Blue header panel with white text to read 'Cash Machine'.

SOUTH ELEVATION

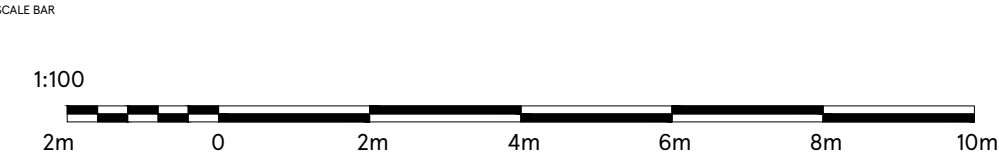

DRAWING NO 03_BOUR_03F	STORE TYPE EXPRESS	 TESCO FEASIBILITY PLANNING STORE PLANNING DEPARTMENT PROPERTY SERVICES HIGHWOODS BUILDING, KESTRAL WAY WELWYN GARDEN CITY, HERTFORDSHIRE, AL7 1GB UK TELEPHONE : 01707 395150 THE COPYRIGHT AND ALL OTHER RIGHTS IN AND RELATING TO THIS PUBLICATION BELONG TO AND ARE THE SOLE PROPERTY OF TESCO STORES LIMITED. ALL RIGHTS ARE RESERVED. NEITHER THE WHOLE NOR ANY PART OF THIS PUBLICATION MAY BE REPRODUCED OR TRANSMITTED IN ANY FORM OR BY ANY ELECTRONIC OR MECHANICAL MEANS INCLUDING PHOTOCOPYING AND RECORDING OR FROM ANY RETRIEVAL SYSTEM WITHOUT THE PRIOR WRITTEN LICENCE FROM THE OWNER. ©1997 TESCO STORES LIMITED
SCALE 1:100@A3	DATE 08.03.2024	
CHECKED BY DEEKSHA PADMASHALI	STORE NAME BOURNEMOUTH RD, CHANDLERS FORD	
DRAWN BY MOHAMMED AFLAH K H	CONTENT PROPOSED ELEVATIONS-2_ADV	