



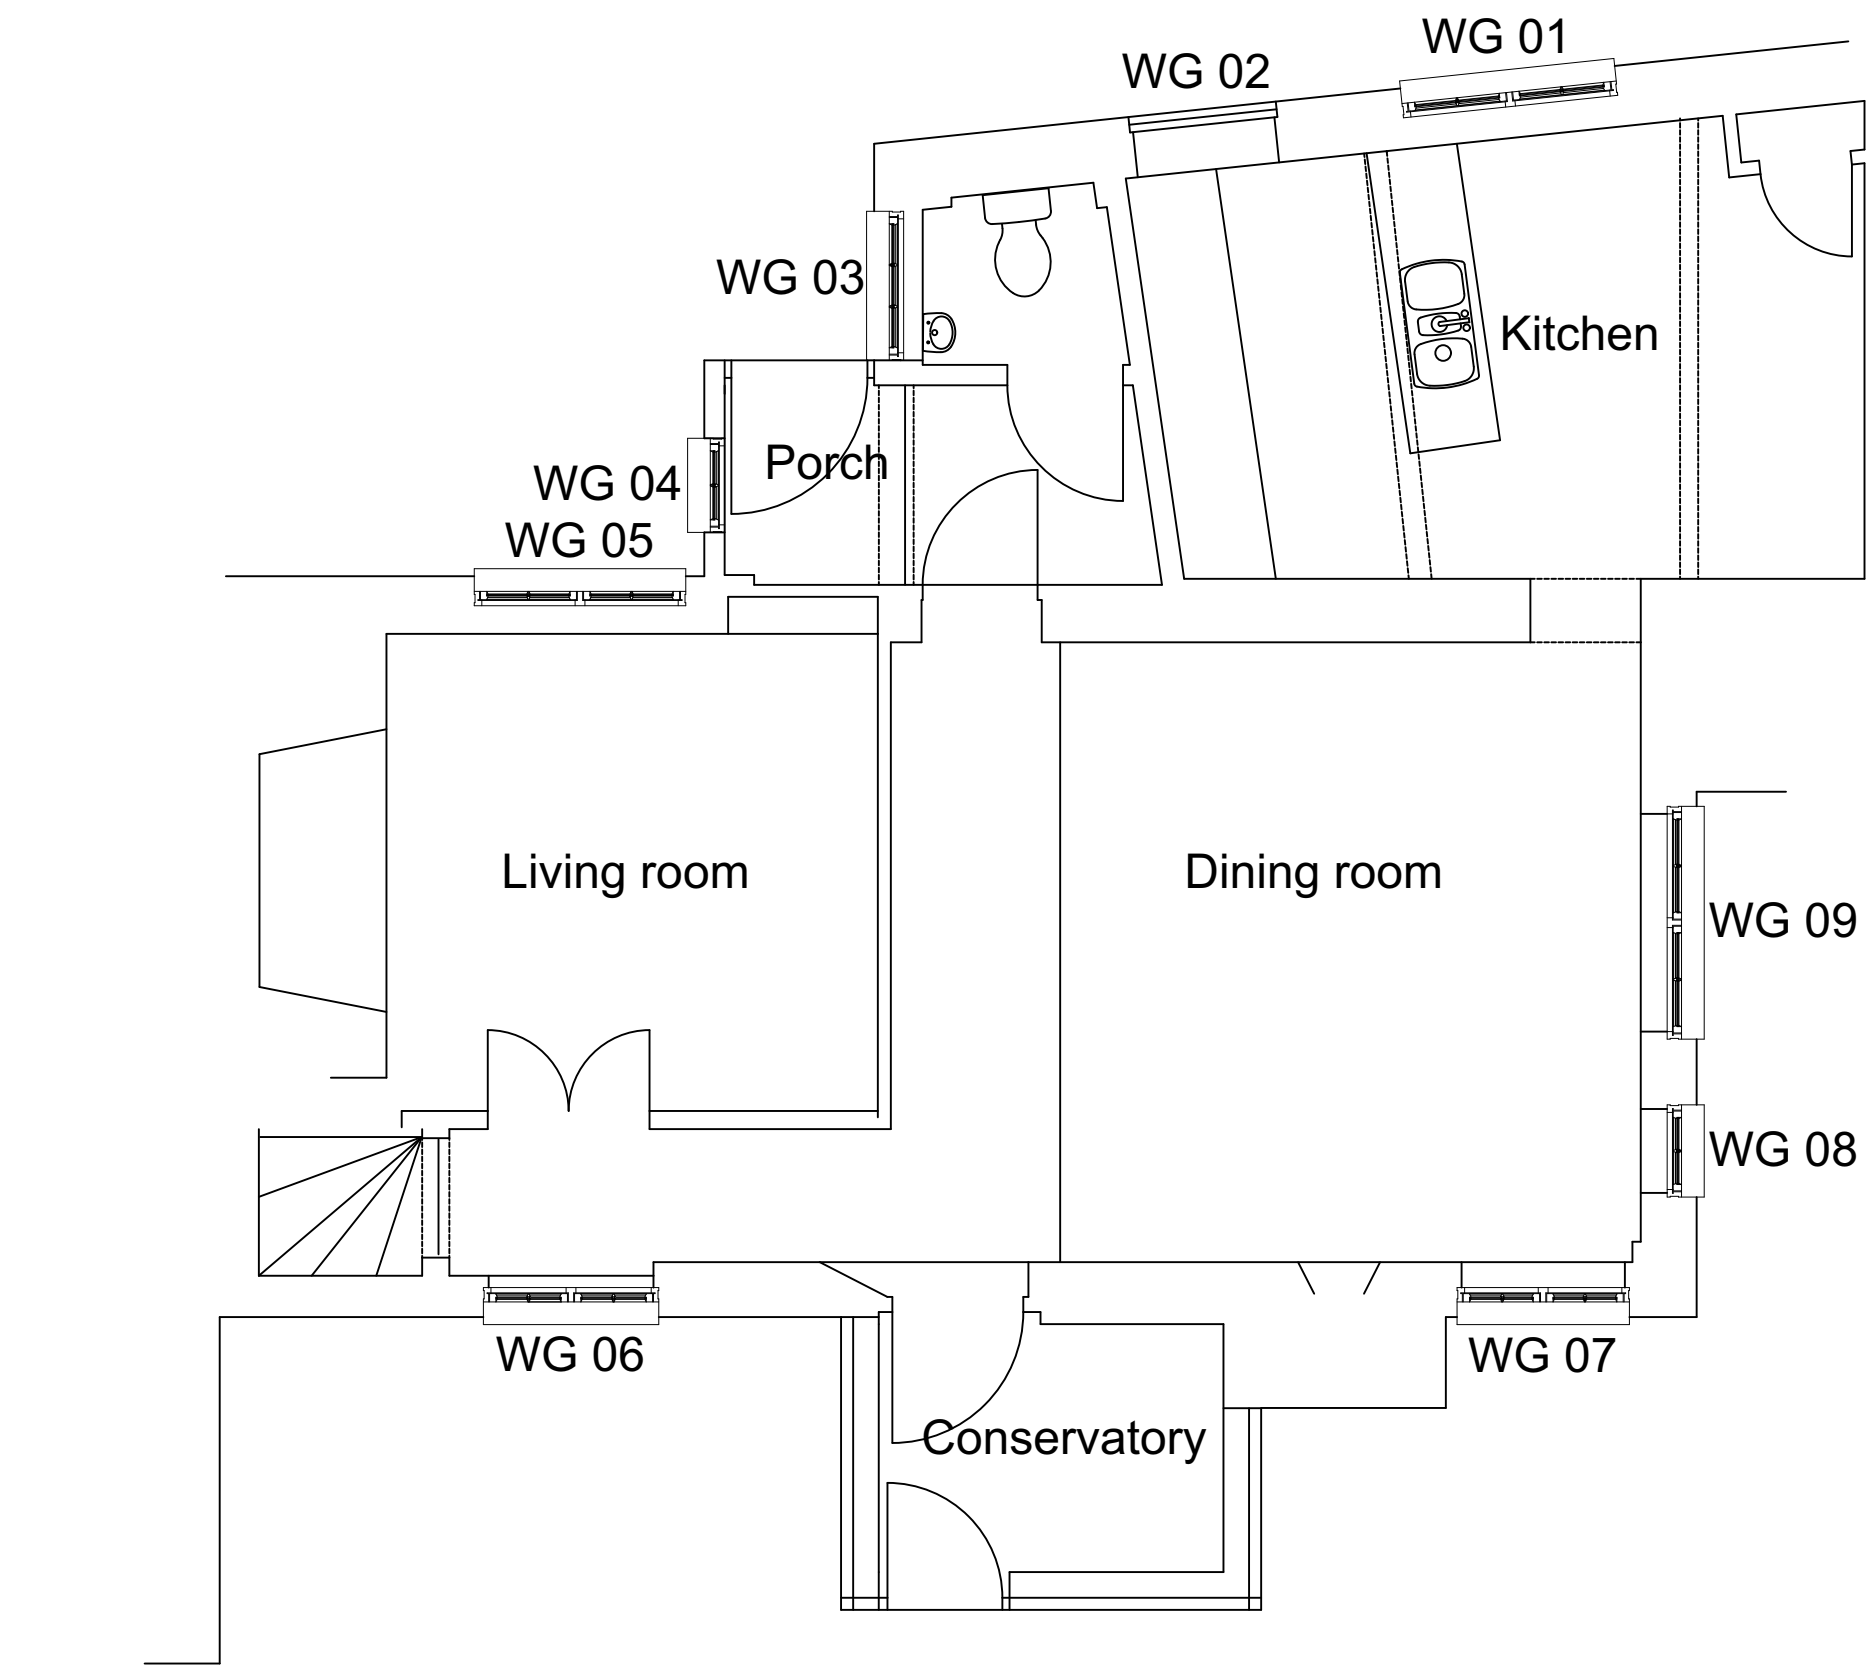


Scale 1:50


GROUND FLOOR PLAN

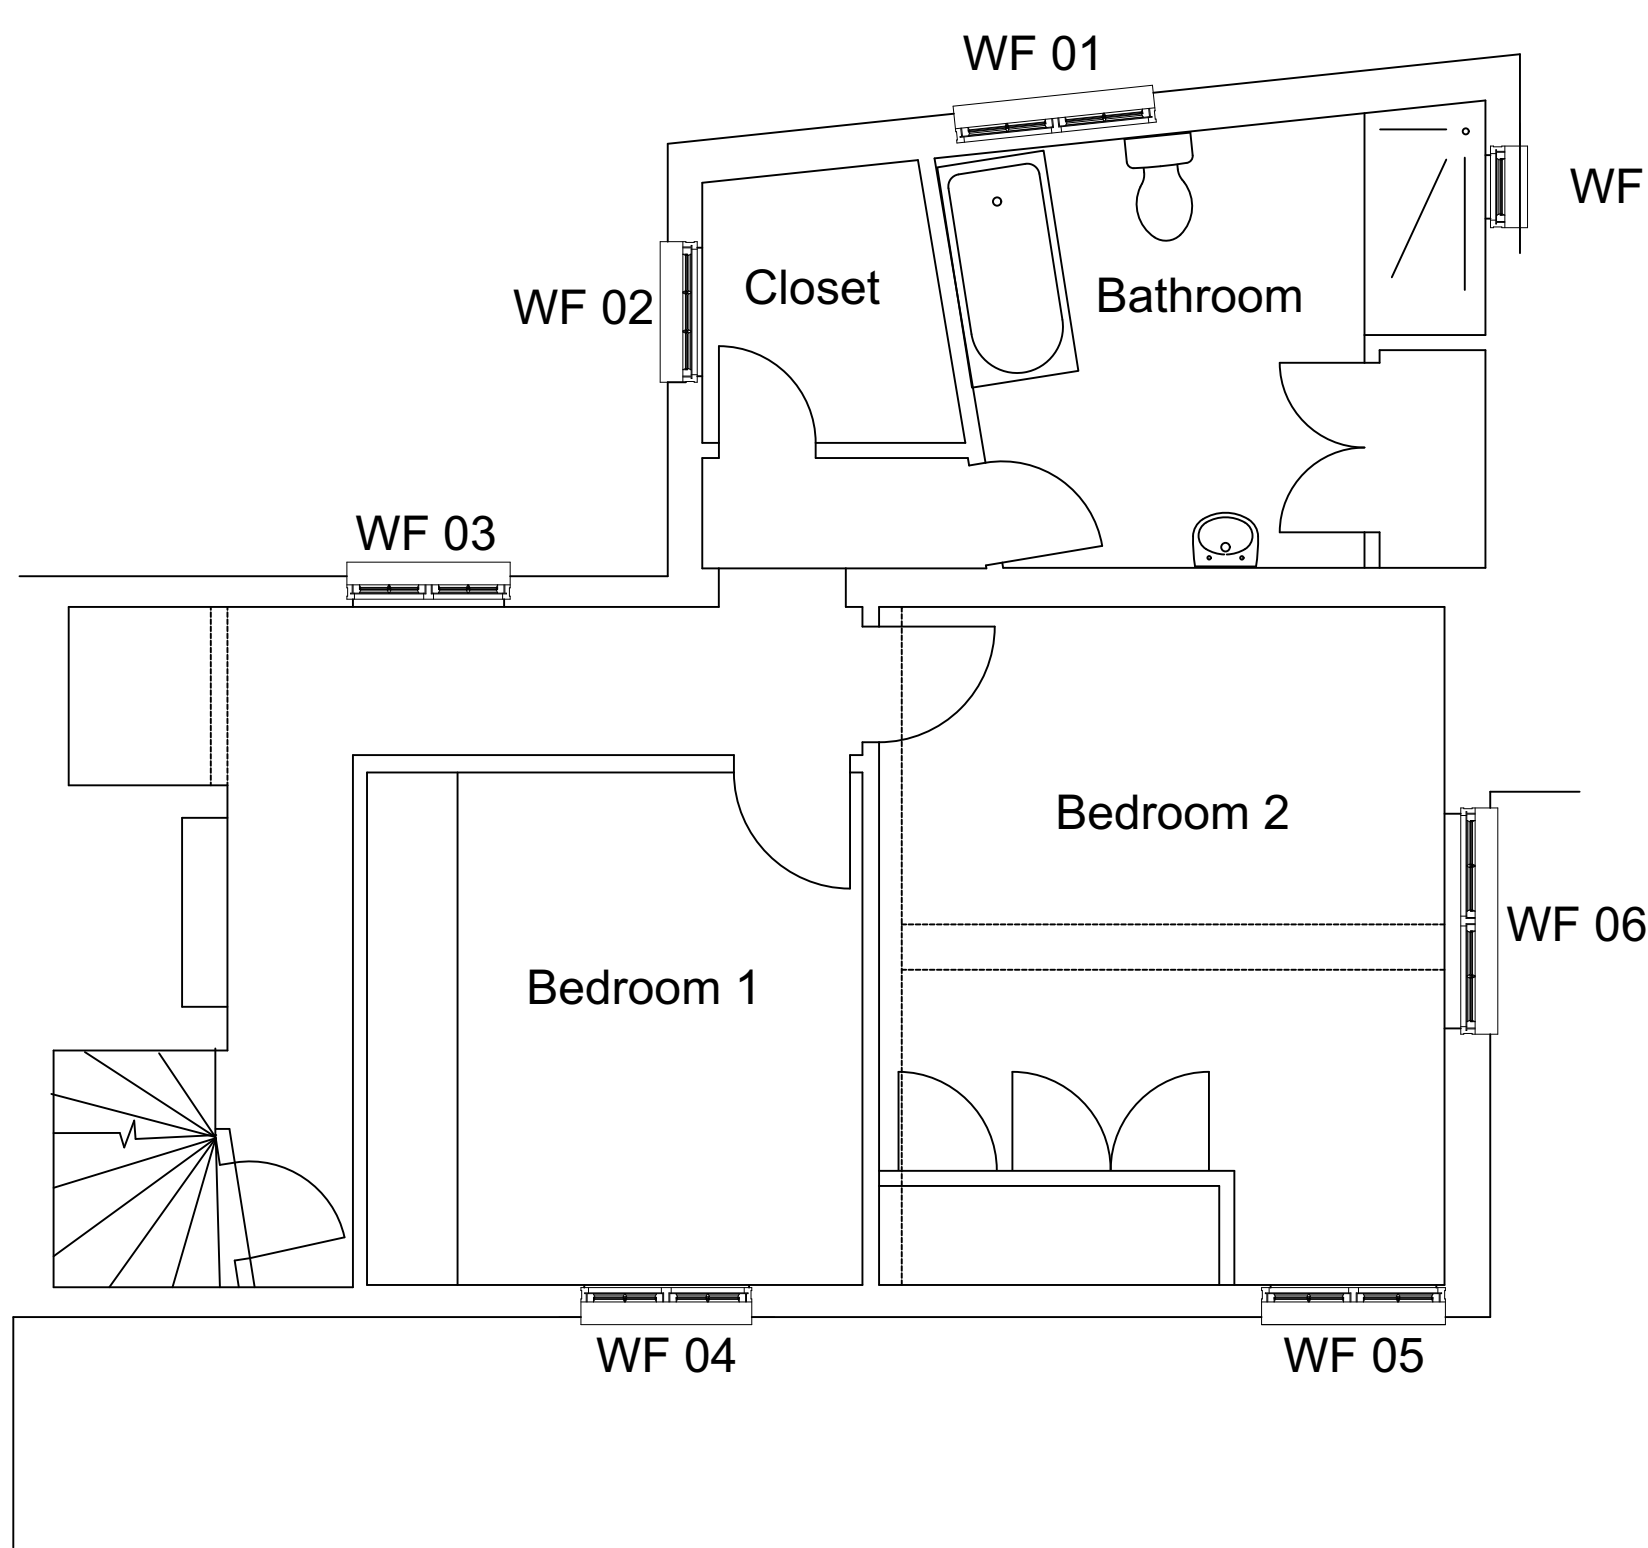

FIRST FLOOR PLAN

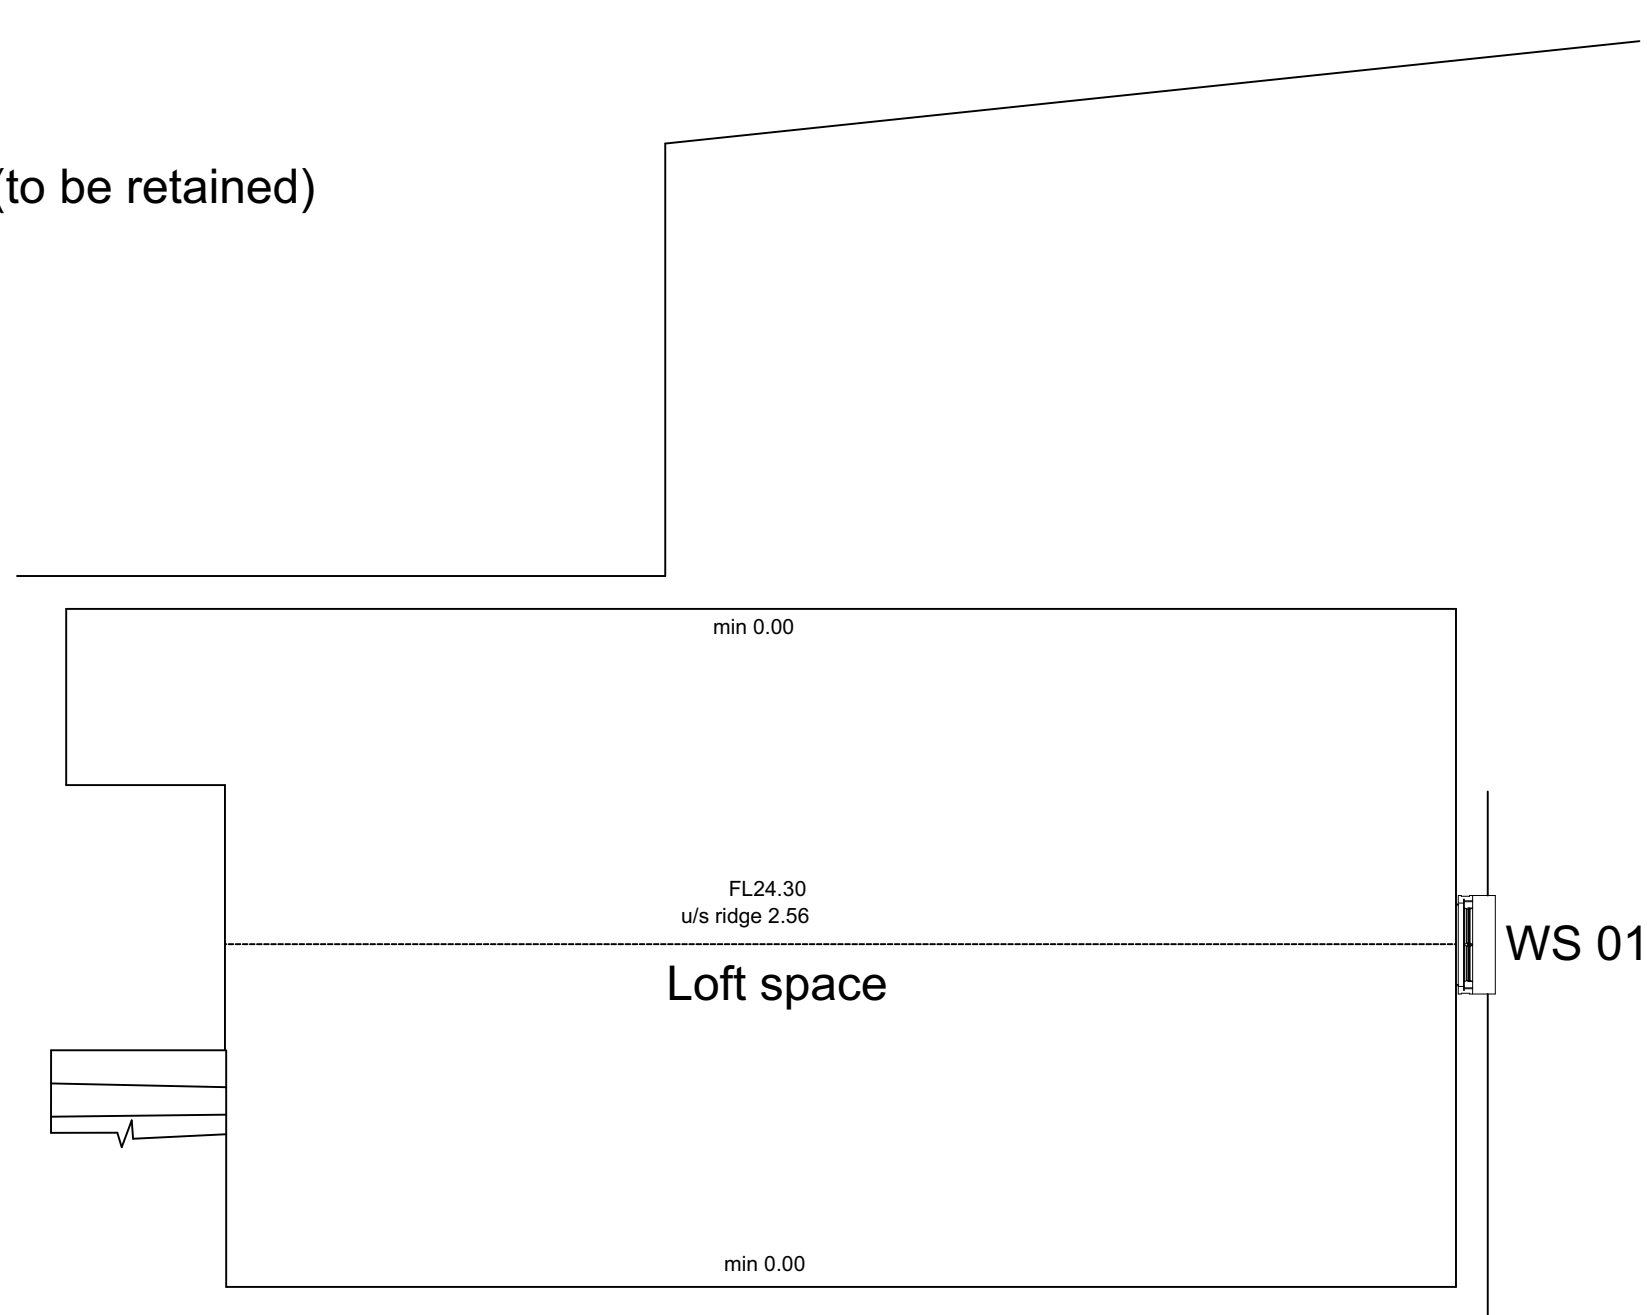


SECOND FLOOR PLAN

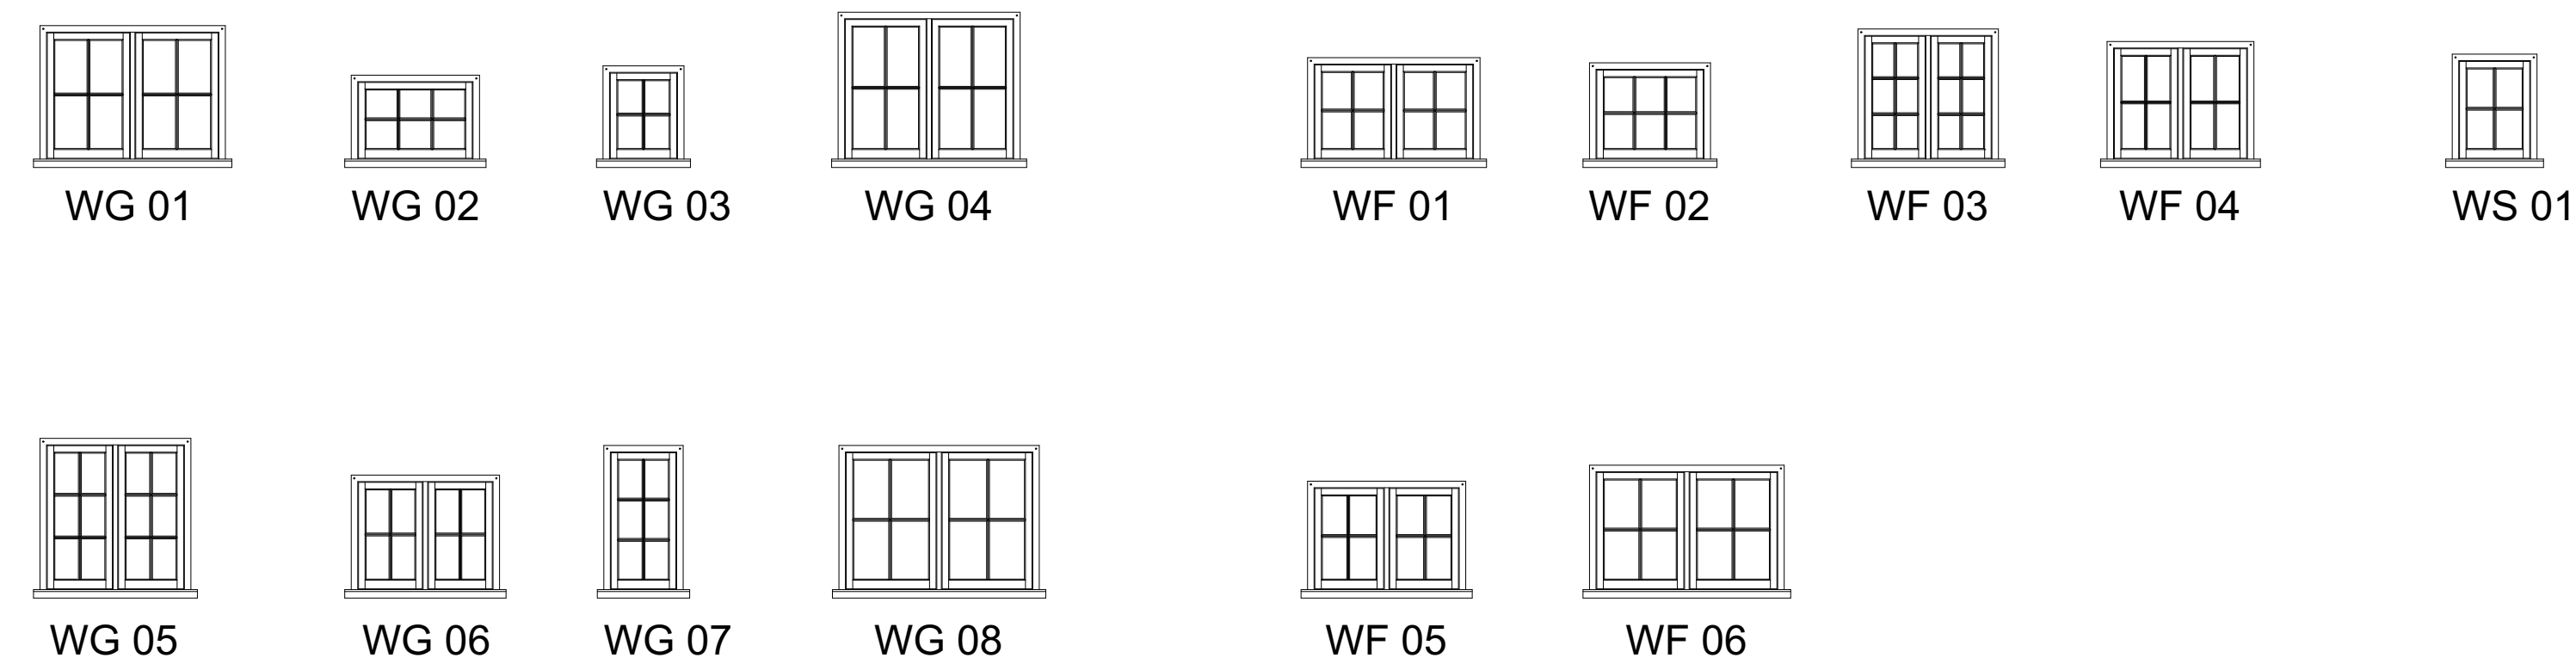

Scale 1:50

Window elevations A

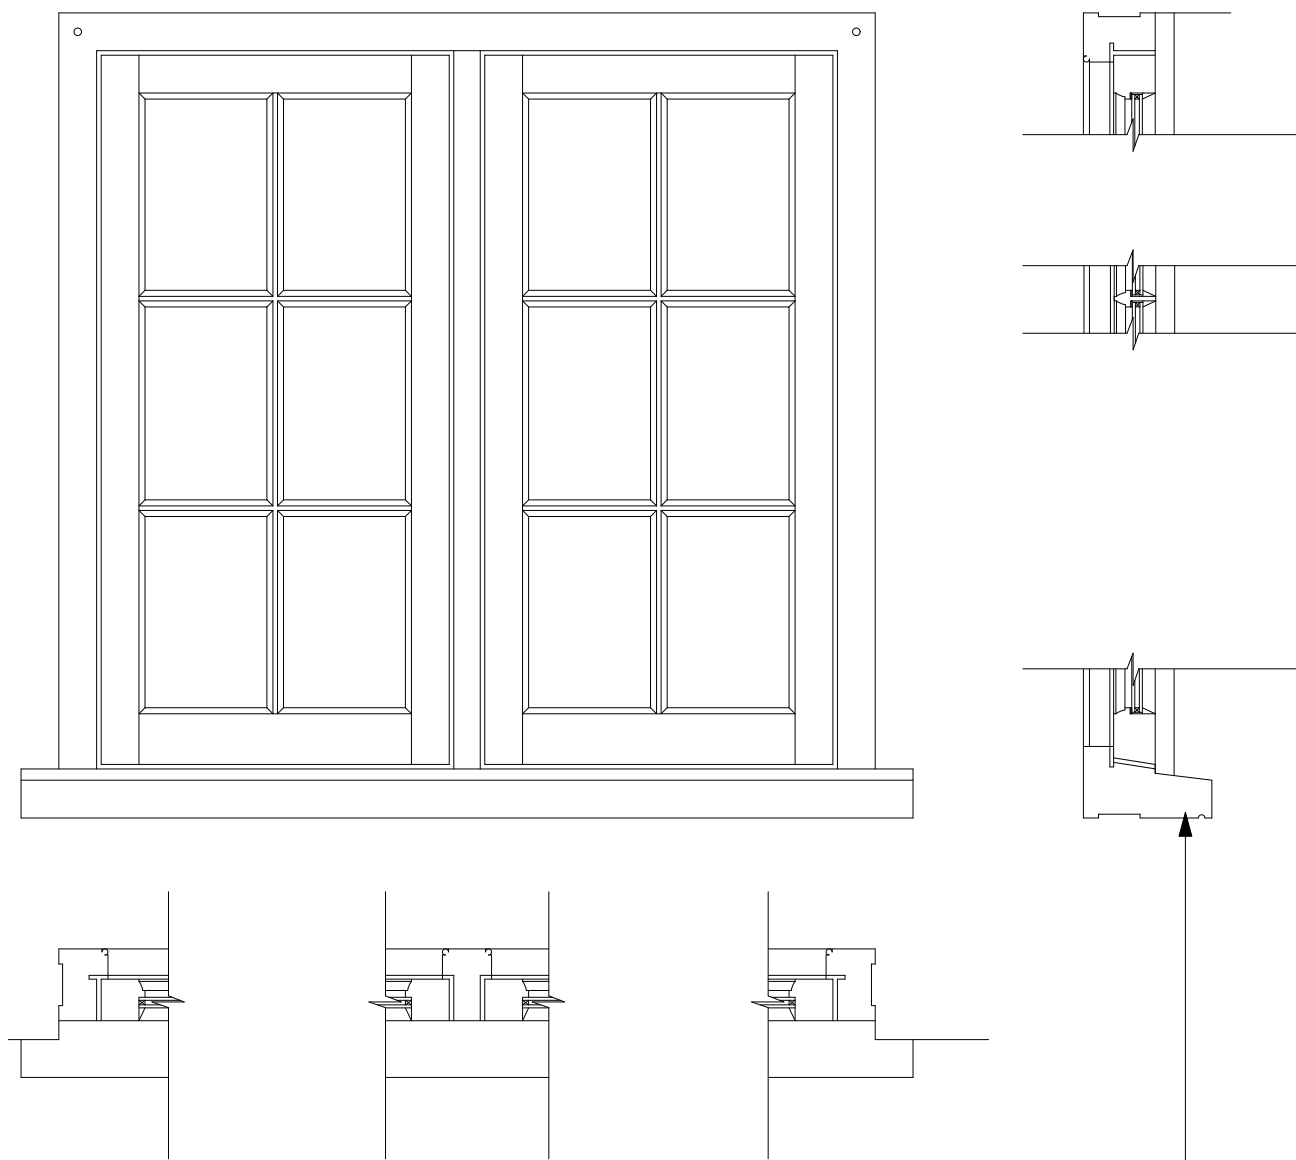

Sill width to be determind

Scale 1:10

Typical window detail

Option A

© The copyright of this drawing remains with Masker Architects and may not be reproduced in any form without prior written consent. Only scale from this drawing for the purposes of determining a planning application. Do not scale from this drawing for construction purposes. Any discrepancy between this and any other consultant's drawing should be reported to the Architect immediately. The contractor must check all dimensions before commencing work on site and at all stages of the construction. No deviation from this drawing will be permitted without the prior consent of the Architect.

REV	DATE	AMENDMENTS	DRAWN	CHECKED
1	23/03/23	Window detail	AM	AM
2	23/03/23	Window detail	AM	AM
CLIENT:
Mr and Mrs Nicholson
PROJECT:
Sydney cottage

DRAWING:
Proposed floor plan
Option A
DATE:
November 2023

SCALE: 1:50
SIZE: A1
JOB NO: 2023077
DWG NO: P04
REV: A

MASKER
ARCHITECTS
Winchester Business Centre, 10 Parchment St, Winchester, SO23 8AT
T: 07810482000 E: info@maskerarchitects.co.uk
www.maskerarchitects.co.uk