


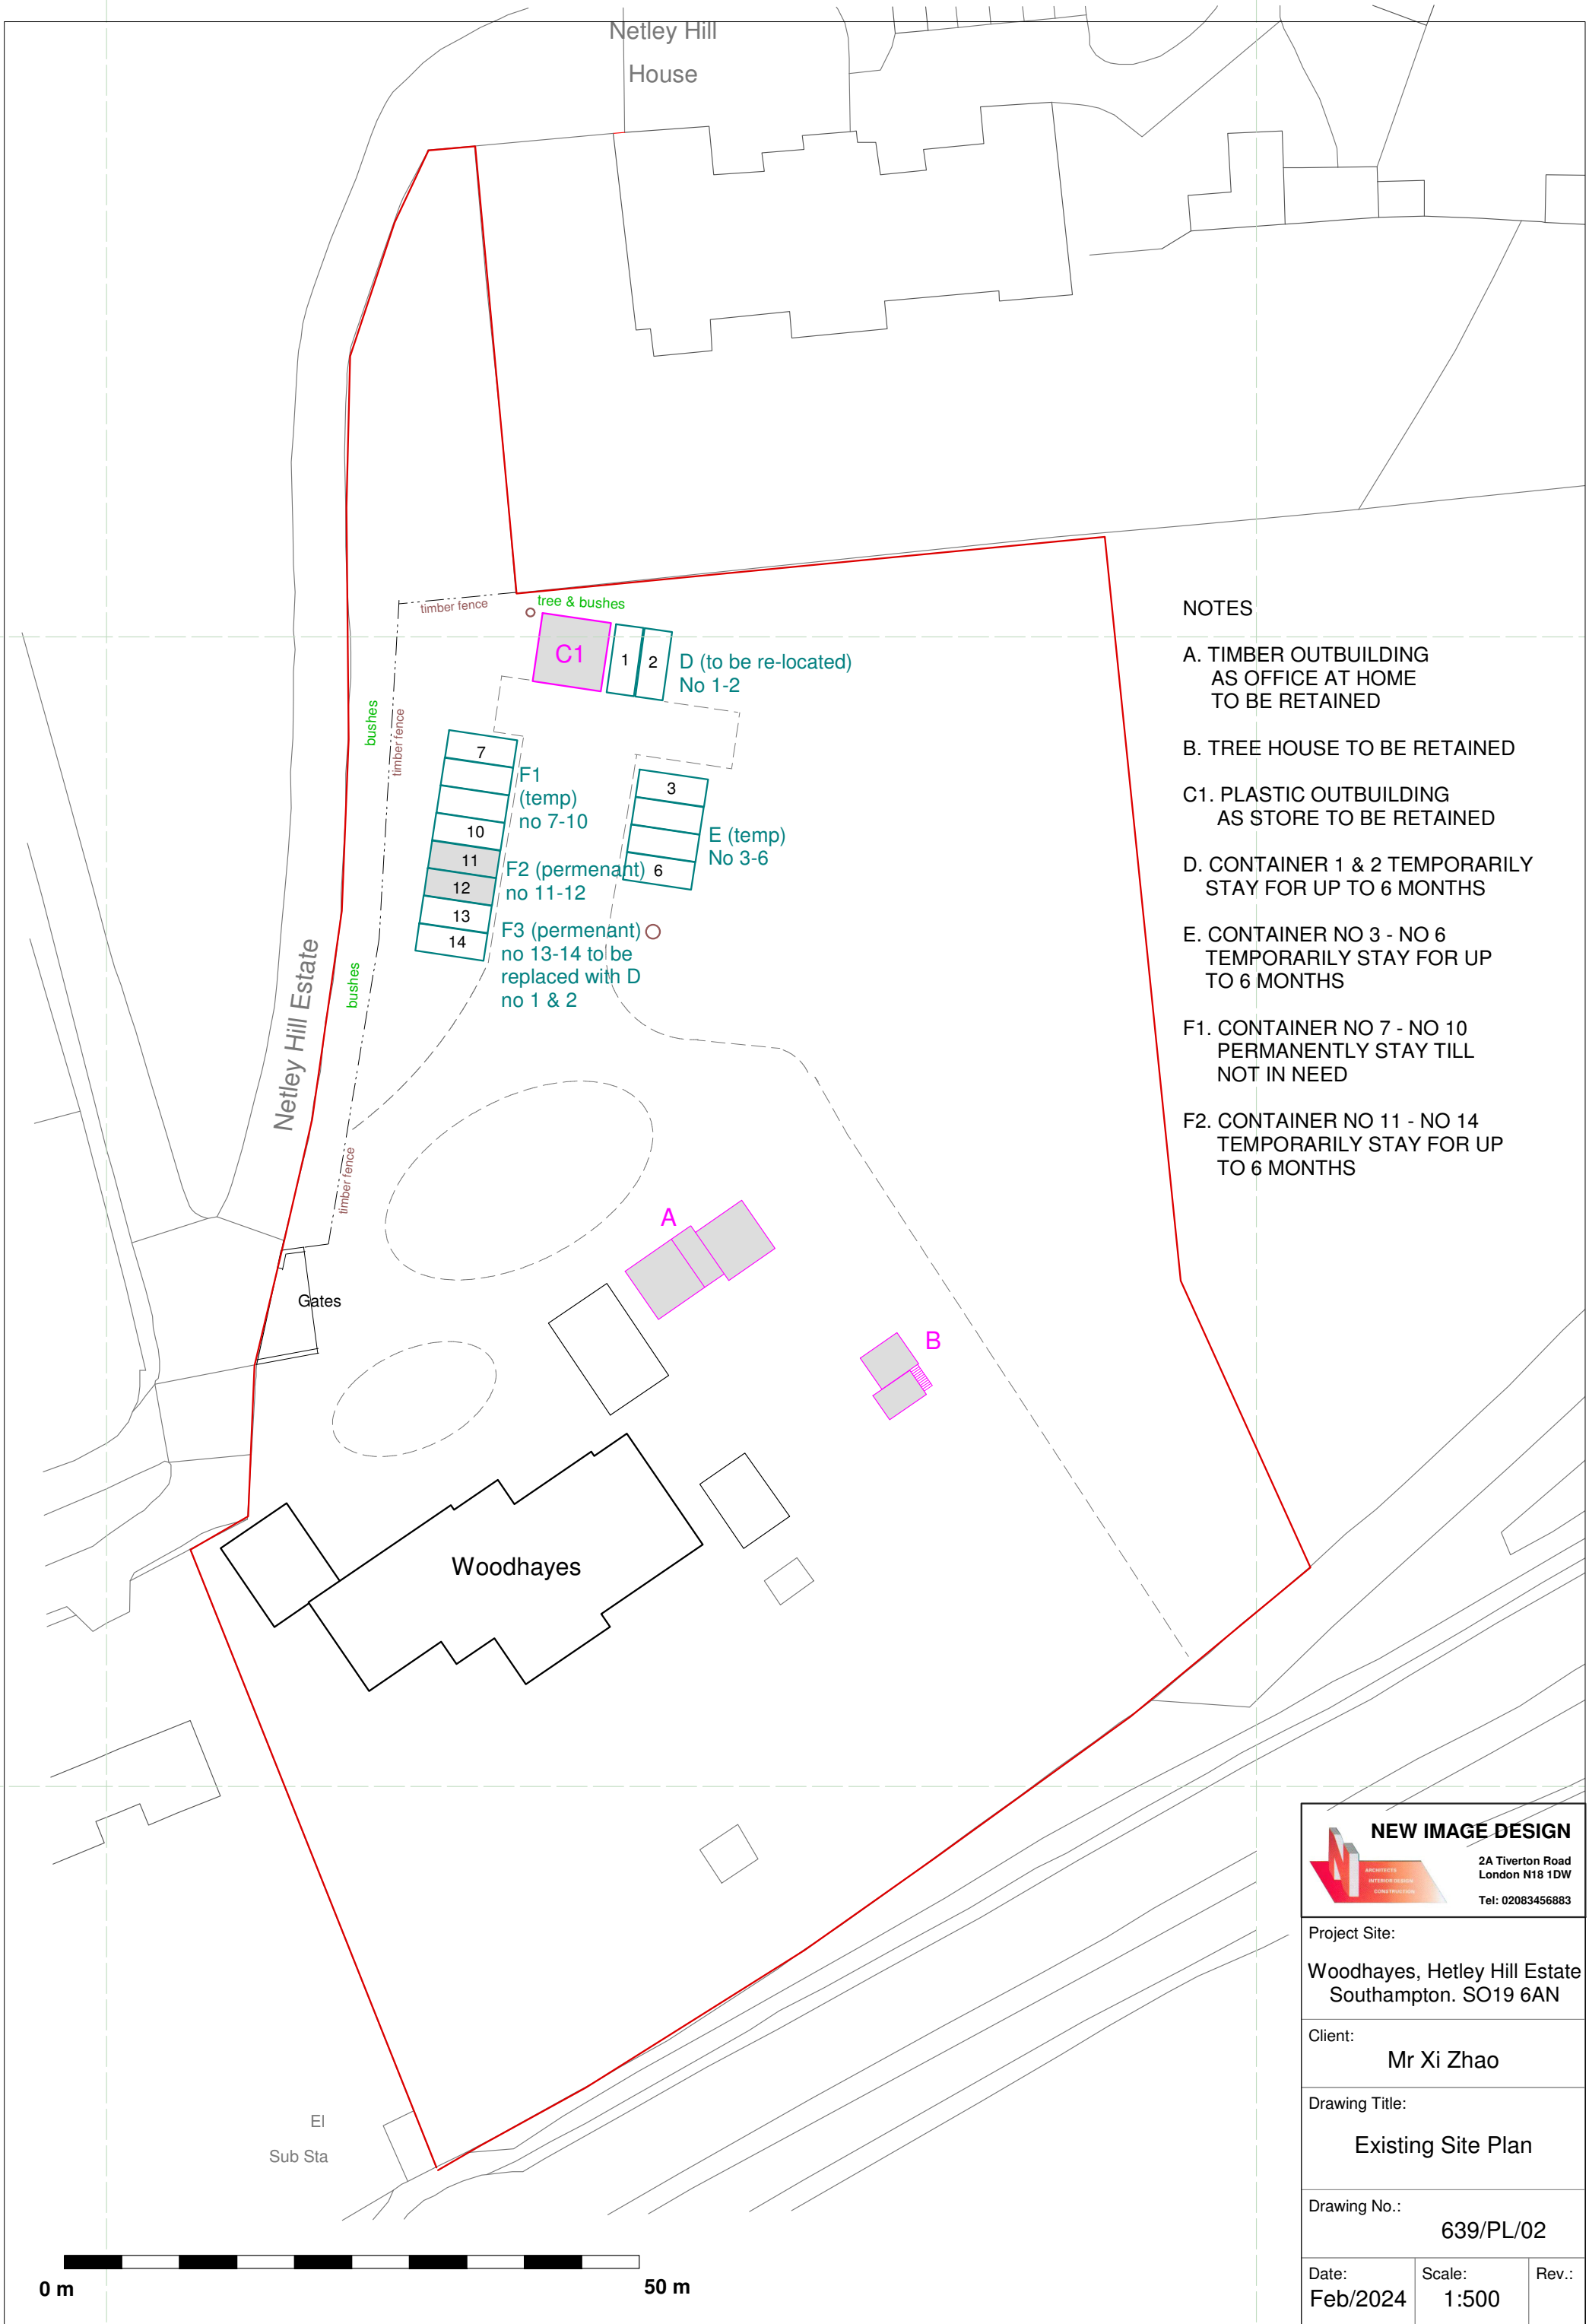

NOTES

- A. TIMBER OUTBUILDING
AS OFFICE AT HOME
TO BE RETAINED
- B. TREE HOUSE TO BE RETAINED
- C1. PLASTIC OUTBUILDING
AS STORE TO BE RETAINED
- D. CONTAINER 1 & 2 TEMPORARILY
STAY FOR UP TO 6 MONTHS
- E. CONTAINER NO 3 - NO 6
TEMPORARILY STAY FOR UP
TO 6 MONTHS
- F1. CONTAINER NO 7 - NO 10
PERMANENTLY STAY TILL
NOT IN NEED
- F2. CONTAINER NO 11 - NO 14
TEMPORARILY STAY FOR UP
TO 6 MONTHS



NEW IMAGE DESIGN
ARCHITECTS
INTERIOR DESIGN
CONSTRUCTION

2A Tiverton Road
London N18 1DW
Tel: 02083456883

Project Site:
**Woodhayes, Hetley Hill Estate
Southampton. SO19 6AN**

Client:
Mr Xi Zhao

Drawing Title:
Existing Site Plan

Drawing No.:
639/PL/02

Date:
Feb/2024

Scale:
1:500

Rev.: