




REAR ELEVATION

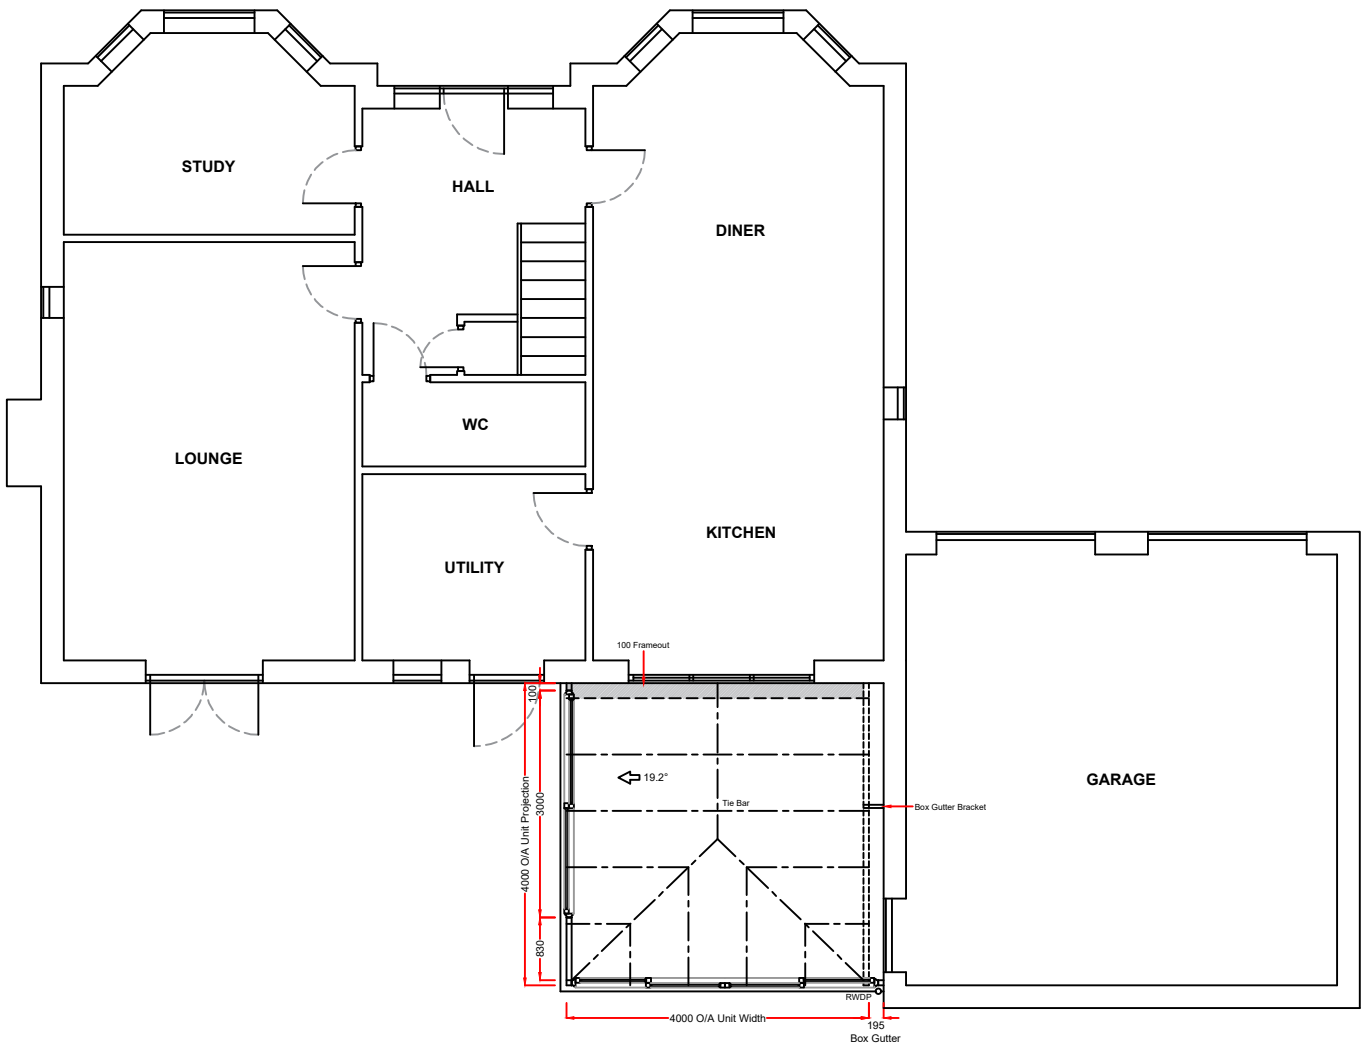

Product Specification:
Roof:
Roof Type: **Aluminium Rafter with PVCu Capping**
Roof Glazing: Solaroof Glass
Obscure Glass: N/A
Roof external colour: **Anthracite Grey**
Roof internal colour: **White**

Frames/Doors:
Frame type: **High Impact PVCu Mainframe**
External Colour : **Anthracite Grey**
Internal Colour : **White**

Notes:
Any drawings or plans depicted make no allowance for the provision of any tie bars within the roof of the proposed Living space This can only be determined once the roof is put into manufacture.

Structural eaves beam required.

Existing physical barrier to remain.

These drawings are the property of Anglian Home Improvements and must not be used, distributed, loaned or copied without the express permission of Anglian Home Improvements.
All dimensions are in millimetres (mm) unless noted otherwise.
Do not use for base laying purposes.

Produced on A3 paper

Rev.	Date	Description	Initials
 TELEPHONE: 0800 093 3015			
Drawing title: Proposed Plan and Rear Elevation			
Contract No. : 900-13880		Page 3 of 4	
Proposed: PVCu Conservatory At: 26 Kenworthy Way Eastleigh Hampshire SO50 9RA			
Drawers initials:	BN	Scale : 1:100	Date: 13/03/26

