




REAR ELEVATION

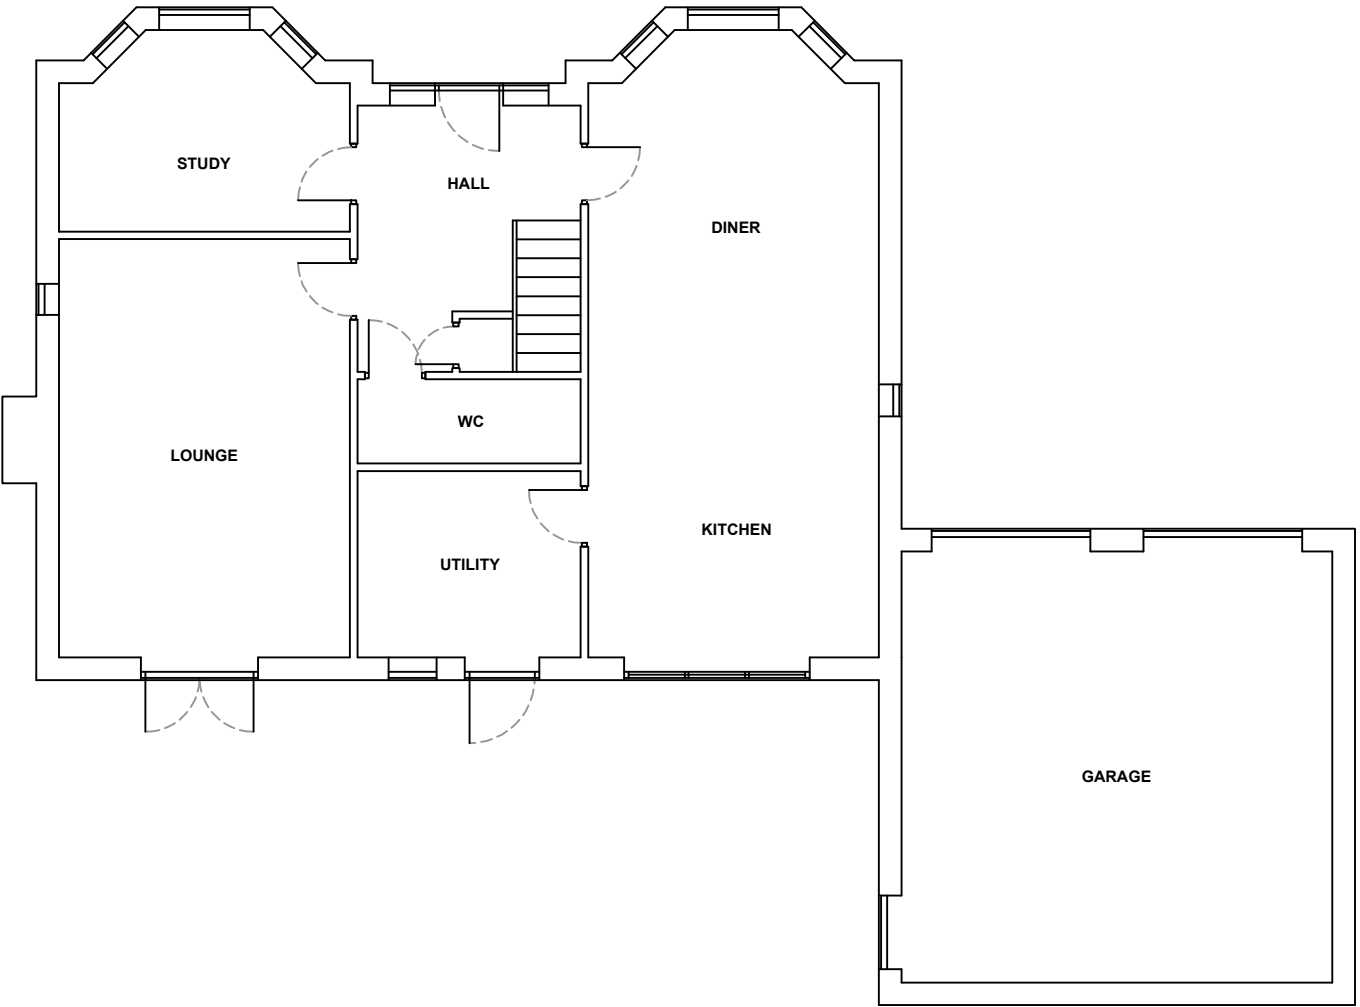

Notes:
Any drawings or plans depicted make no allowance for the provision of any tie bars within the roof of the proposed Living space This can only be determined once the roof is put into manufacture.

Structural eaves beam required.

Existing physical barrier to remain.

These drawings are the property of Anglian Home Improvements and must not be used, distributed, loaned or copied without the express permission of Anglian Home Improvements.
All dimensions are in millimetres (mm) unless noted otherwise.
Do not use for base laying purposes.

Produced on A3 paper

Rev.	Date	Description	Initials

Drawing title: Existing Plan and Elevations	
CONTRACT No. : 900-13880	Page 1 of 4
Proposed: PVCu Conservatory at: 26 Kenworthy Way Eastleigh Hampshire SO50 9RA	
Drawers initials: BN	Scale : 1:100 Date: 13/03/26

