

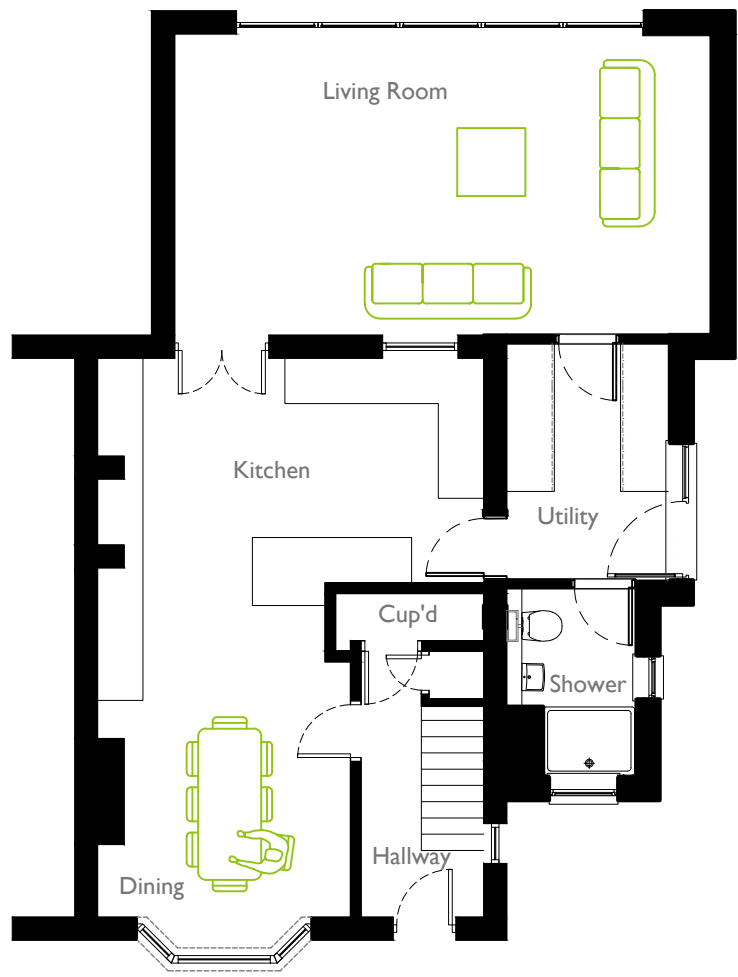



REVISIONS				
REV.	DESCRIPTION	DRAWN	CHKD	DATE
A	Amended to comments from LA.	AC	AC	15/03/24

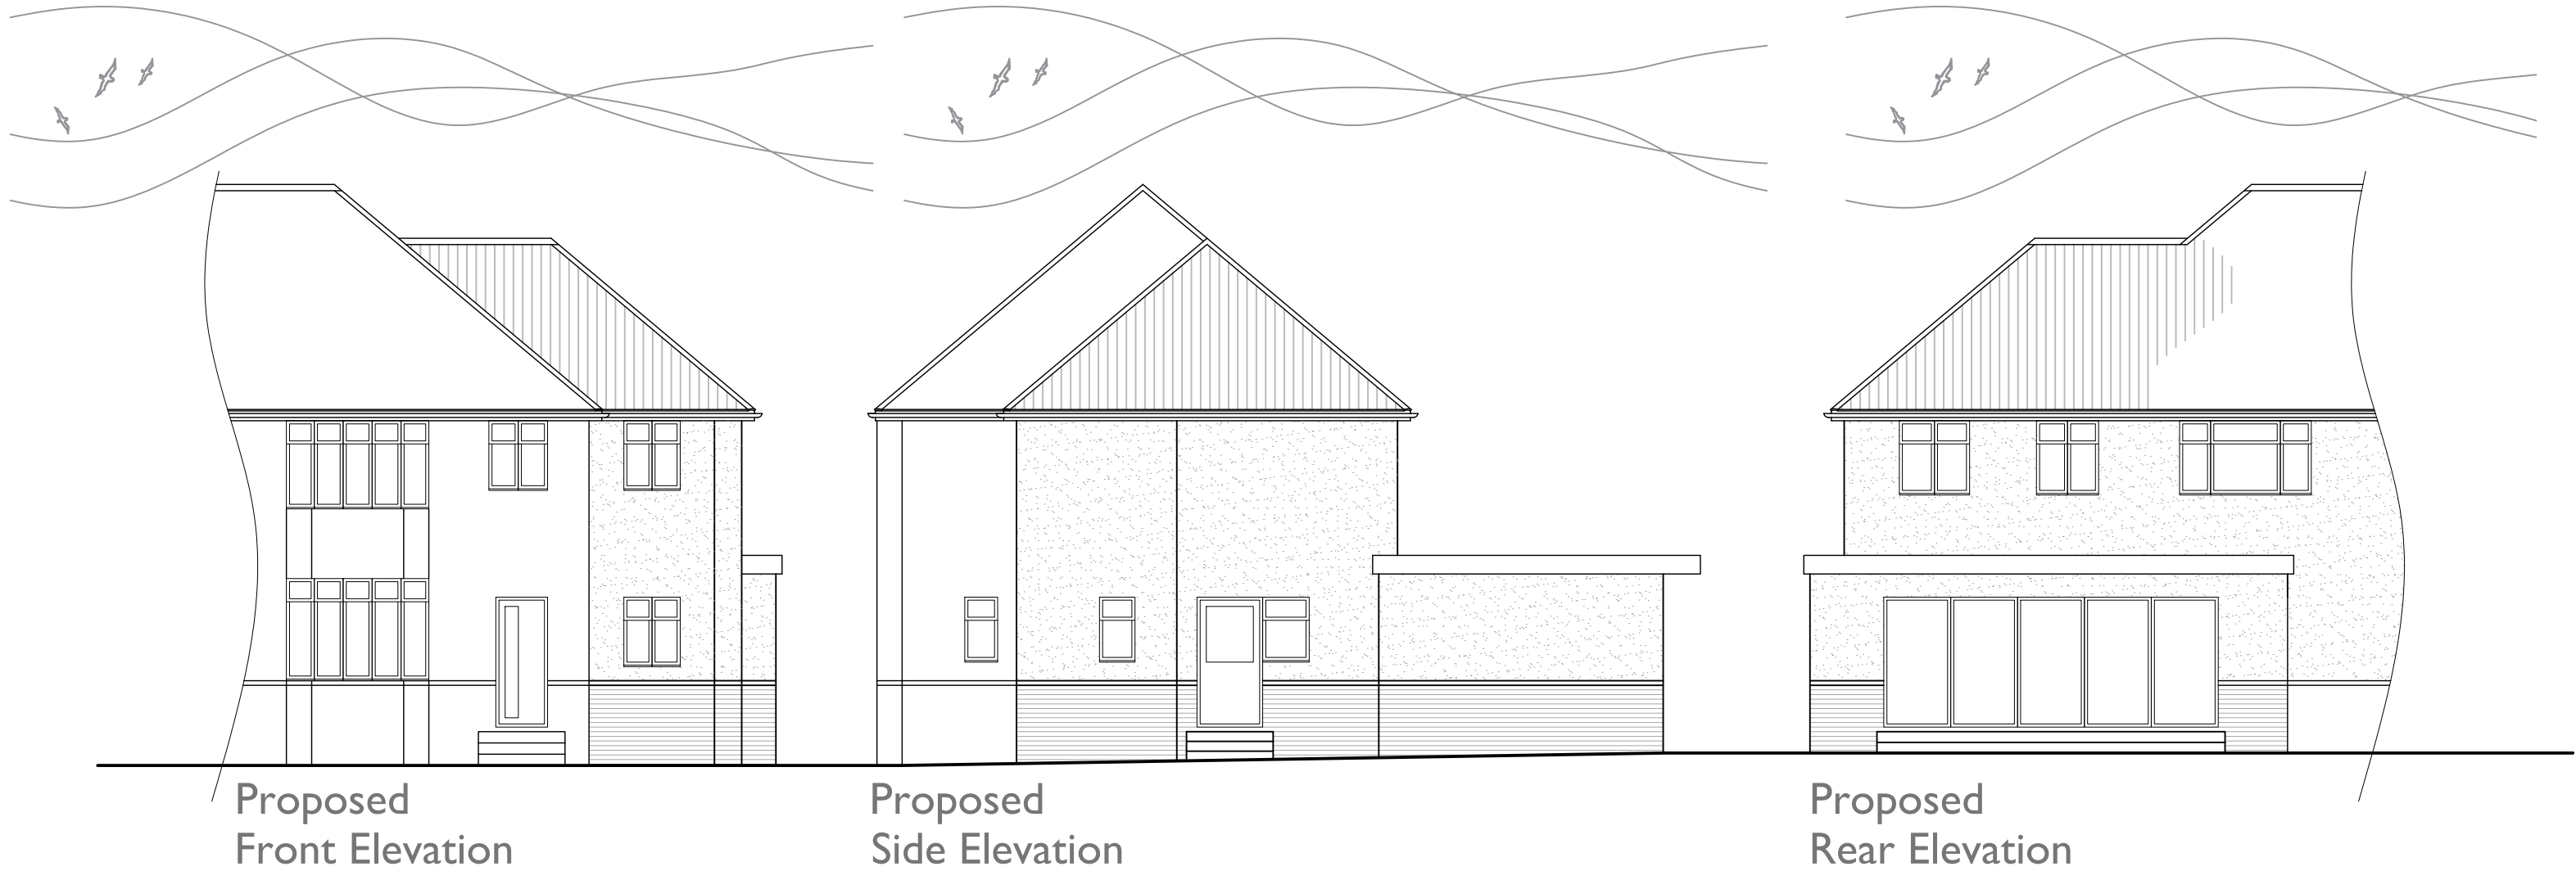

Proposed Ground Floor Plan

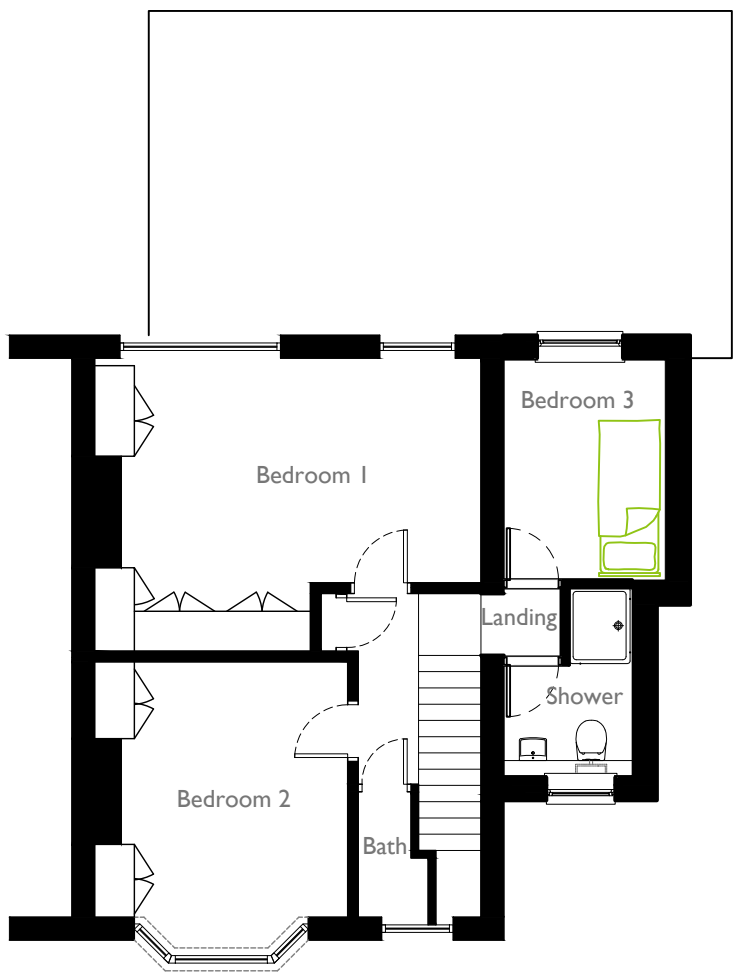

Proposed First Floor Plan

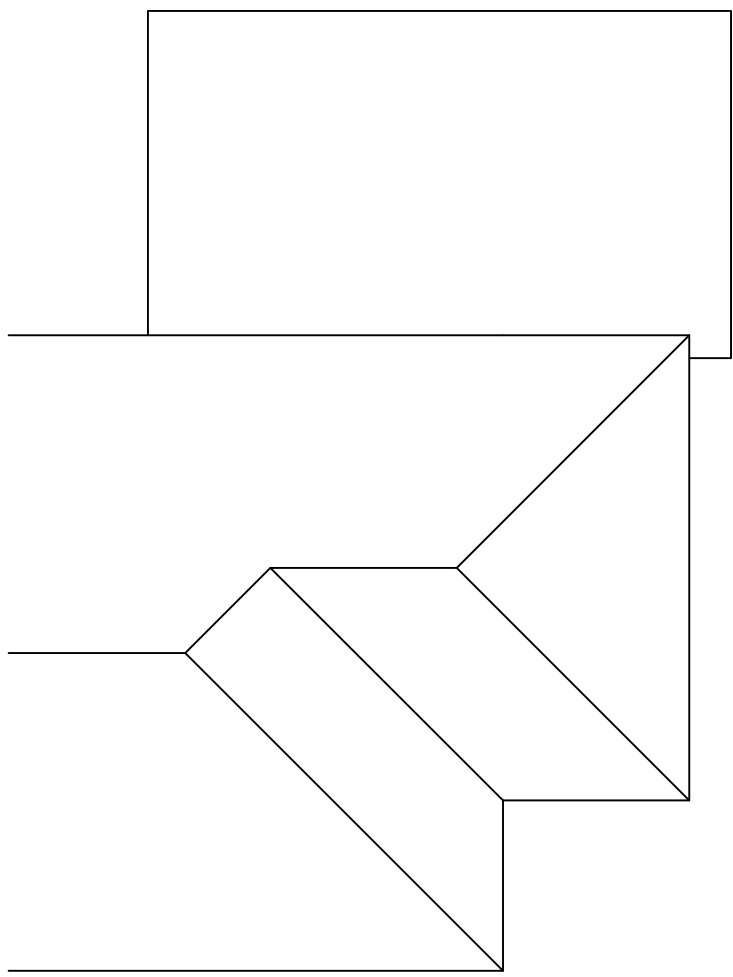

Proposed Roof Plan



AC DESIGN

In association with



Hampshire Architect

Email: alexpcarr@outlook.com

Telephone: 07308 953285

Website: www.acdesignuk.co.uk

PROJECT	Project type	Drawing classification	SCALE	SHEET SIZE	SHEET No.	DATE	DRAWN
10 Sea View Estate	Housing	Housing	1:100	A3		09/12/23	Alexander Carr
Netley	DRAWING TITLE		Planning				
	Proposed Floor Plans and Elevations		GL01-101-A				

