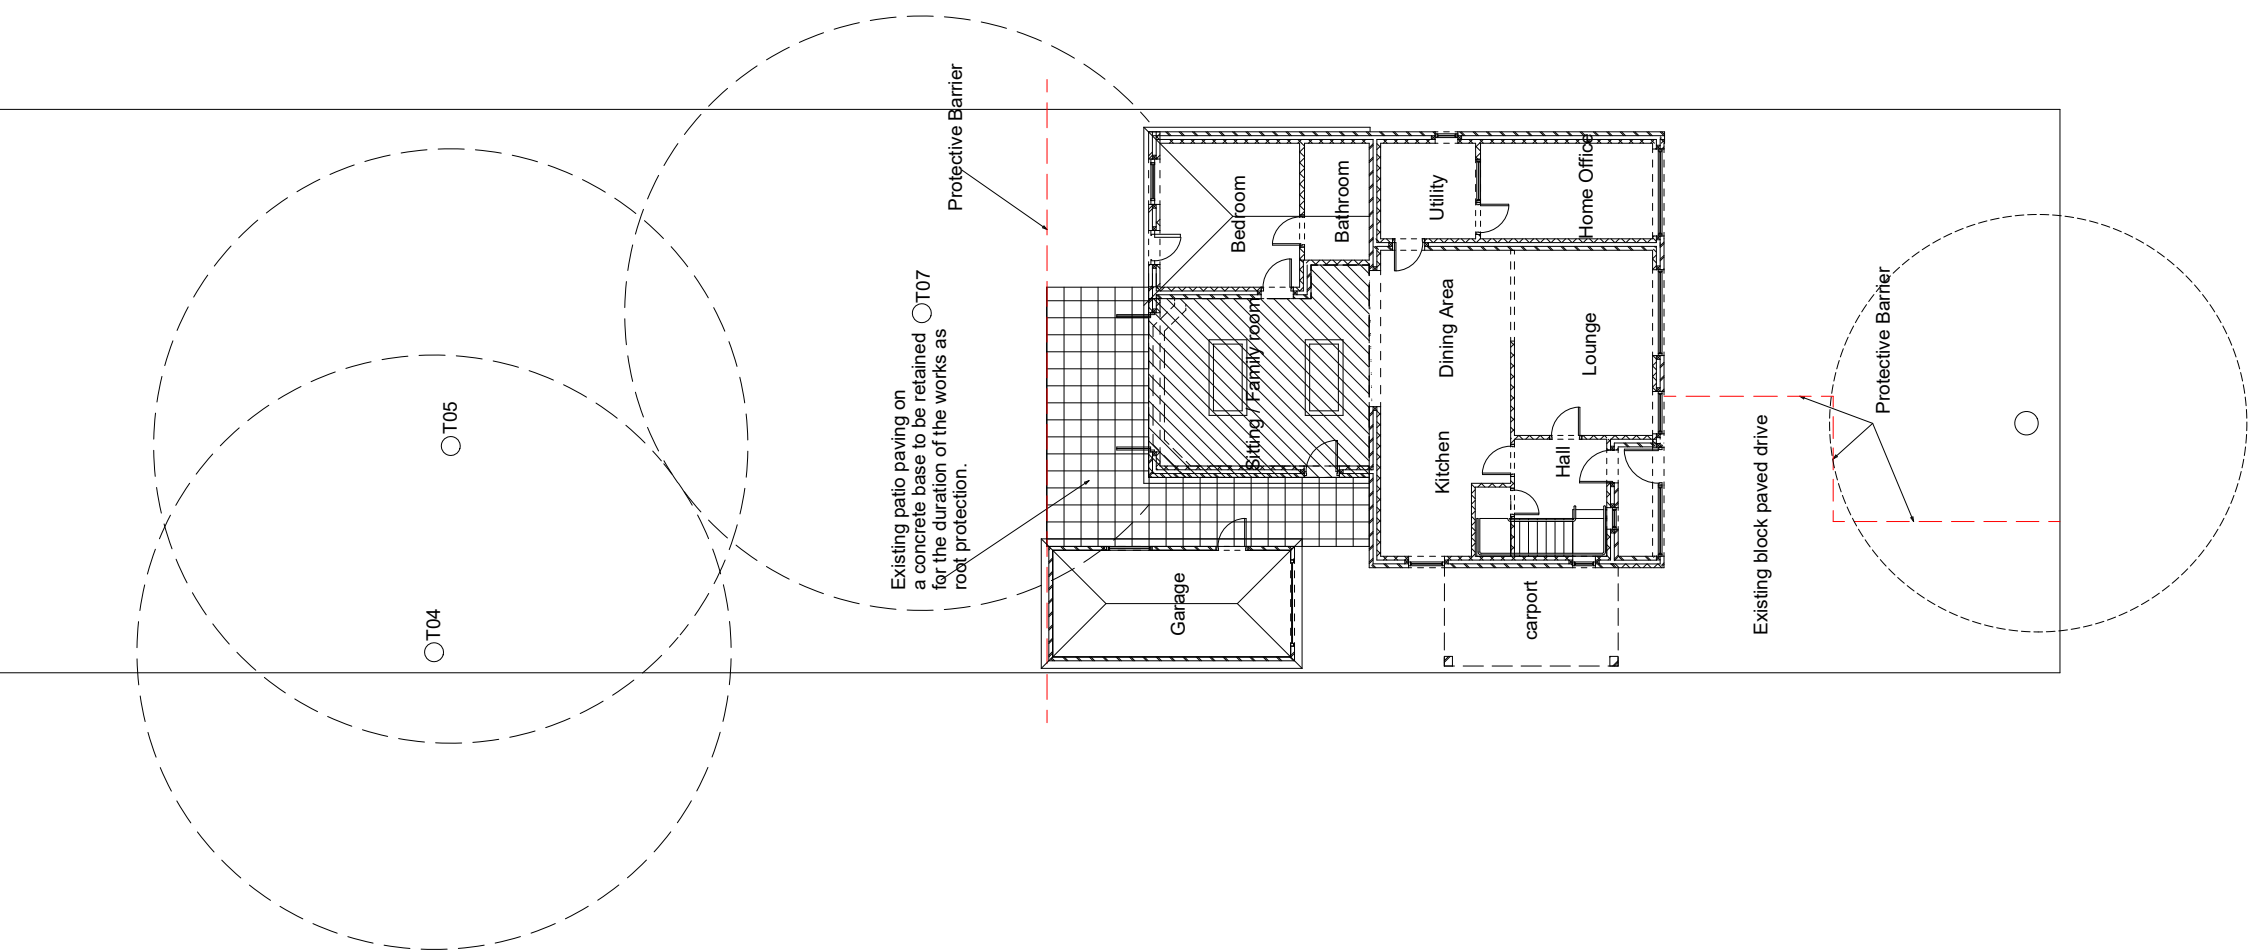


ANDREW JOHNS DESIGN

94 Hiltingbury Road
Chandler's Ford
Hampshire SO53 5NZ

T 023 8025 5529
M 07759 061722

E.andrew@andrewjohnsdesign.co.uk
W.www.andrewjohnsdesign.co.uk

*This drawing is the copyright of Andrew Johns Design
& may not be copied, altered or reproduced
in any way without written authority.*

Client Mr T.J.Marchesi, Mrs P.C.Marchesi, Ms C.M.Marchesi.

Site address 37 Randall Road, Chandlers Ford, Hampshire

Project Single storey rear extension

Drawing title Site plan for trees

Revisions

Scale 1/200 at A3

Drawing ref. M

Date 13/03/2024