


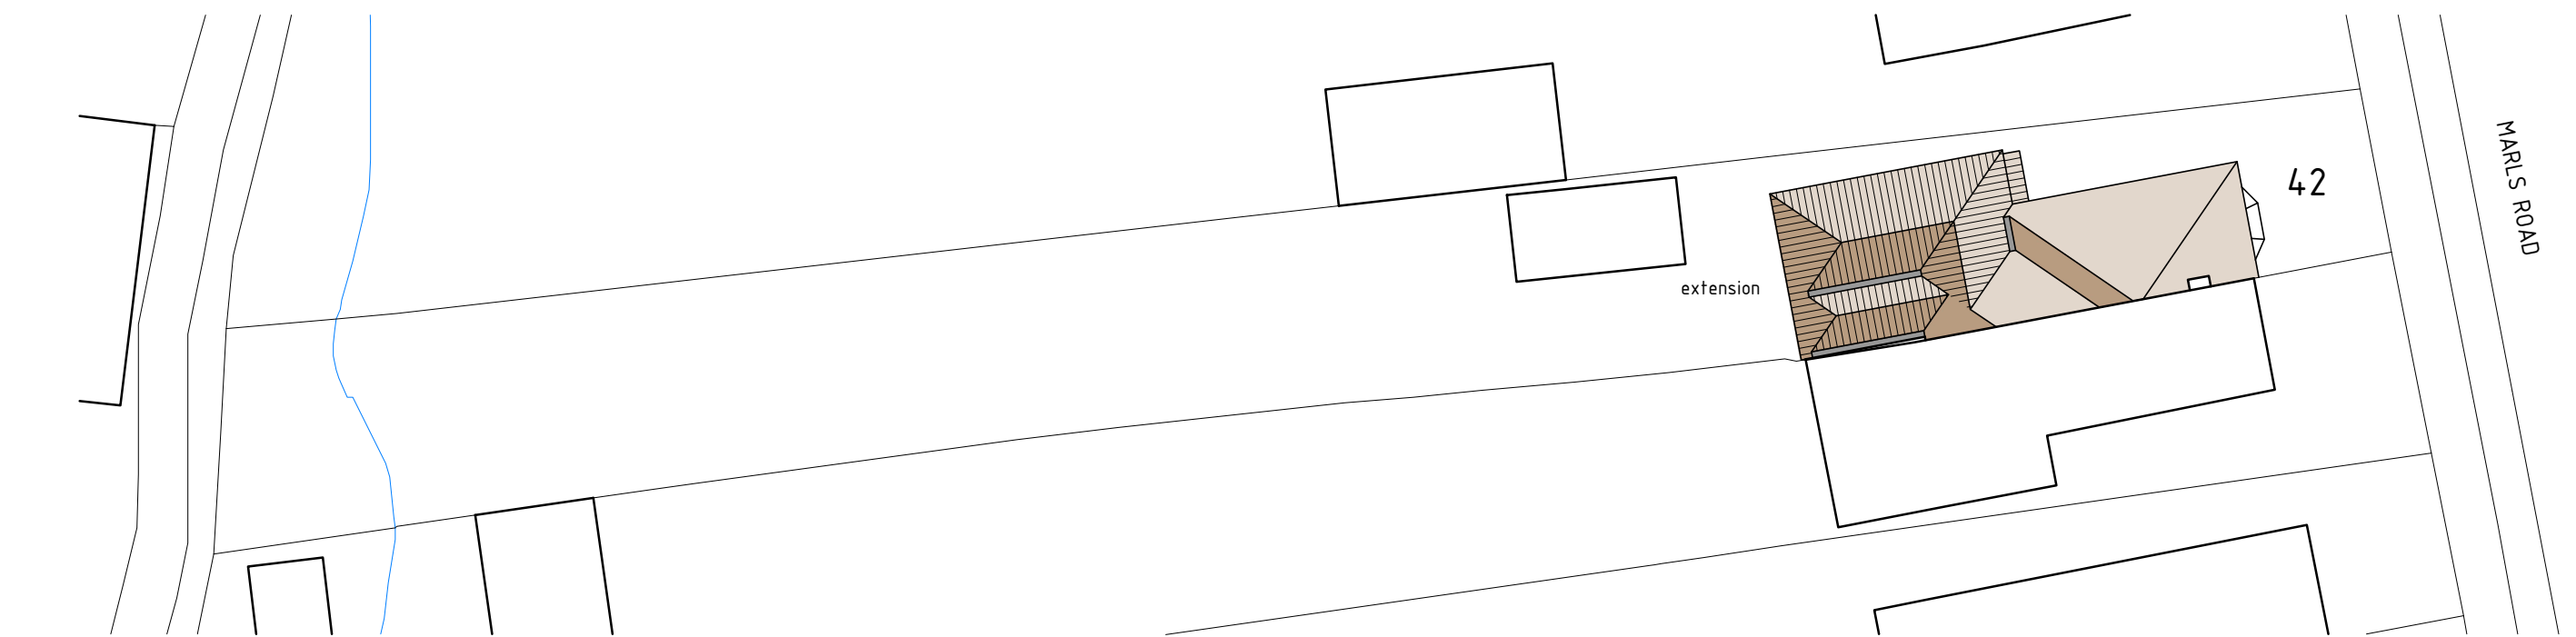


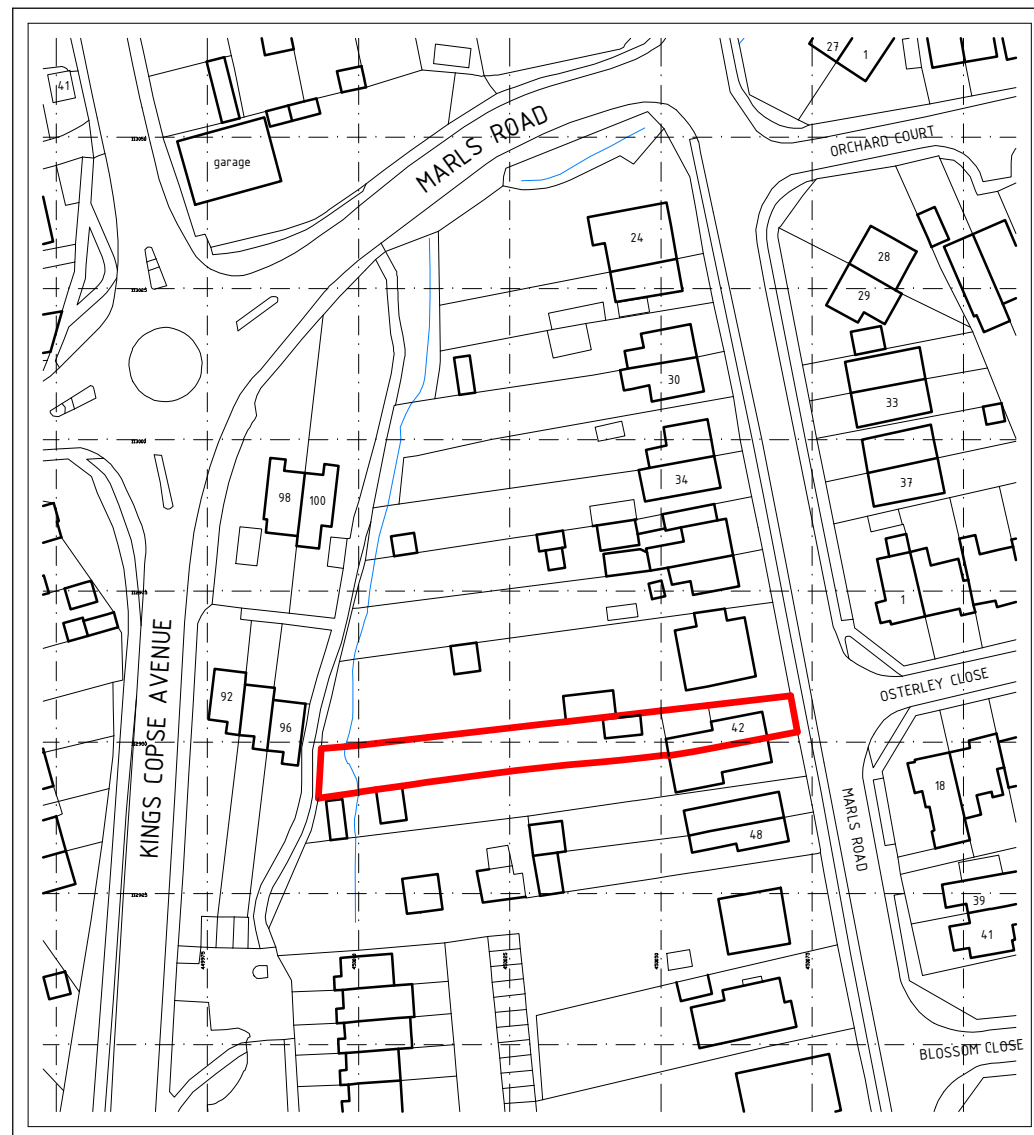

SITE PLAN
SHOWING ROOF LAYOUT PLAN

 

LOCATION PLAN

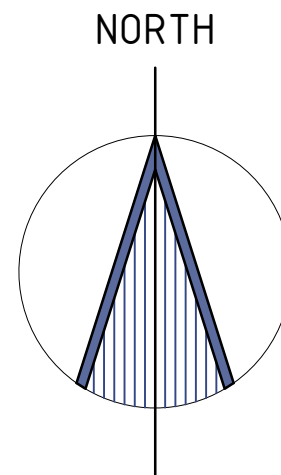

Project no: 210601
Date: 03/2024

Drawing no: 01
Scale: 1/250 & 1/1250

GORDON@GDBTECHNICALARCHITECTURE.CO.UK
07875 108380

GDB TECHNICAL ARCHITECTURE

PROPOSED SIDE / REAR TWO STOREY EXTENSION
42 MARLS ROAD, HEDGE END, SOUTHAMPTON, HAMPSHIRE SO30 2EY

Ordnance Survey, (c) Crown Copyright 2024. All rights reserved. Licence number 100022432