



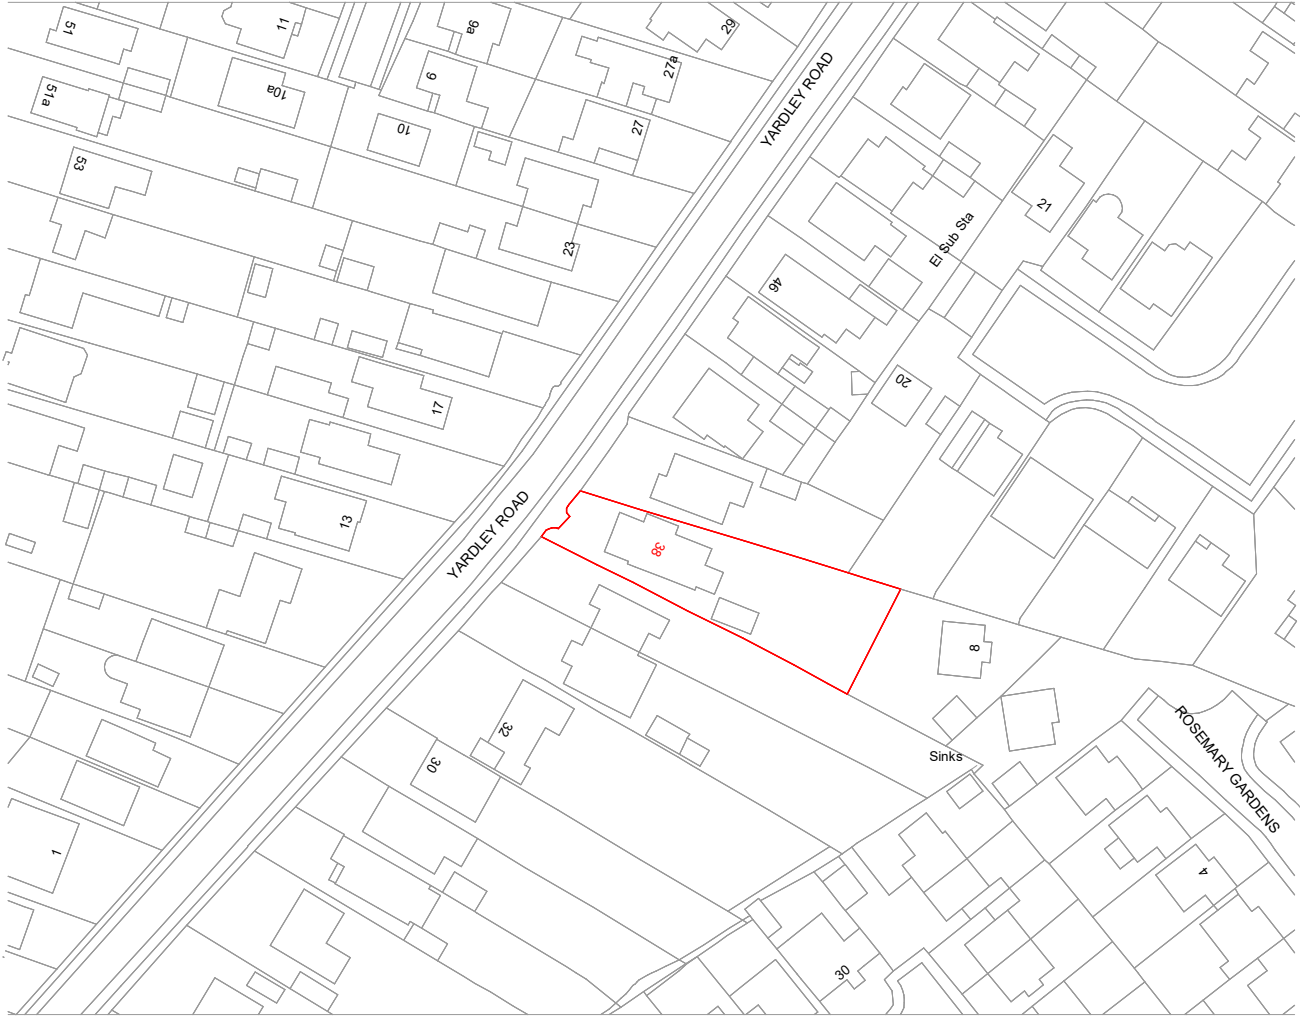

Location Plan
1:1250

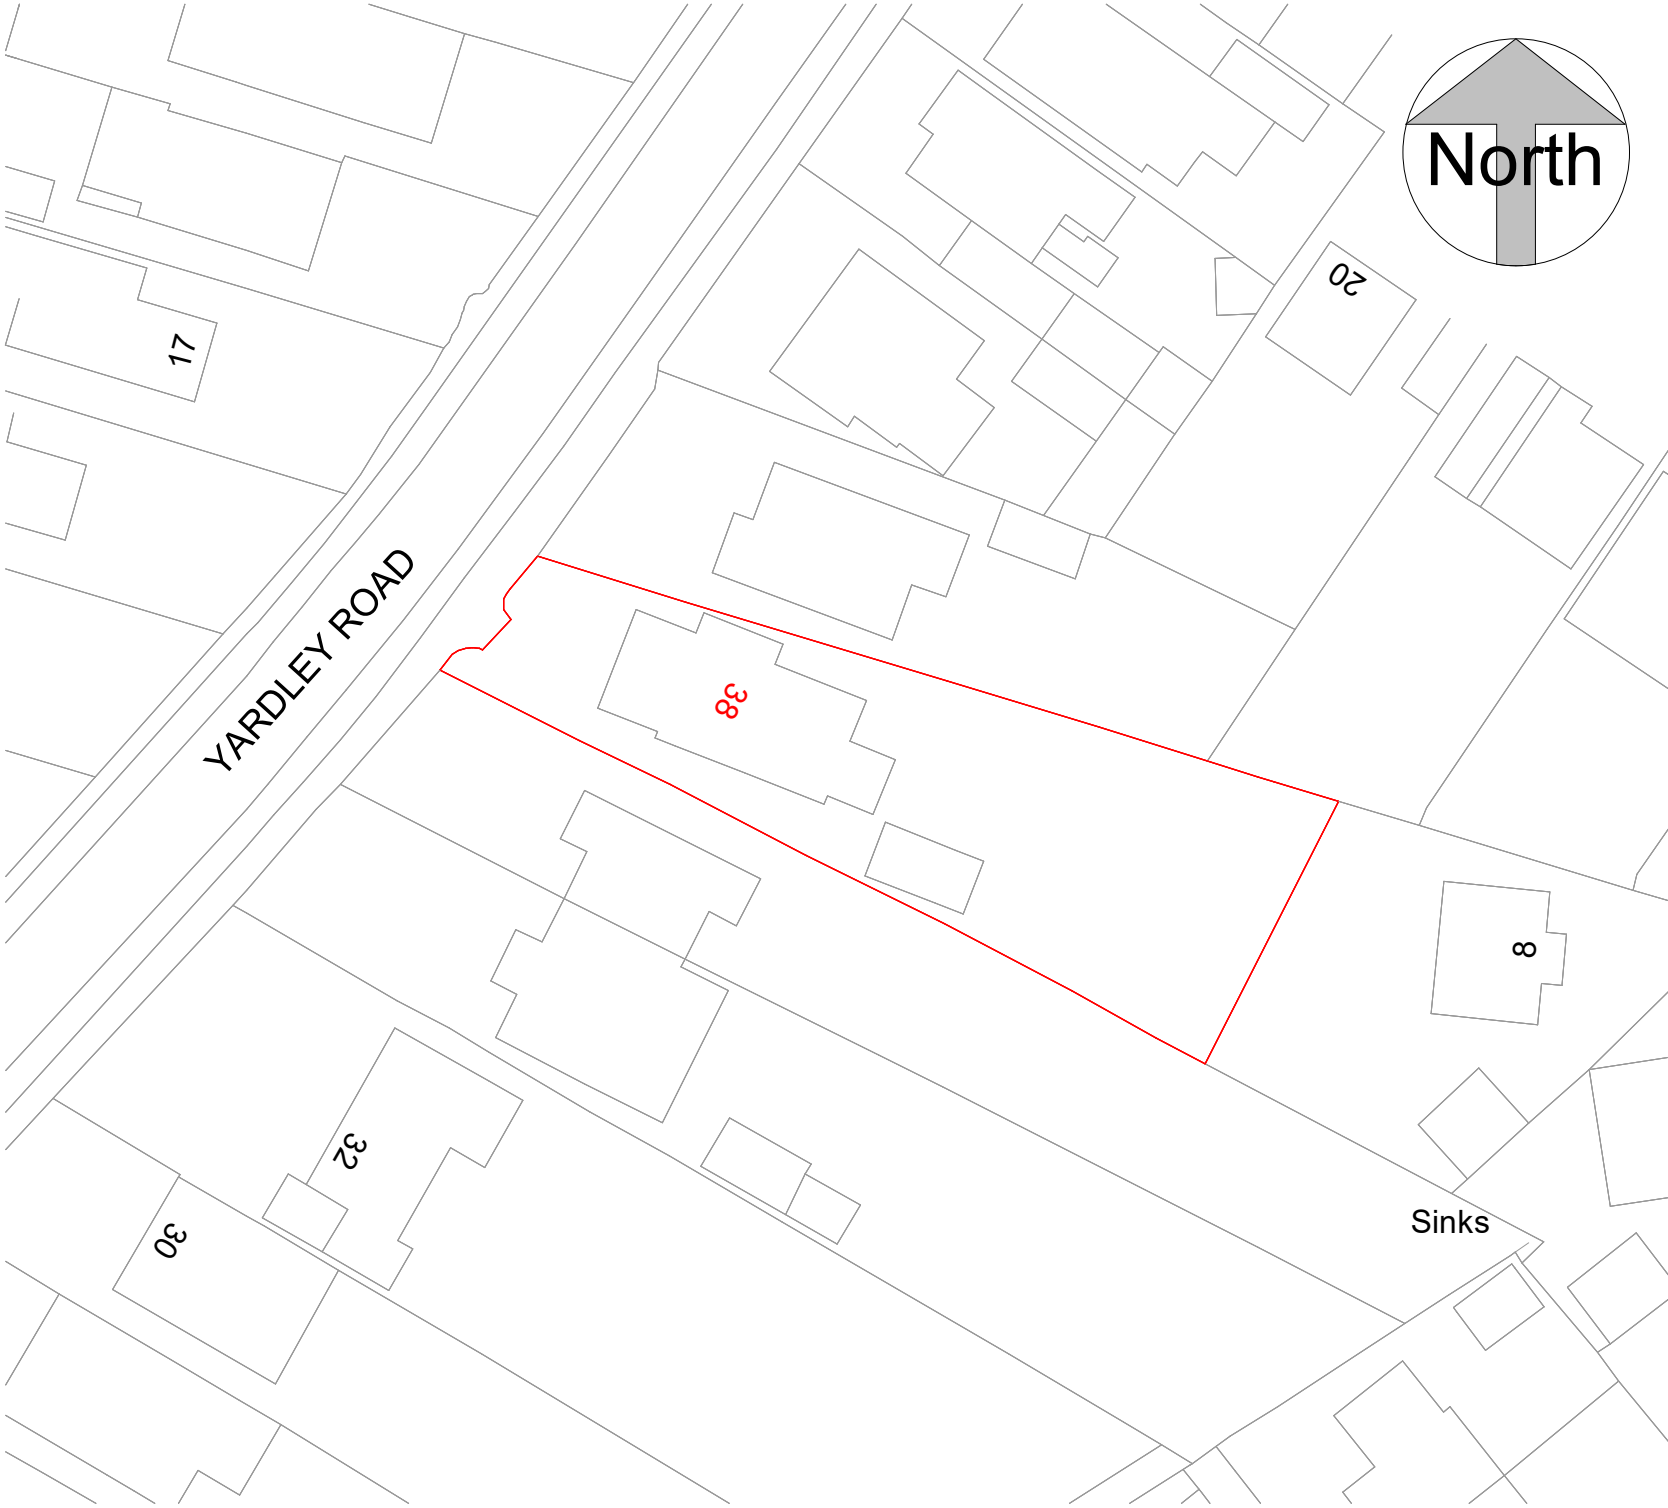

Block Plan
1:500

ReQuestAPlan
Map number: TQRQM23248143100613
Title: 38 Yardley Road, Hedge End SO30 0HQ
Map Produced for: Parkers Design
© Crown copyright and database rights 2023 OS 100042766



1:500		50
1:200		20
1:100		10
1:50		5

All measurement to be checked on site prior to any comment

Parkers Design Limited - The Studio @ 90, PO9 2PR	www.pexd.co.uk - info@parkersdesign.com - 07776 008822
---	--

PROJECT	38 Yardley Road SO30 0HQ		CLIENT				Taylor	
			Date	Issue Date		Scale (@ A3)	As indicated	
SHEET	Site Plan		Drawn by	SW	DRAWING NUMBER			REV
			Checked by	SR	P 0			