

notes:

- 1. indicative adjacent tree (not exactly to scale)


1



1 existing east elevation
scale 1:100 @ A3



2 existing west elevation
scale 1:100 @ A3

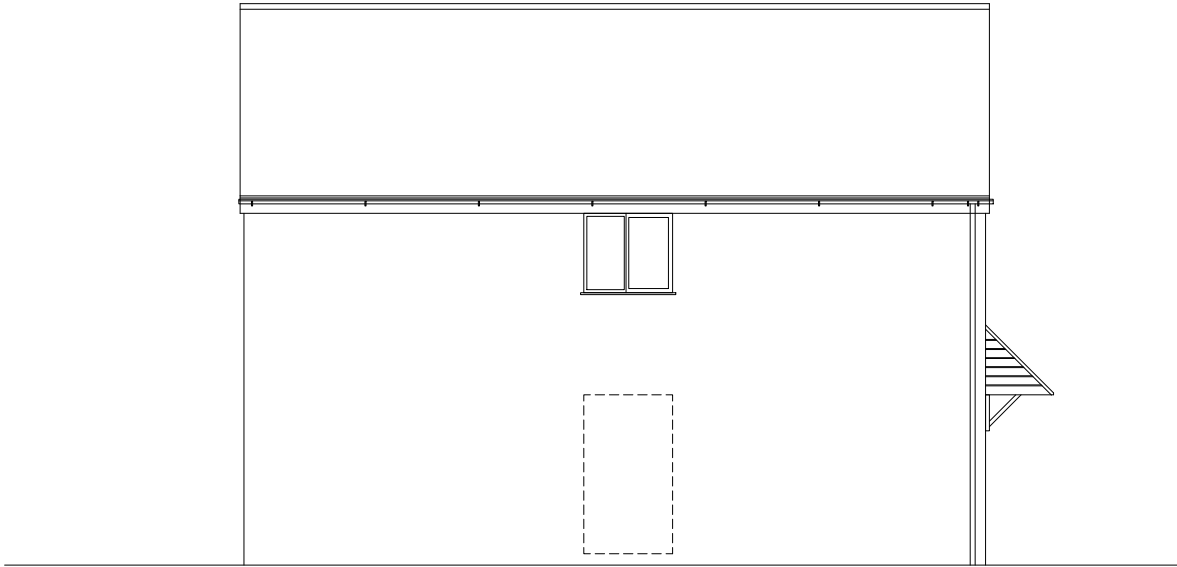

3 existing south elevation
scale 1:100 @ A3


planning

this drawing is not for
construction
this drawing is the
property of:
dwell design

revisions
-/-

scale bars

1:100

 

scale
1:100 @ A3

job name
103 havendale



date
february 24

job number
24012

drawing number
(pl)03

drawing name
existing elevations

status
planning

revision
-