


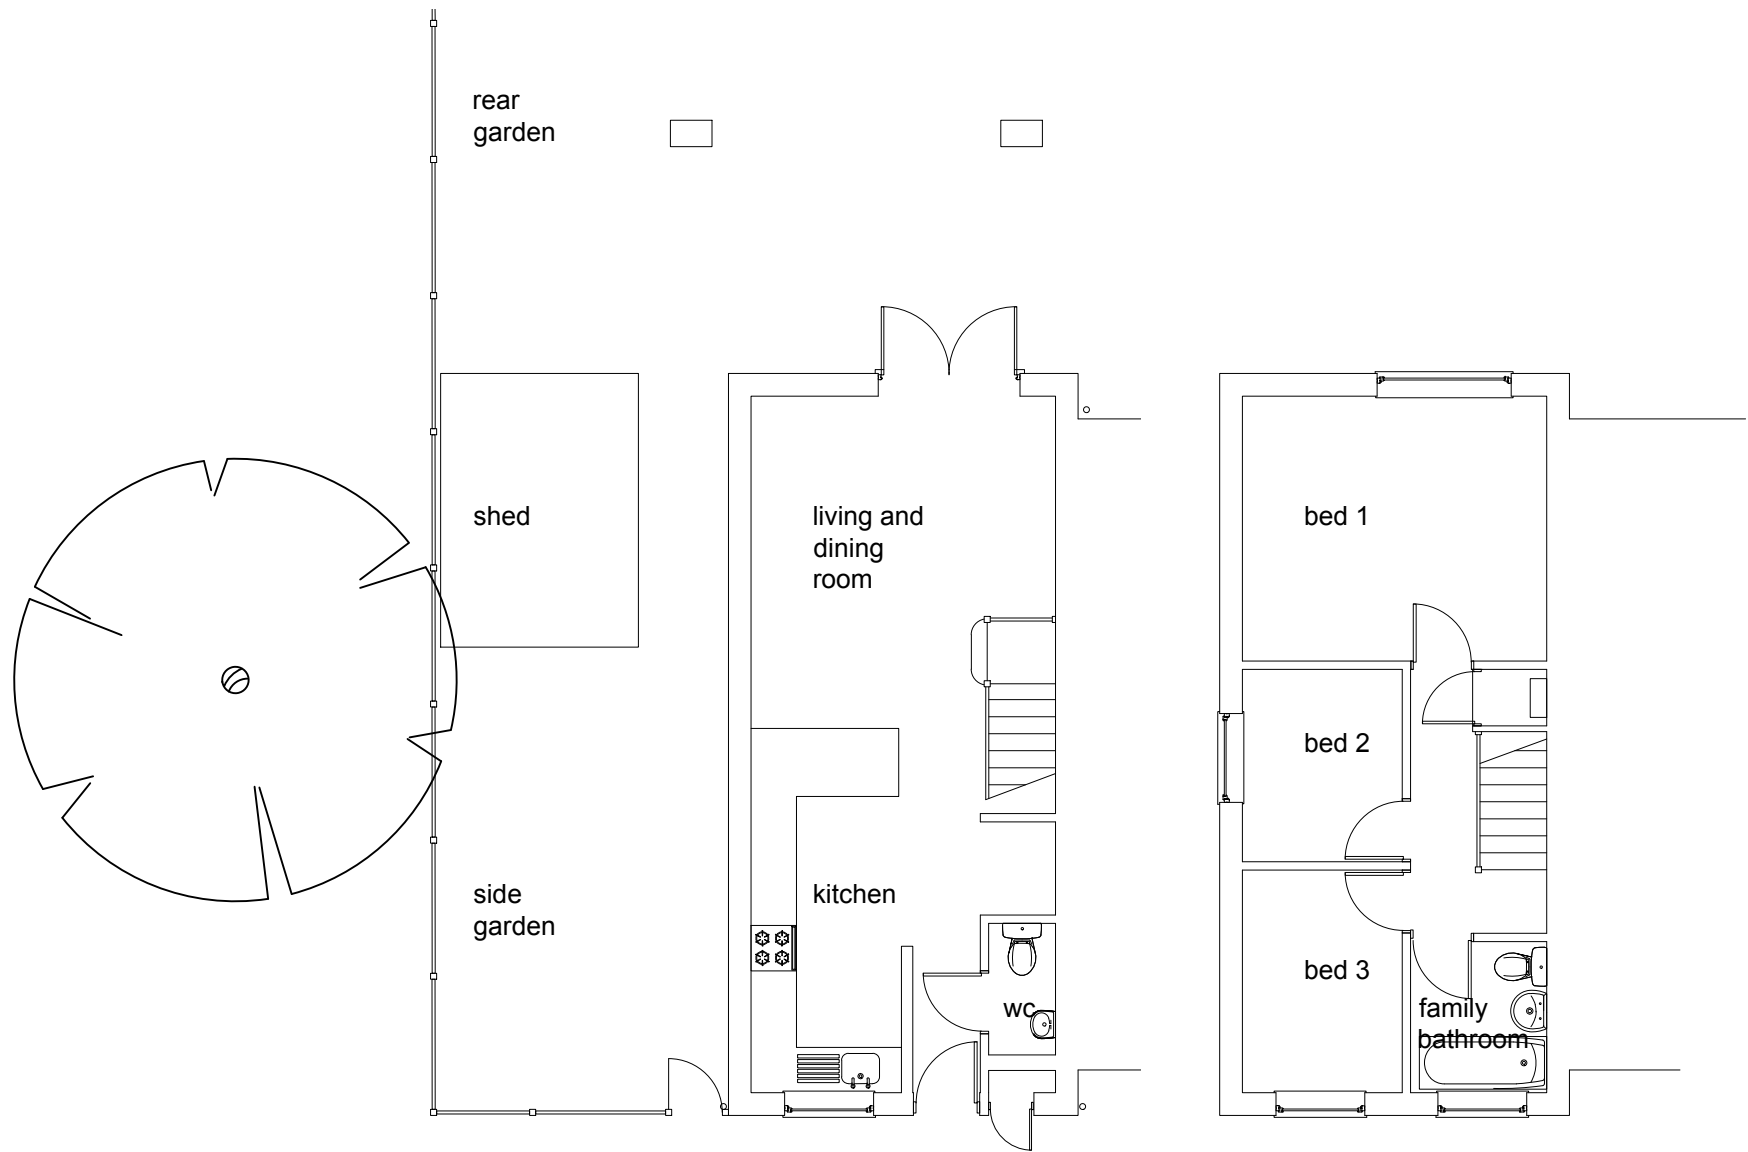

1 existing ground floor plan
scale 1:100 @ A3

2 existing first floor plan
scale 1:100 @ A3

planning

this drawing is not for
construction
this drawing is the
property of:
dwell design

revisions
-/-

scale bars
1:100
0 1 2 5

scale
1:100 @ A3

job name
103 havendale

dwell design
ltd

date
february 24

job number
24012

drawing number
(pl)02

drawing name
existing ground and
first floor plans

status
planning

revision
-