


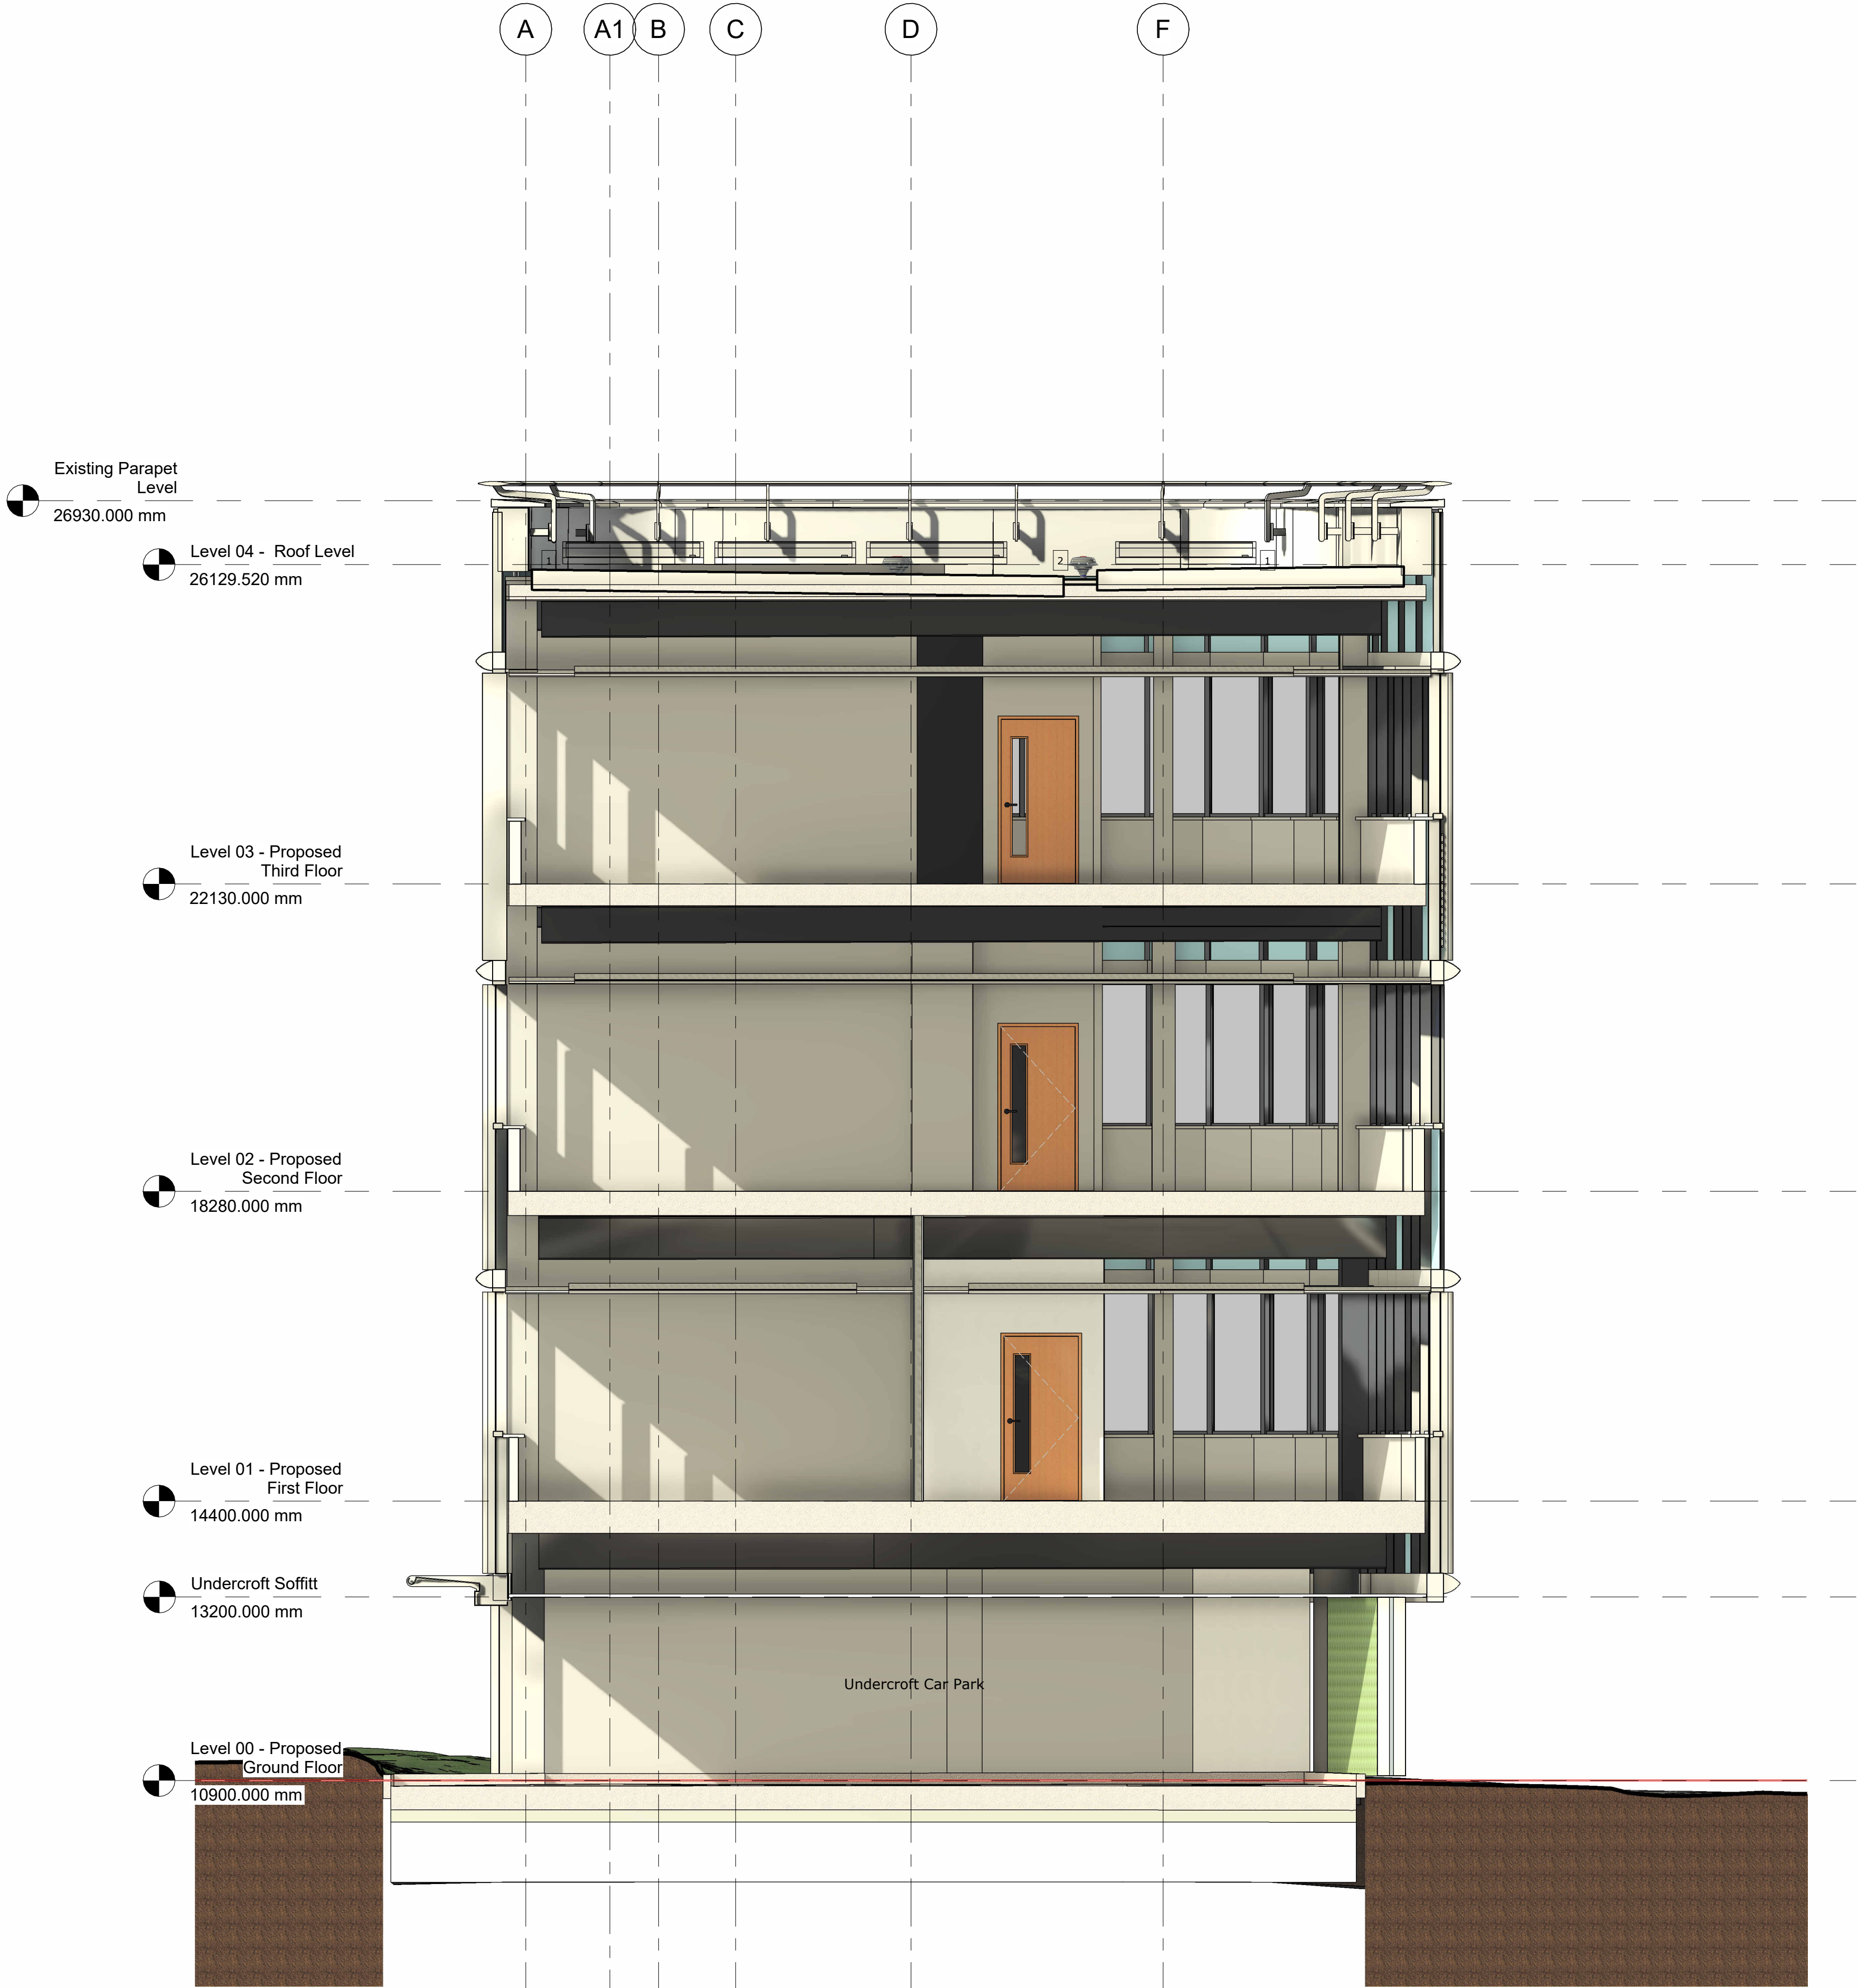

General Notes

Floor plan is based on measured building survey and revit model from Encompass Surveys Ltd (ref M3-B-2834) dated 19 July 2023.

Levels and Grid related OSGB15 derived from Encompass Surveys.

All internal areas are design areas based on survey information subject to construction tolerance review.


Project Base Coordinates based on the following:
444788877.467mE
116851280.531mN
0m AOD

Refer to current asbestos register for full information.

Refer to current designers risk assessment.

Existing walls removed in construction phase shown in RED dashed line.

Refer to Schedule of Works for requirements on demolition, access and sequencing of constructionh.

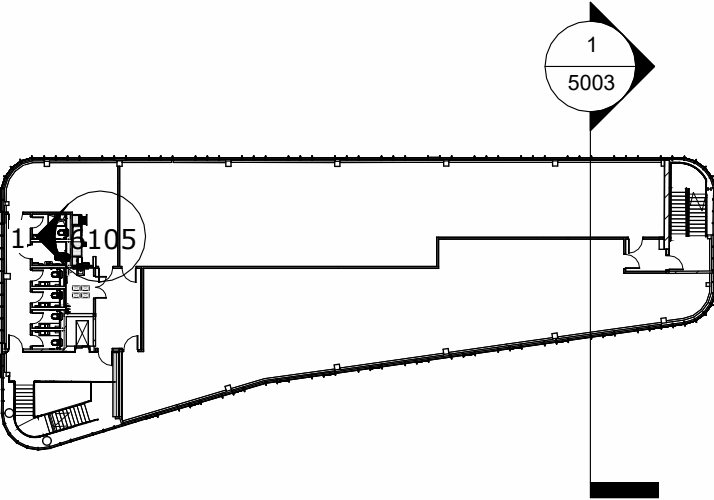

Key Plan

Section Notes

- 1 New roof covering with tapered roof insulation laid to falls onto existing roof slab.
- 2 Gutter Sump requiried with reduced insulation

C02	19/03/24	Revised Planning Issue	EO	AH
C01	21/02/24	Revised Tender Issue	EO	AH
P03	24/01/24	Tender Issue	EO	AH
P02	09/01/24	Planning Submission	EO	AH
P01	20/12/23	External green wall added	EO	AH

WESLEYAN
we are all about you

Proposed Cross Section 2


MTW - BSL - ZZ - ZZ - DR - A - 5003 - PL - C02 AUGUST 2023

23042: Connexus Scale As indicated @ A1
12 Mitchell Way Southampton SO18 2XU Drawn EO
Client: Wesleyan Assurance Society Ltd Checked AH

Suite E, Ferry House
Canute Road
Southampton
Hampshire
SO14 3FJ
023 8063 1432
boyleandsummers.co.uk

Boyle & Summers

PLANNING

 

1 Cross Section 2
1 : 50