

General Notes

Floor plan is based on measured building survey and revit model from Encompass Surveys Ltd (ref M3-B-2834) dated 19 July 2023.


Levels and Grid related OSGB15 derived from Emcompass Surveys.

All internal areas are design areas based on survey information subject to construction tolerance review.

Project Base Coordinates based on the following:
444788877.467mE
116851280.531mN
0m AOD

Refer to current asbestos register for full information.

Refer to current designers risk assessment.

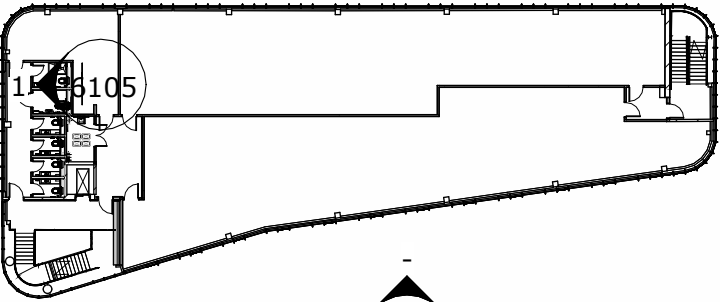


East elevation key plan
1 : 500

External Materials

- 1 Existing metal curtain wall system - bull nose mullion
- 2 Existing curtain wall glazed panel - medium blue tint
- 3 Existing curtain wall solid panel - light blue finish
- 4 Existing Brise Soleil - light grey finish
- 5 New metal curtain wall system - to match existing
- 6 New curtain wall glazed panel - to match existing
- 7 New masonry wall - white render finish
- 8 New external living green wall - tension trellis system

Note A - New curtain walling to be connected to existing curtain wall mullion. Existing mullion to remain in place and adapted to receive new glazed panel.

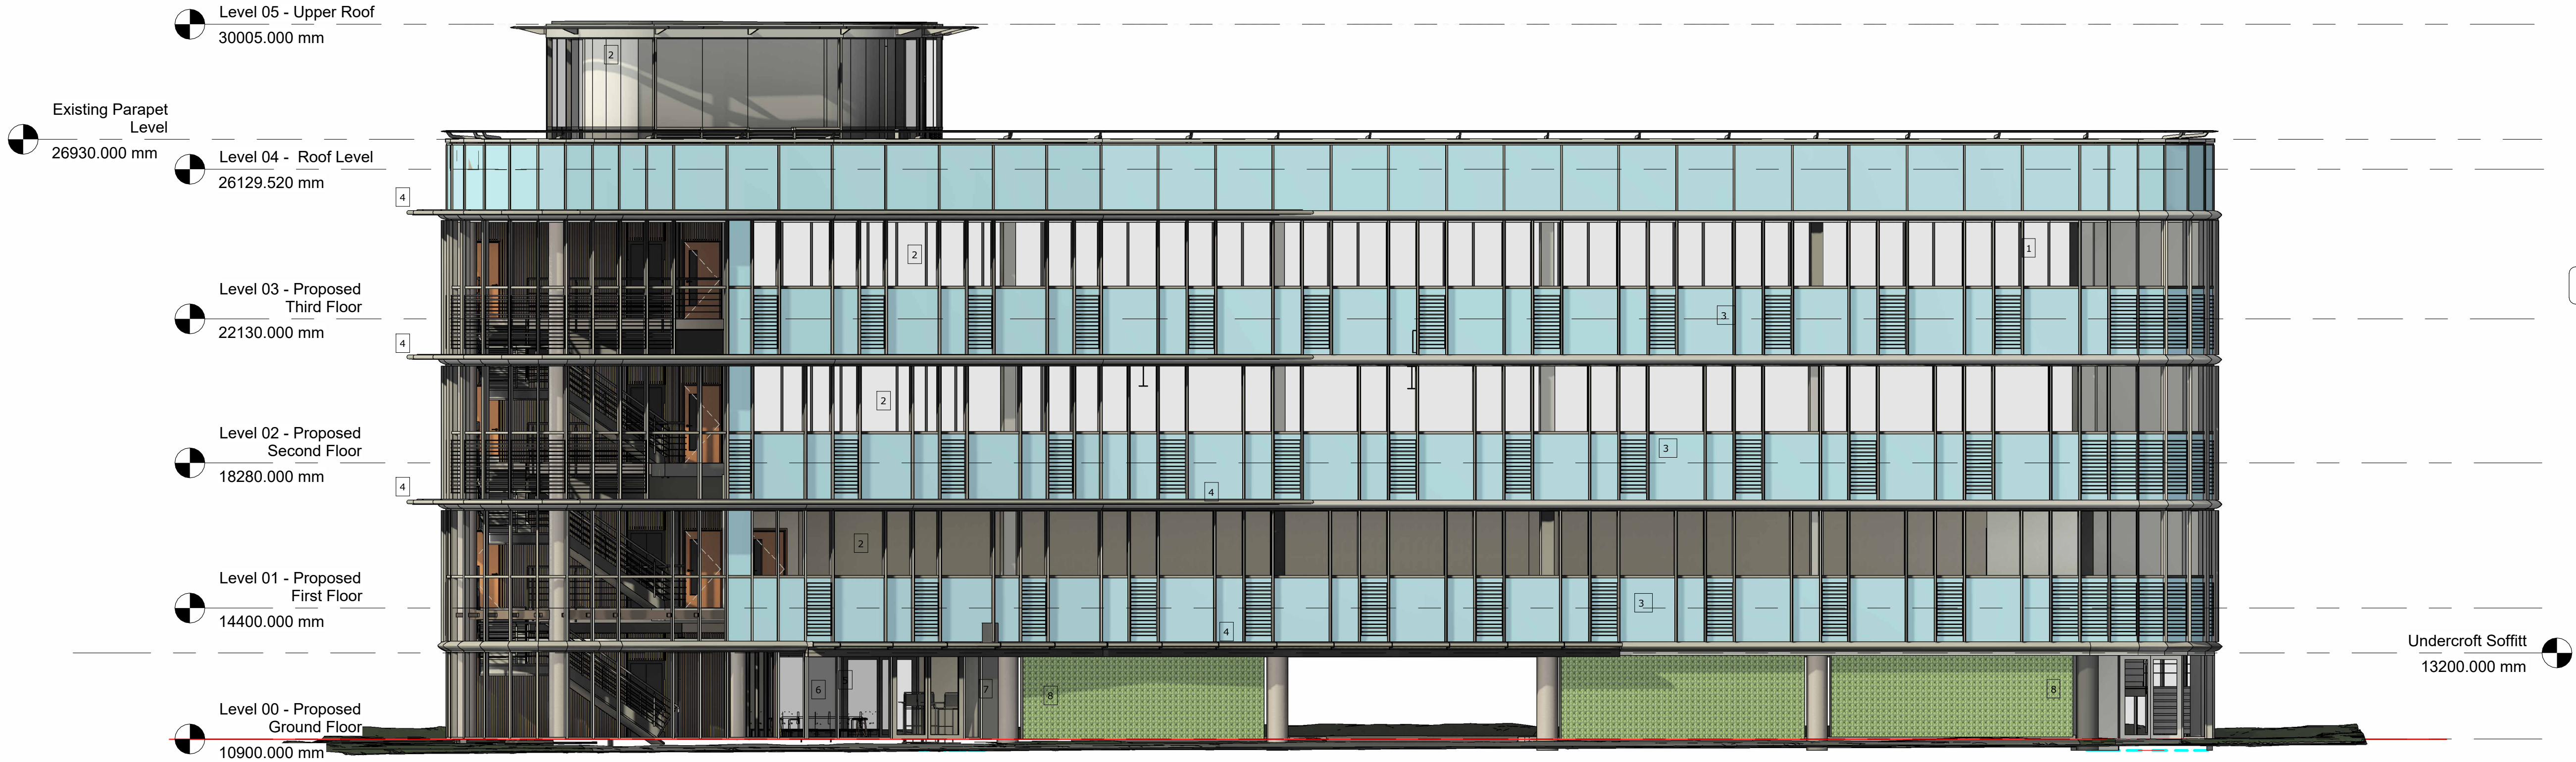

1 Proposed East Elevation
1 : 100

C02	19/03/24	Revised Planning Issue	EO	AH
C01	21/02/24	Revised Tender Issue	EO	AH
P02	24/01/24	Tender Issue	EO	AH
P01	09/01/24	Planning Submission	EO	AH

WESLEYAN
we are all about you

Proposed East Elevation

MTW - BSL - ZZ - XX - DR - A - 4001 - PL - C02 AUGUST 2023

23042: Connexus Scale As indicated @ A1
12 Mitchell Way Southampton SO18 2XU Drawn EO
Client: Wesleyan Assurance Society Ltd Checked AH

Suite E, Ferry House
Canute Road
Southampton
Hampshire
SO14 3FJ

023 8063 1432
boyleandsummers.co.uk

Boyle &
Summers

PLANNING

