

General Notes

Floor plan is based on measured building survey and revit model from Encompass Surveys Ltd (ref M3-B-2834) dated 19 July 2023.


Levels and Grid related OSGB15 derived from Emcompass Surveys.

All internal areas are design areas based on survey information subject to construction tolerance review.


Project Base Coordinates based on the following:
444788877.467mE
116851280.531mN
0m AOD

Refer to current asbestos register for full information.

Refer to current designers risk assessment.

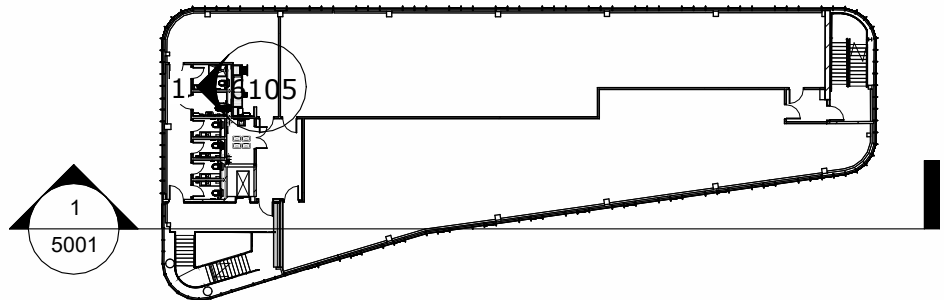

Key Plan

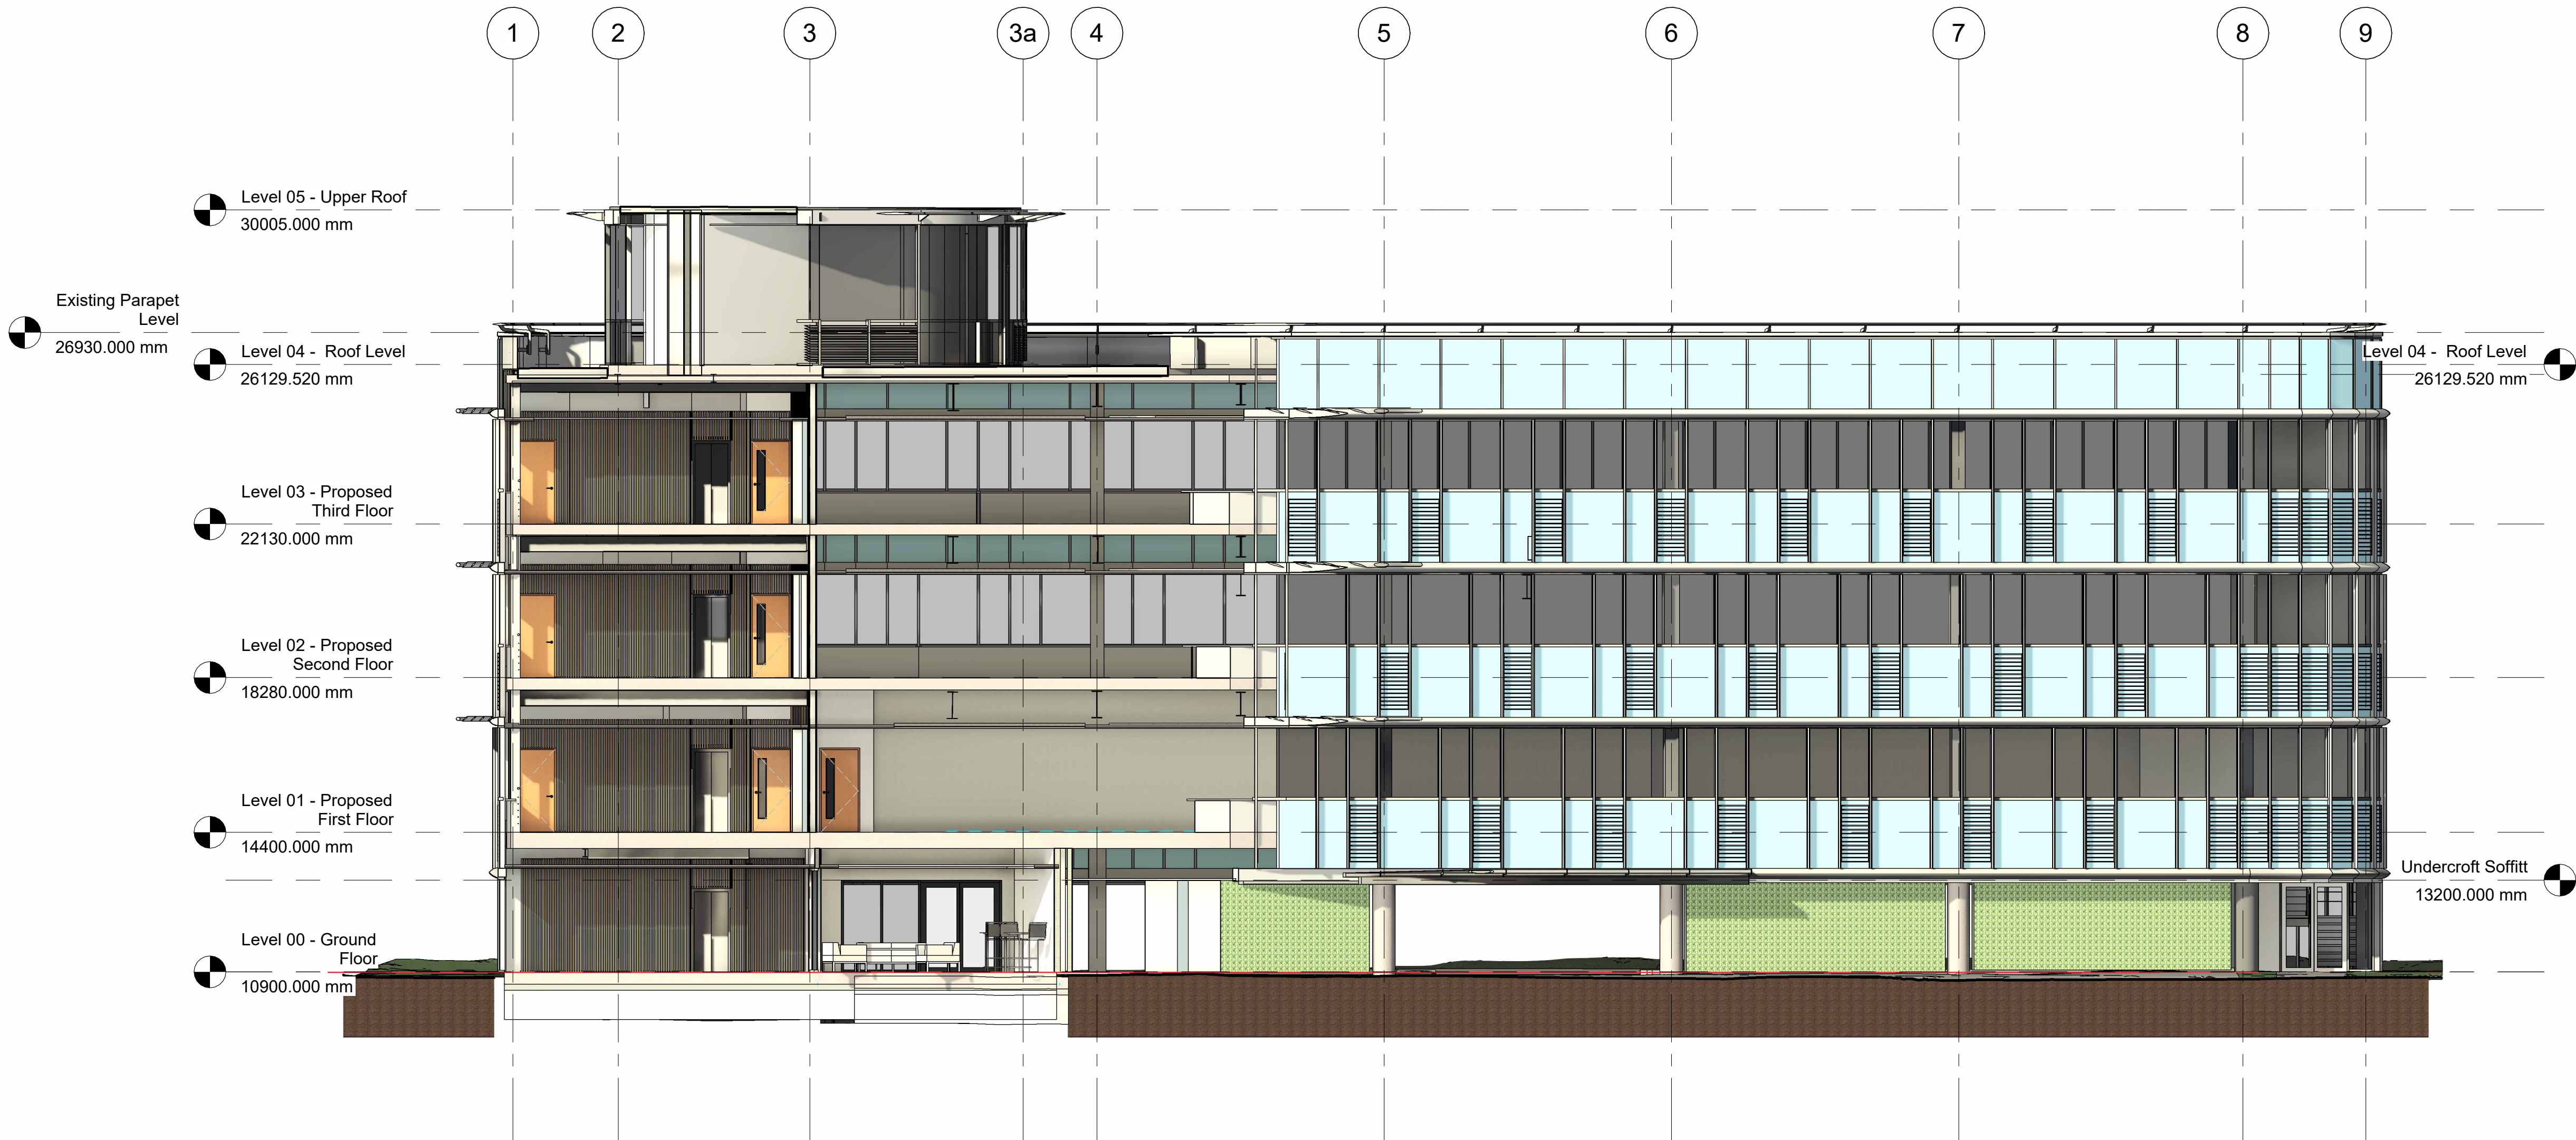

1 Long Section 1
1 : 100

C02	19/03/24	Revised Planning Issue	EO	AH
C01	21/02/24	Revised Tender Issue	EO	AH
P04	24/01/24	Tender Issue	EO	AH
P03	09/01/24	Planning Submission	EO	AH
P02	14/12/23	Roof pod layout revised	EO	AH
P01	13/12/23	Roof pod / terrace design developed	EO	AH

WESLEYAN
we are all about you

Proposed Long Section 1

MTW - BSL - ZZ - ZZ - DR - A - 5001 - PL - C02 AUGUST 2023

23042: Connexus
12 Mitchell Way Southampton SO18 2XU
Client: Wesleyan Assurance Society Ltd

Scale As indicated @ A1
Drawn EO
Checked AH

Suite E, Ferry House
Canute Road
Southampton
Hampshire
SO14 3FJ

023 8063 1432
boyleandsummers.co.uk

Boyle & Summers

PLANNING

