


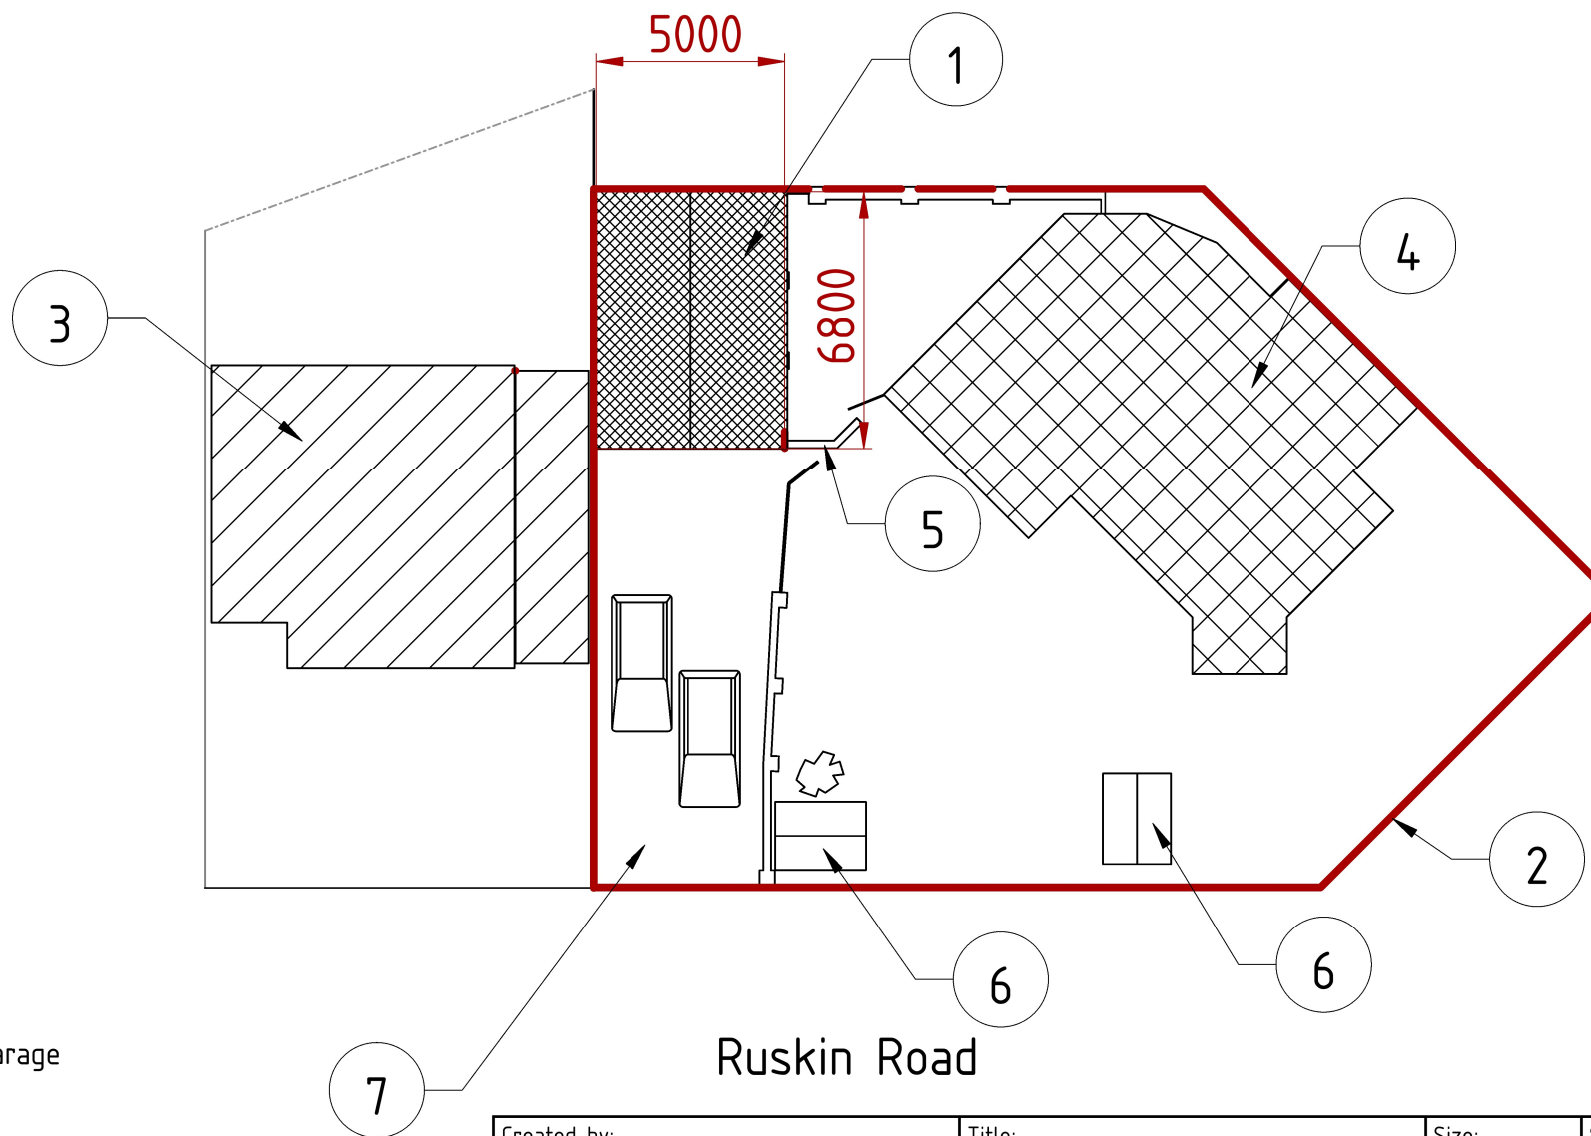

- 1 - Proposed garage
- 2 - Boundary
- 3 - House - No 69
- 4 - House - No 71
- 5 - Garden wall
- 6 - Sheds
- 7 - Existing driveway

Created by: Danny Horswell	Title: Proposed site plan	Size: A4	Sheet: 3	Scale: 1:200
Supplementary information: 71 Ruskin Road - Garage		Drawing no.: -		
		Date: 19/03/2024		Revision: REV B

