


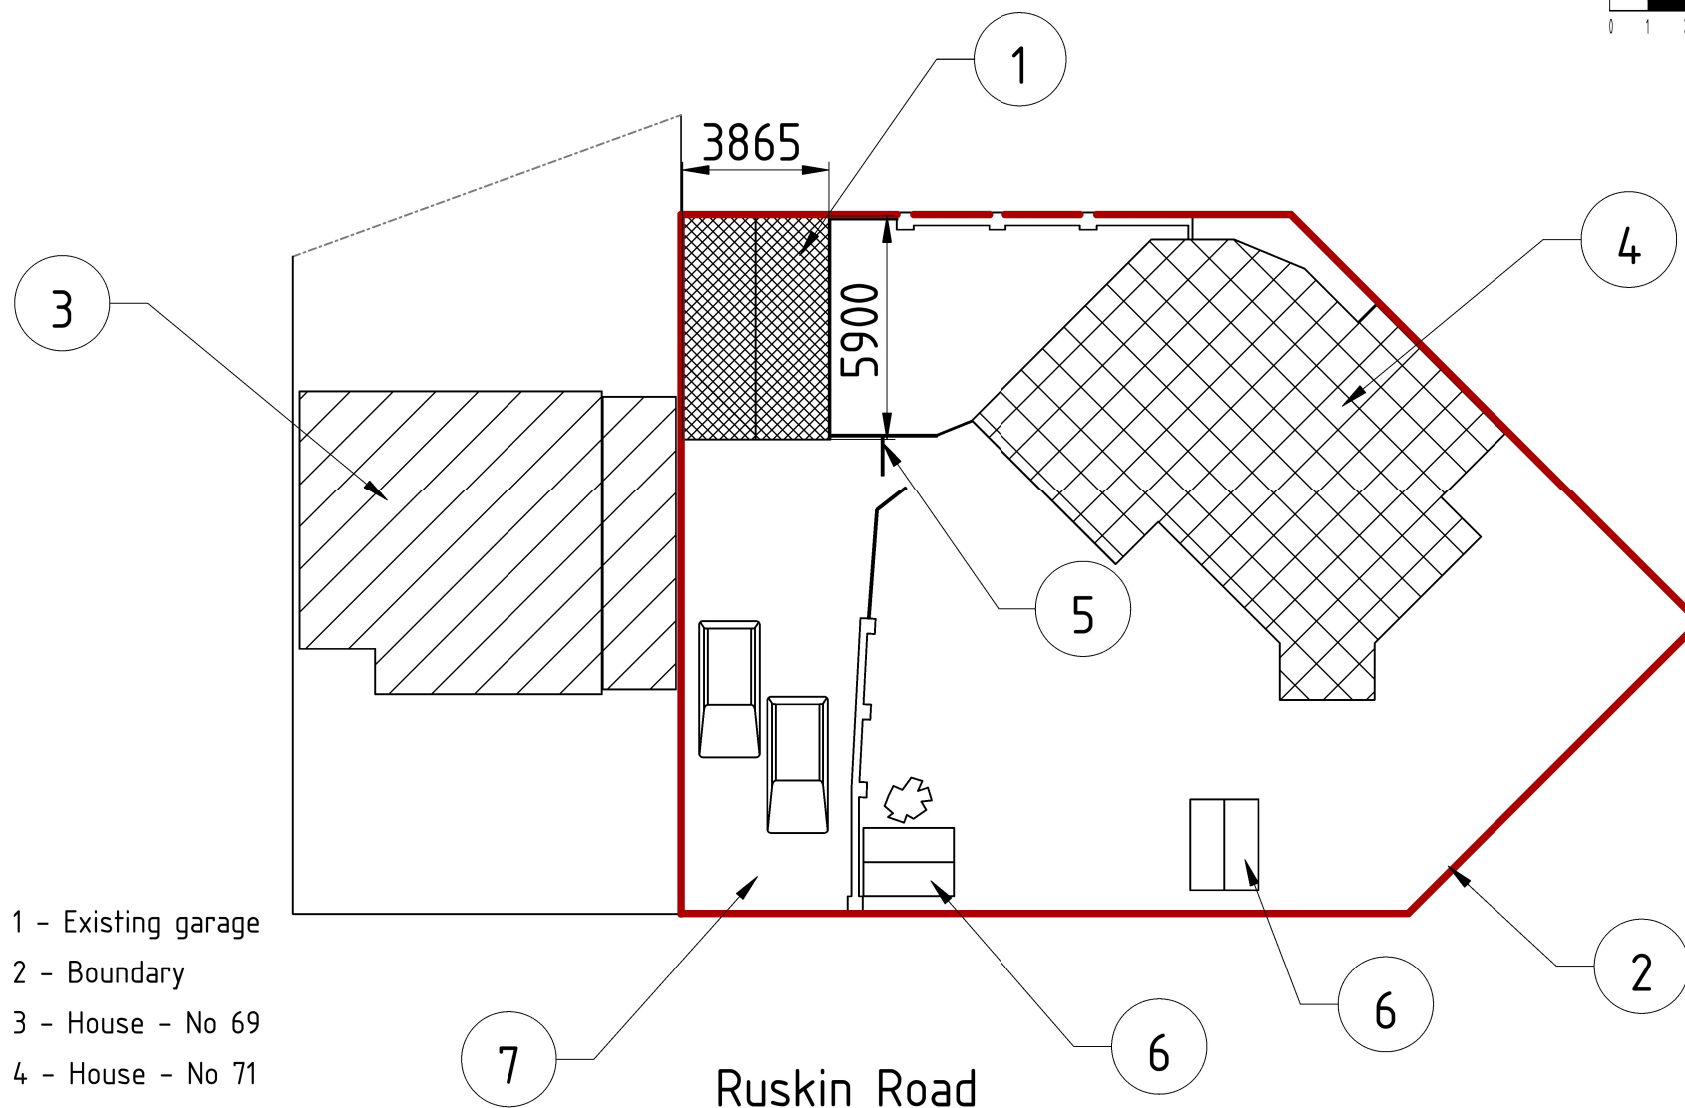

- 1 - Existing garage
- 2 - Boundary
- 3 - House - No 69
- 4 - House - No 71
- 5 - Fences and gate
- 6 - Existing sheds
- 7 - Existing driveway

Created by: Danny Horswell	Title: Existing site plan	Size: A4	Sheet: 2	Scale: 1:200
Supplementary information: 71 Ruskin Road - Garage		Drawing no.: -		
		Date: 19/03/2024		Revision: REV B

