


Rev:	Description:	By:	Date:
------	--------------	-----	-------

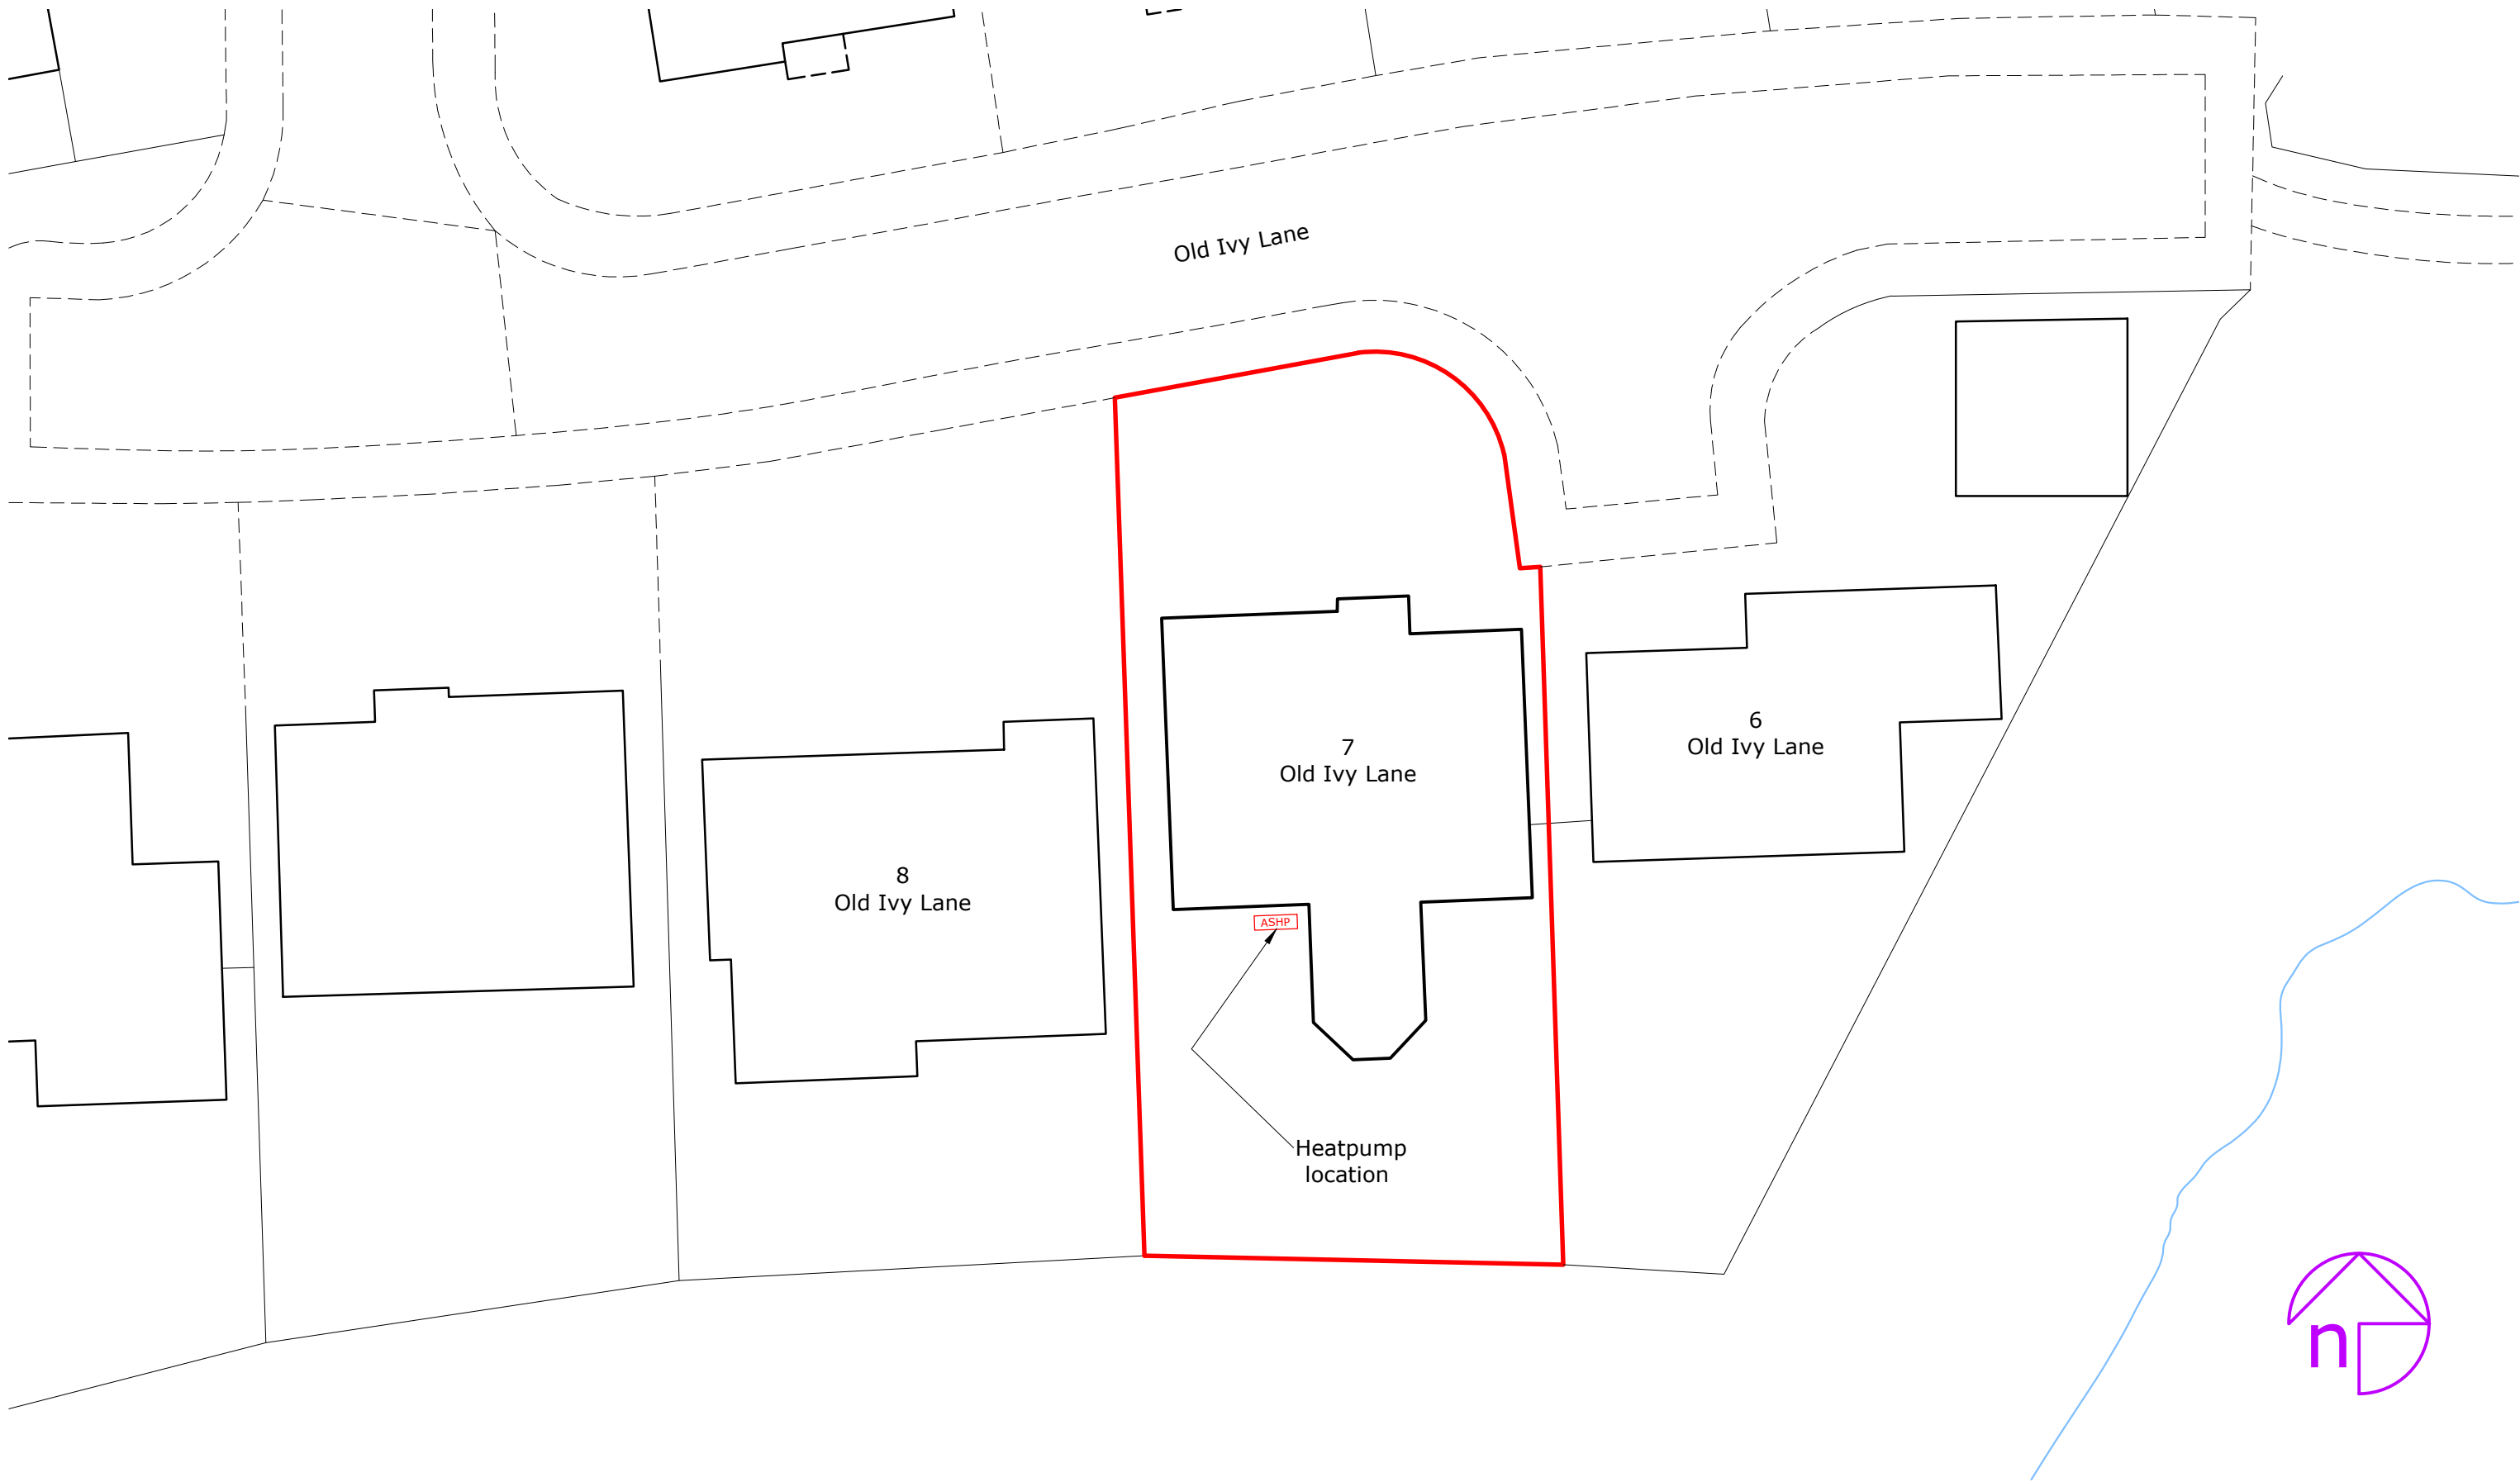

octopusenergy
services

Accredited by:



Client/Project: Viki Sexton 7 Old Ivy Lane West End SO30 3RX	Project status: PLANNING
	Drawing title: Site plan as proposed

Scale: 1:200	Paper Size: A3	Drawn: D. Rodriguez	Checked:
Project ID: J-7A6796B3	Drawing No: 03	Revision: -	Date: 20.03.2024