





North-East (Front) Elevation - As Existing

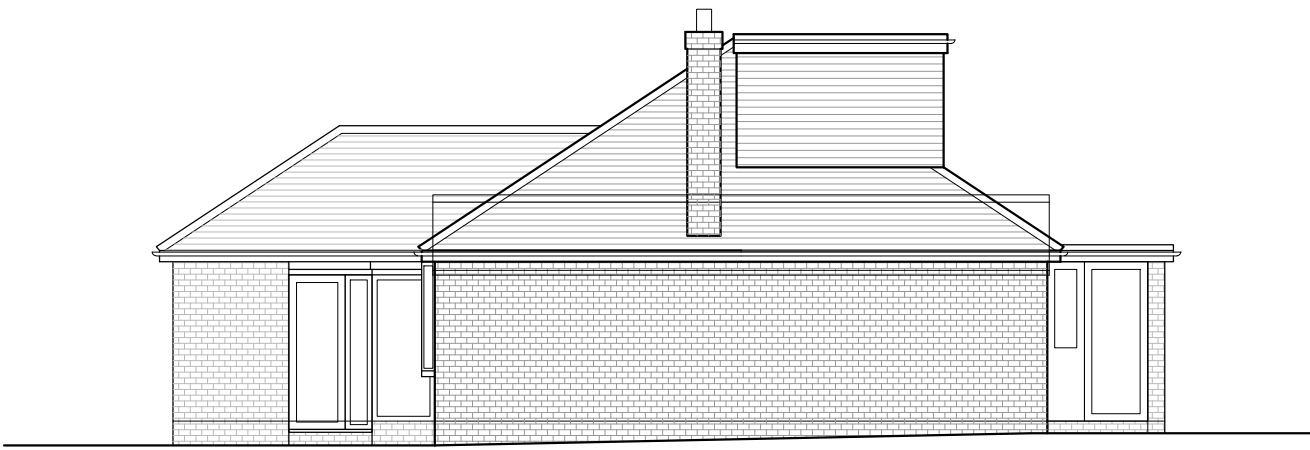



North-West (Side) Elevation - As Existing

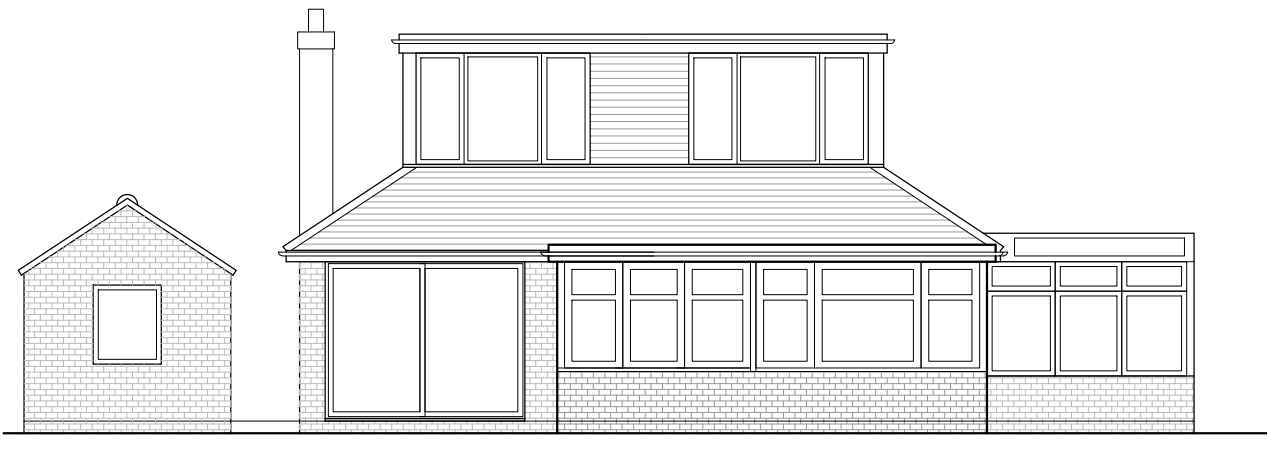


South-West (Rear) Elevation - As Existing




South-East (Side) Elevation - As Existing

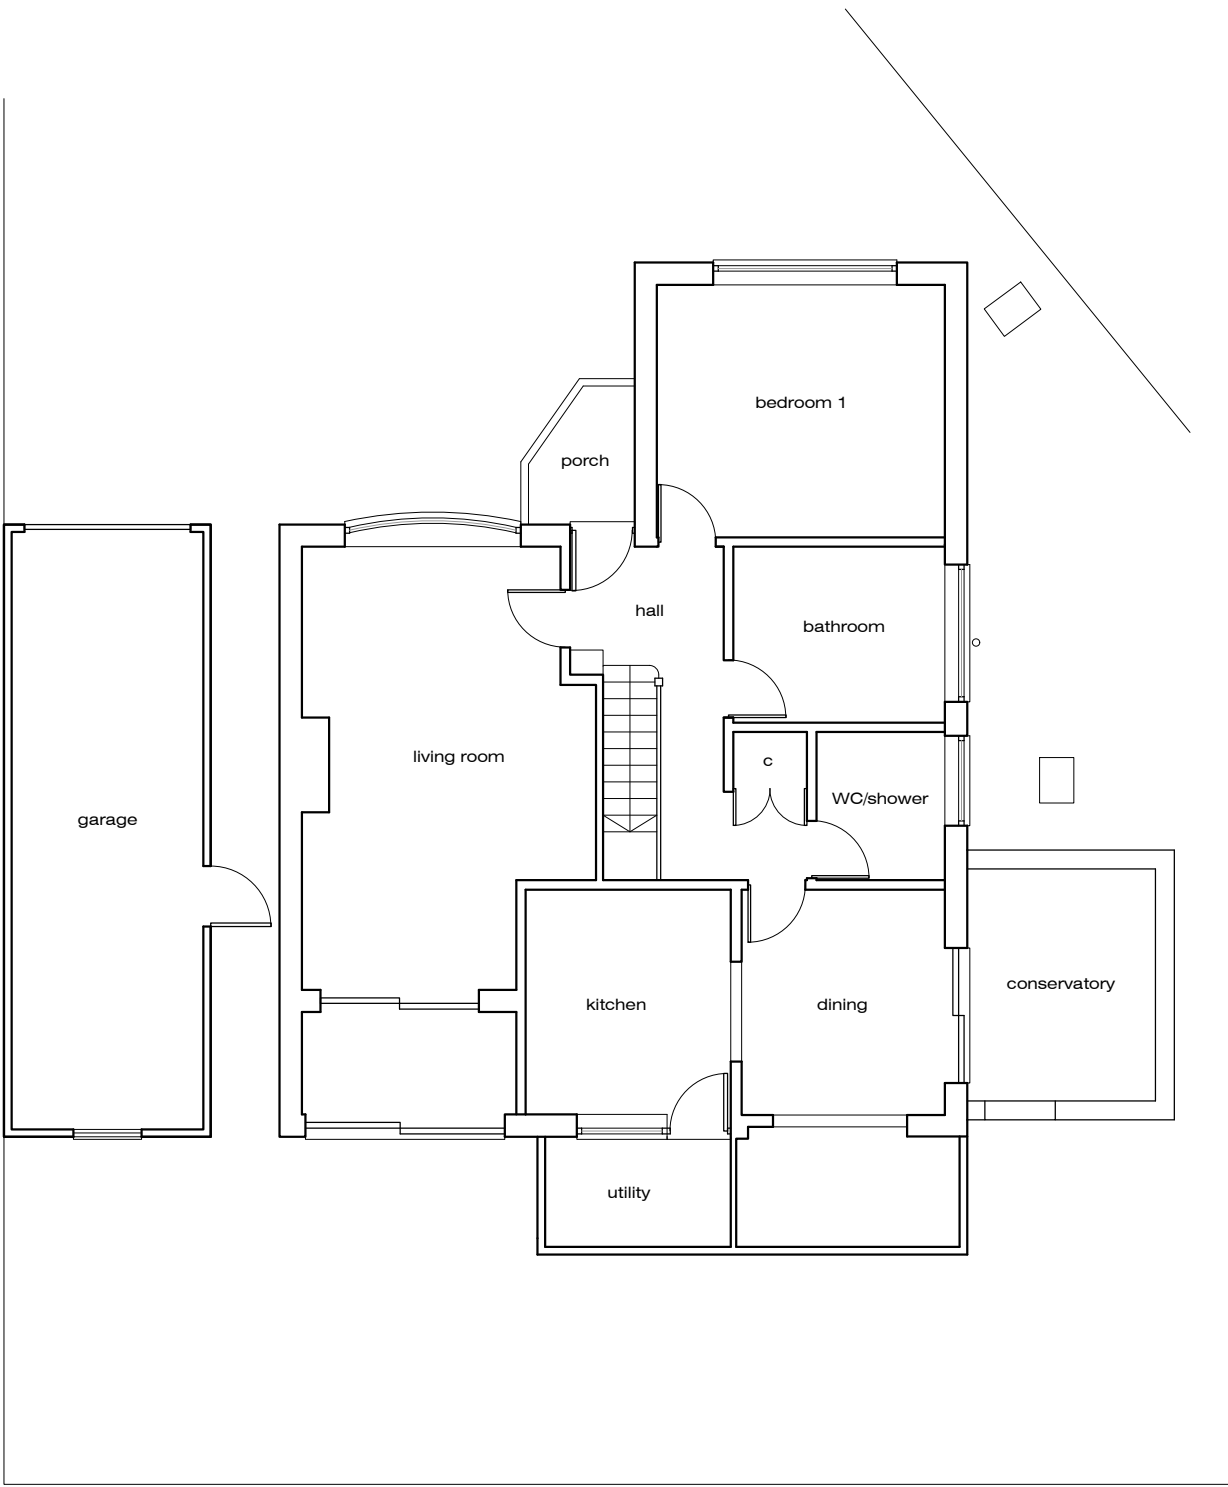 

Ground Floor Plan - As Existing

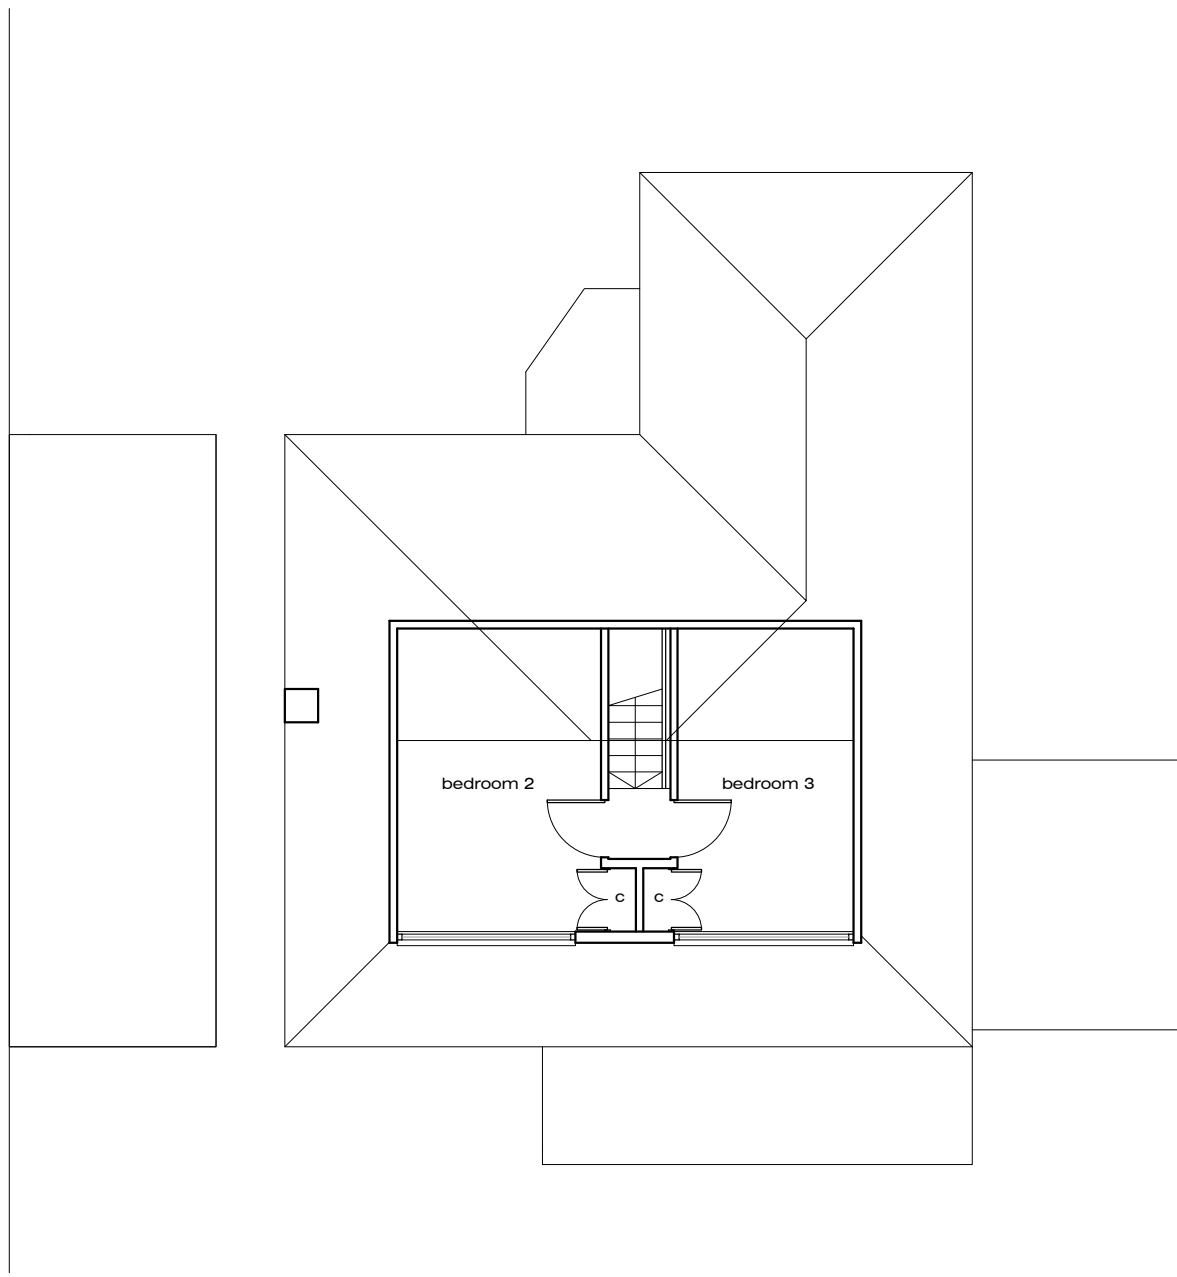

First Floor Plan - As Existing

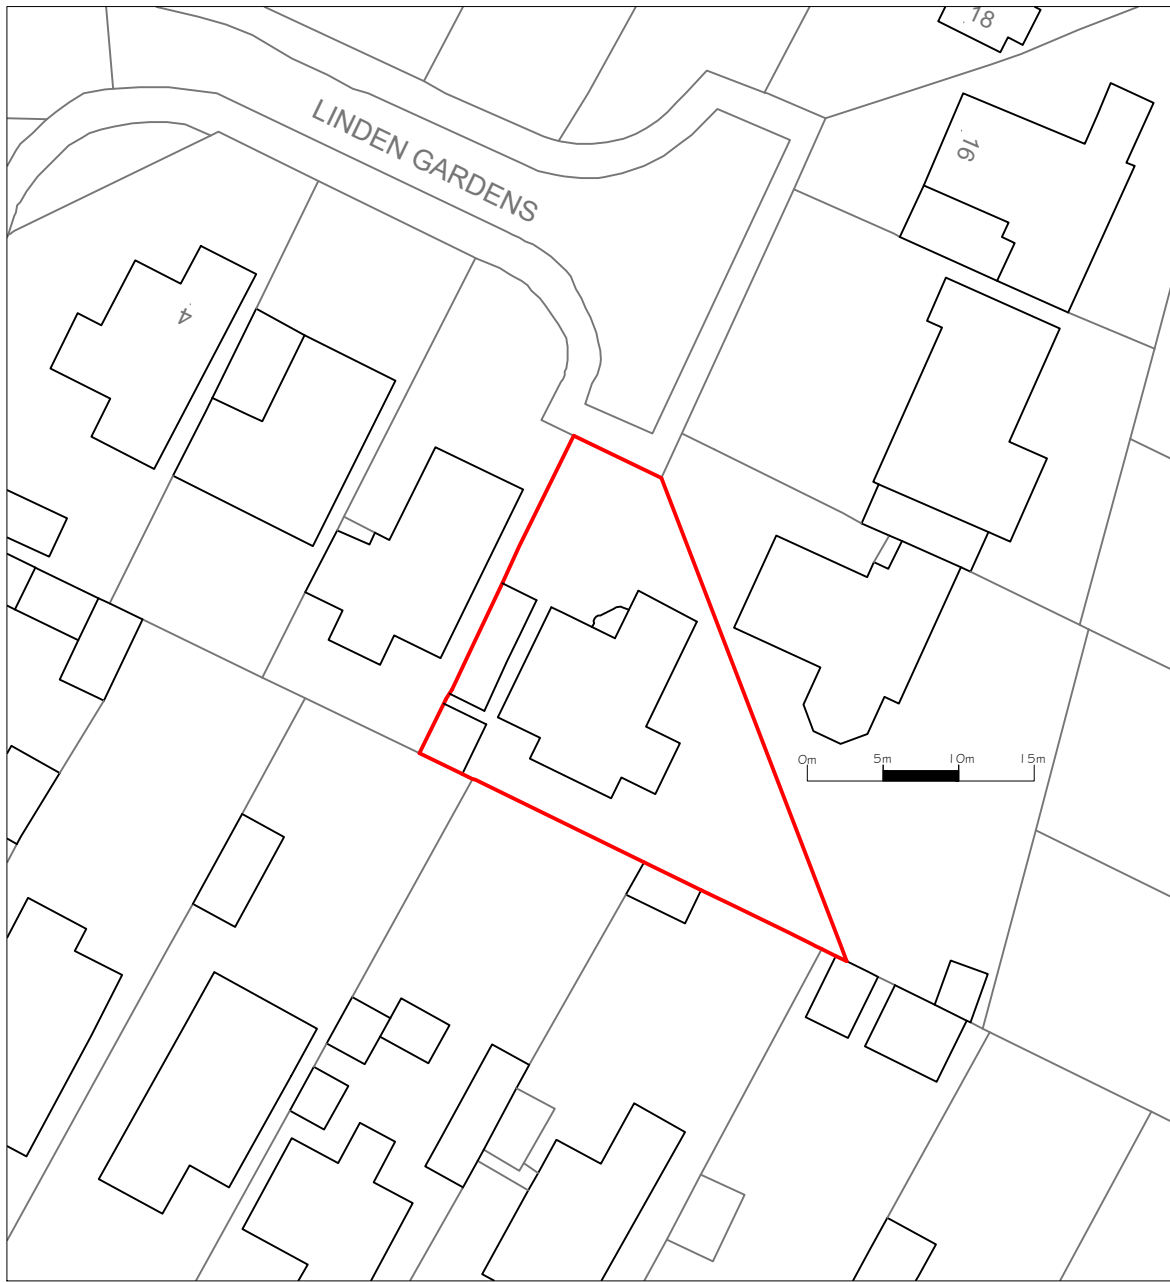

Block Plan - As Existing 1:500

-	Issued for Planning Application	NJ	25-03-24
Rev.		By	Date

Wildern Architecture Ltd
The Hawthorns, 105 Dibbles Road,
Warsash, Southampton, SO31 9JL
07920 260758

Project
10 Linden Gardens, Hedge End,
Southampton, SO30 0HY

Client
Mr and Mrs C Allen

Title			
Plans & Elevations - As Existing			
Date	March 24	Drawn By	NJ
Job No.	Drawing No.	Scale	Revision
W23-026	001	1:100 /500@A1	-