


Existing

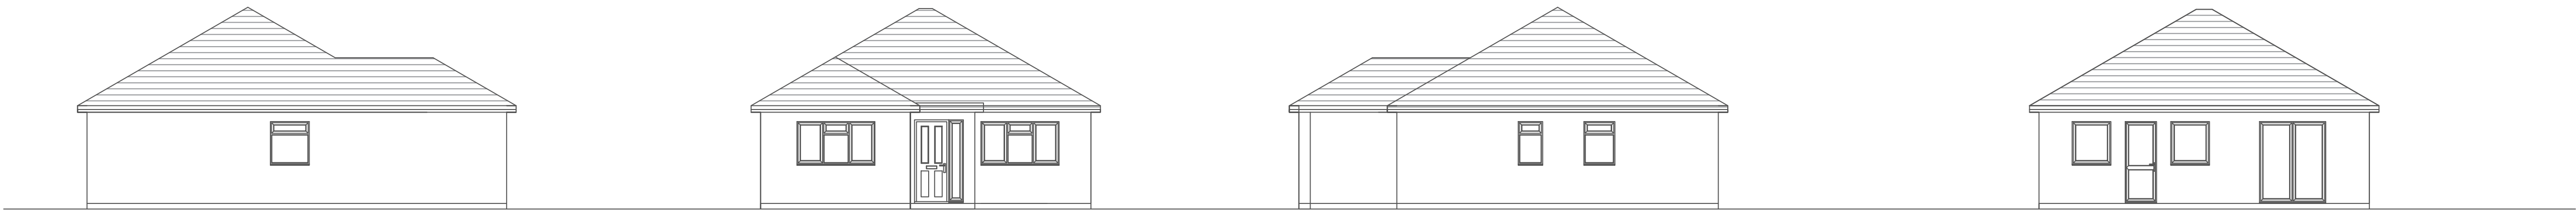



Side Elevation 1:100

Front Elevation 1:100


Side Elevation 1:100

Rear Elevation 1:100


Proposed

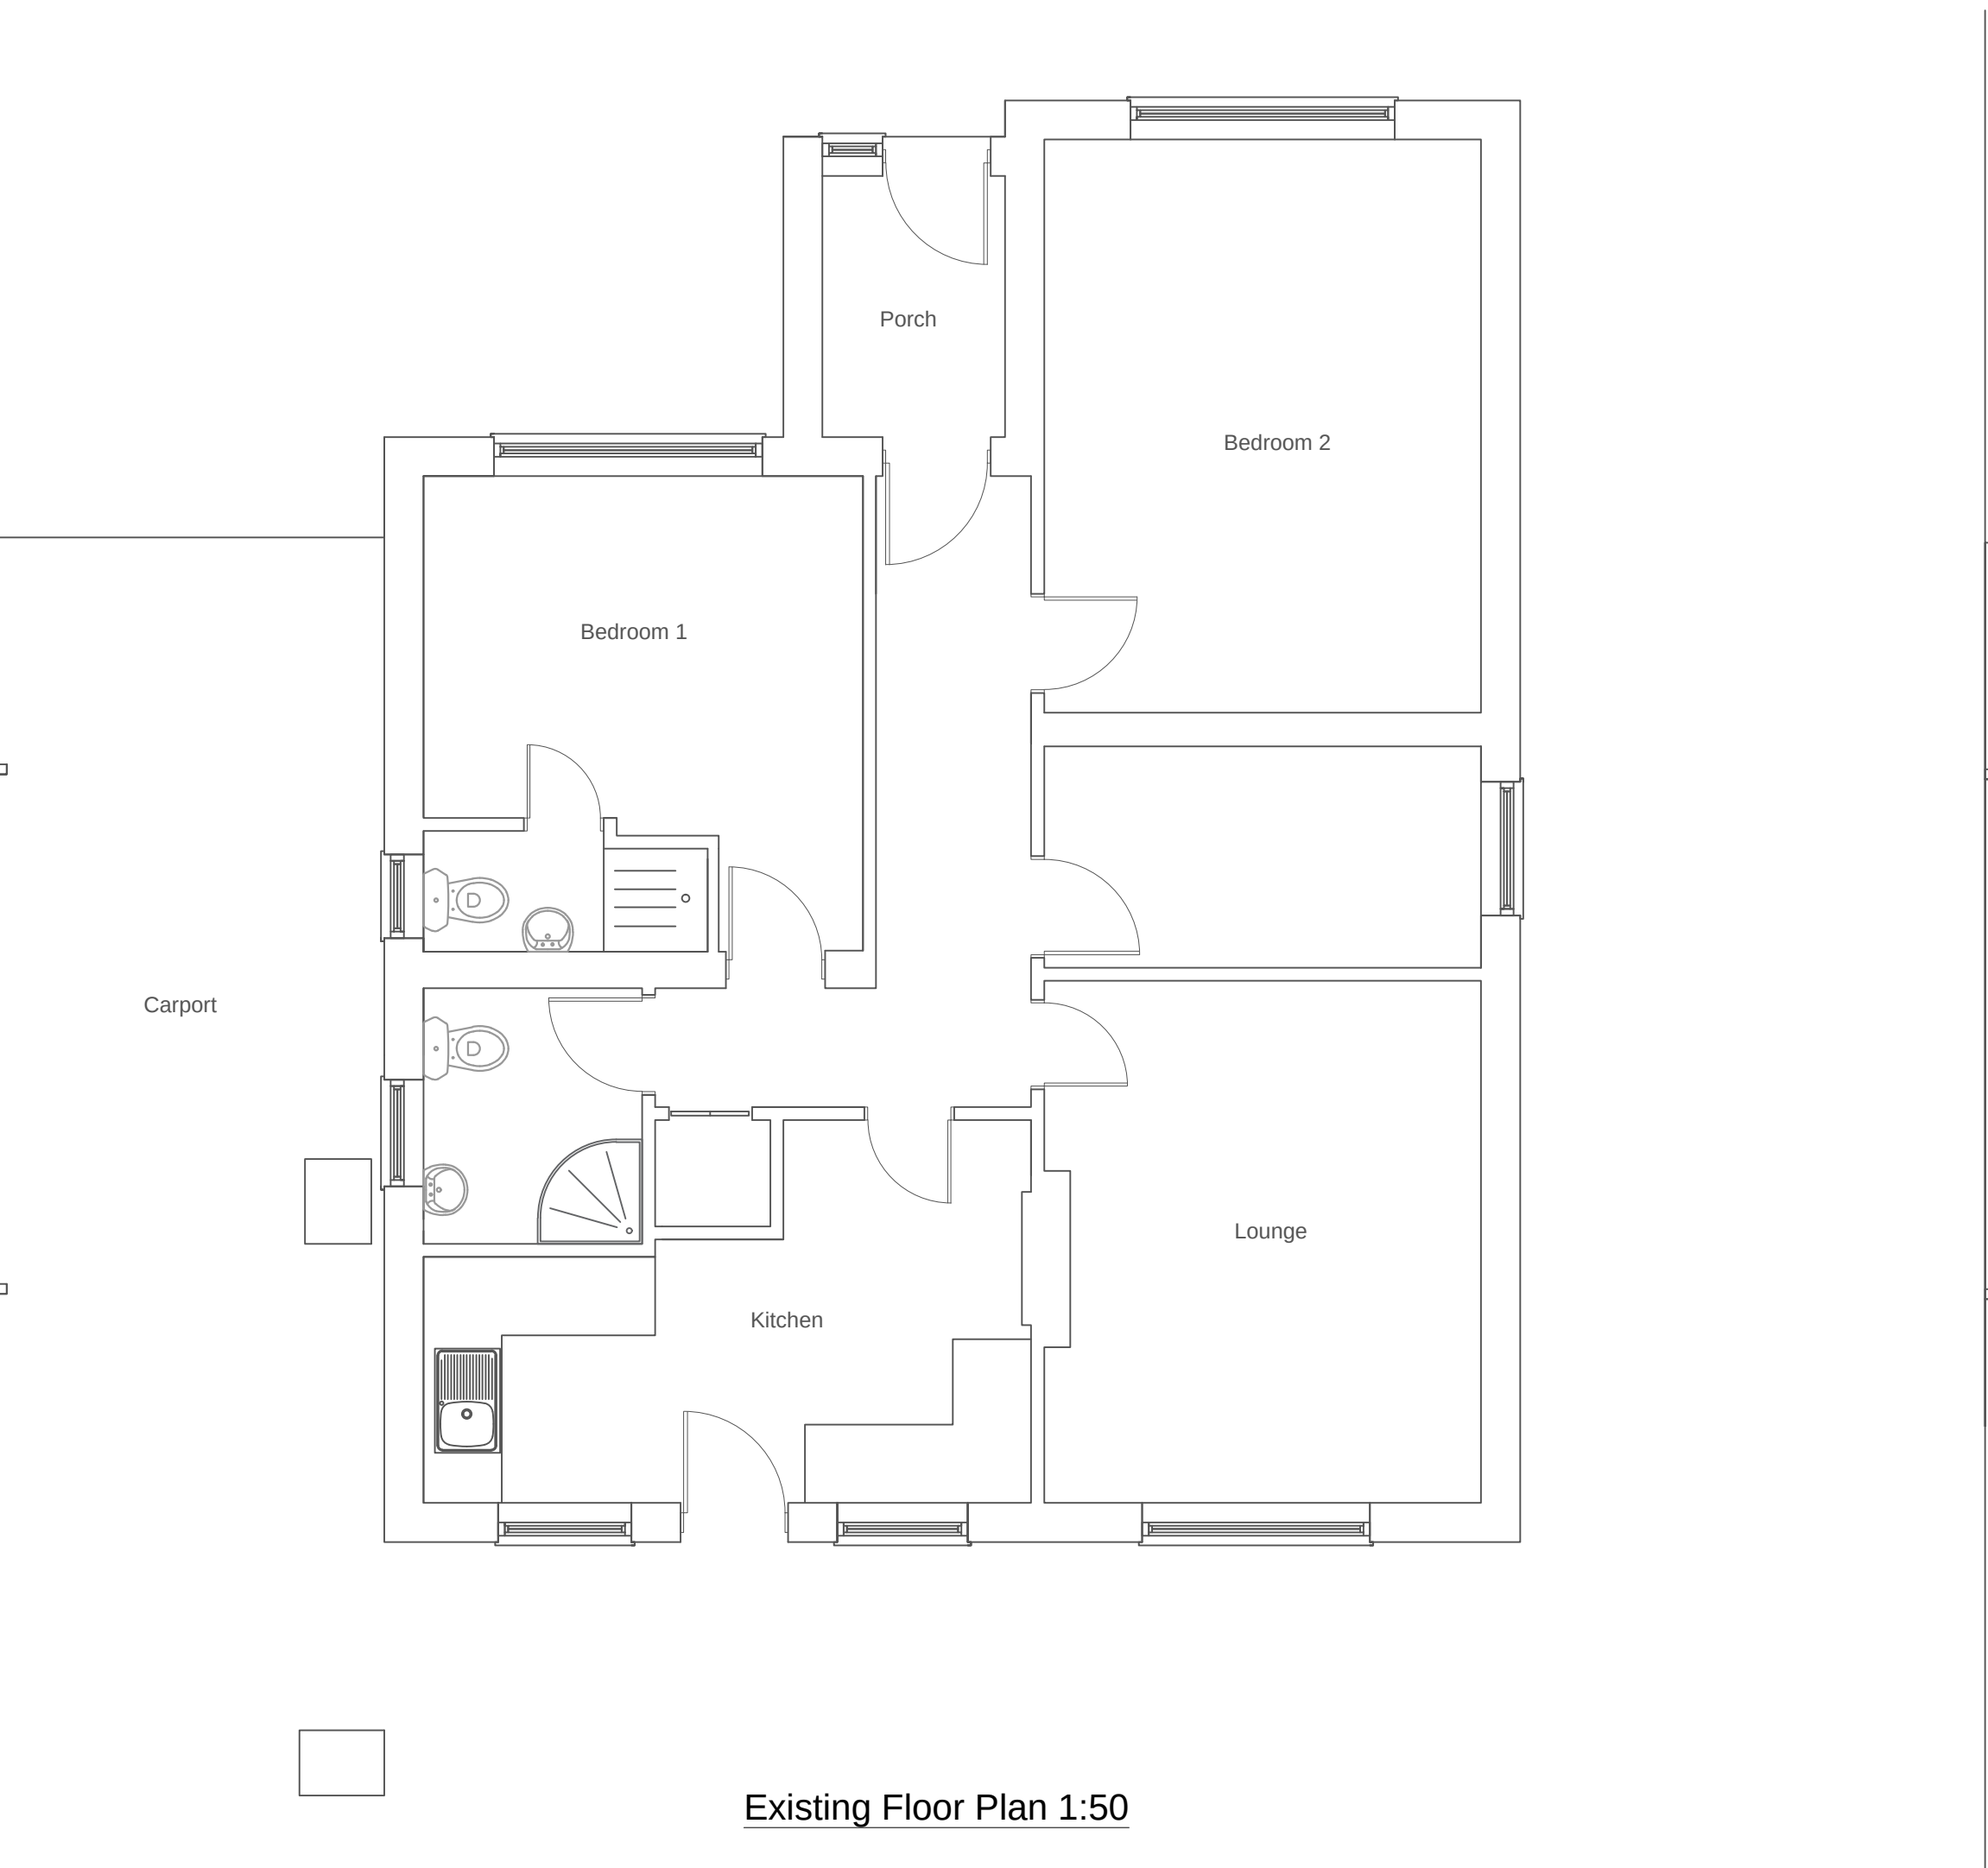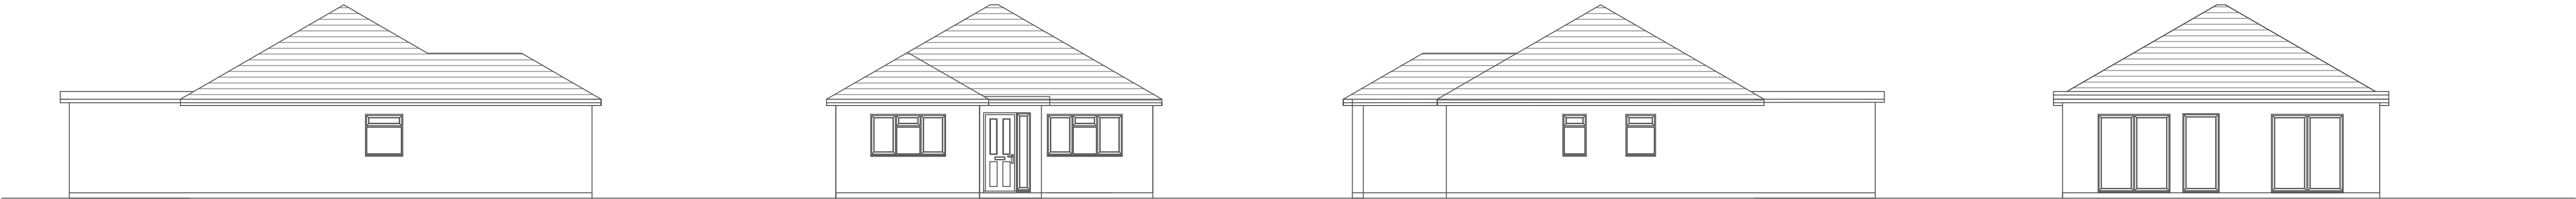

Existing Floor Plan 1:50

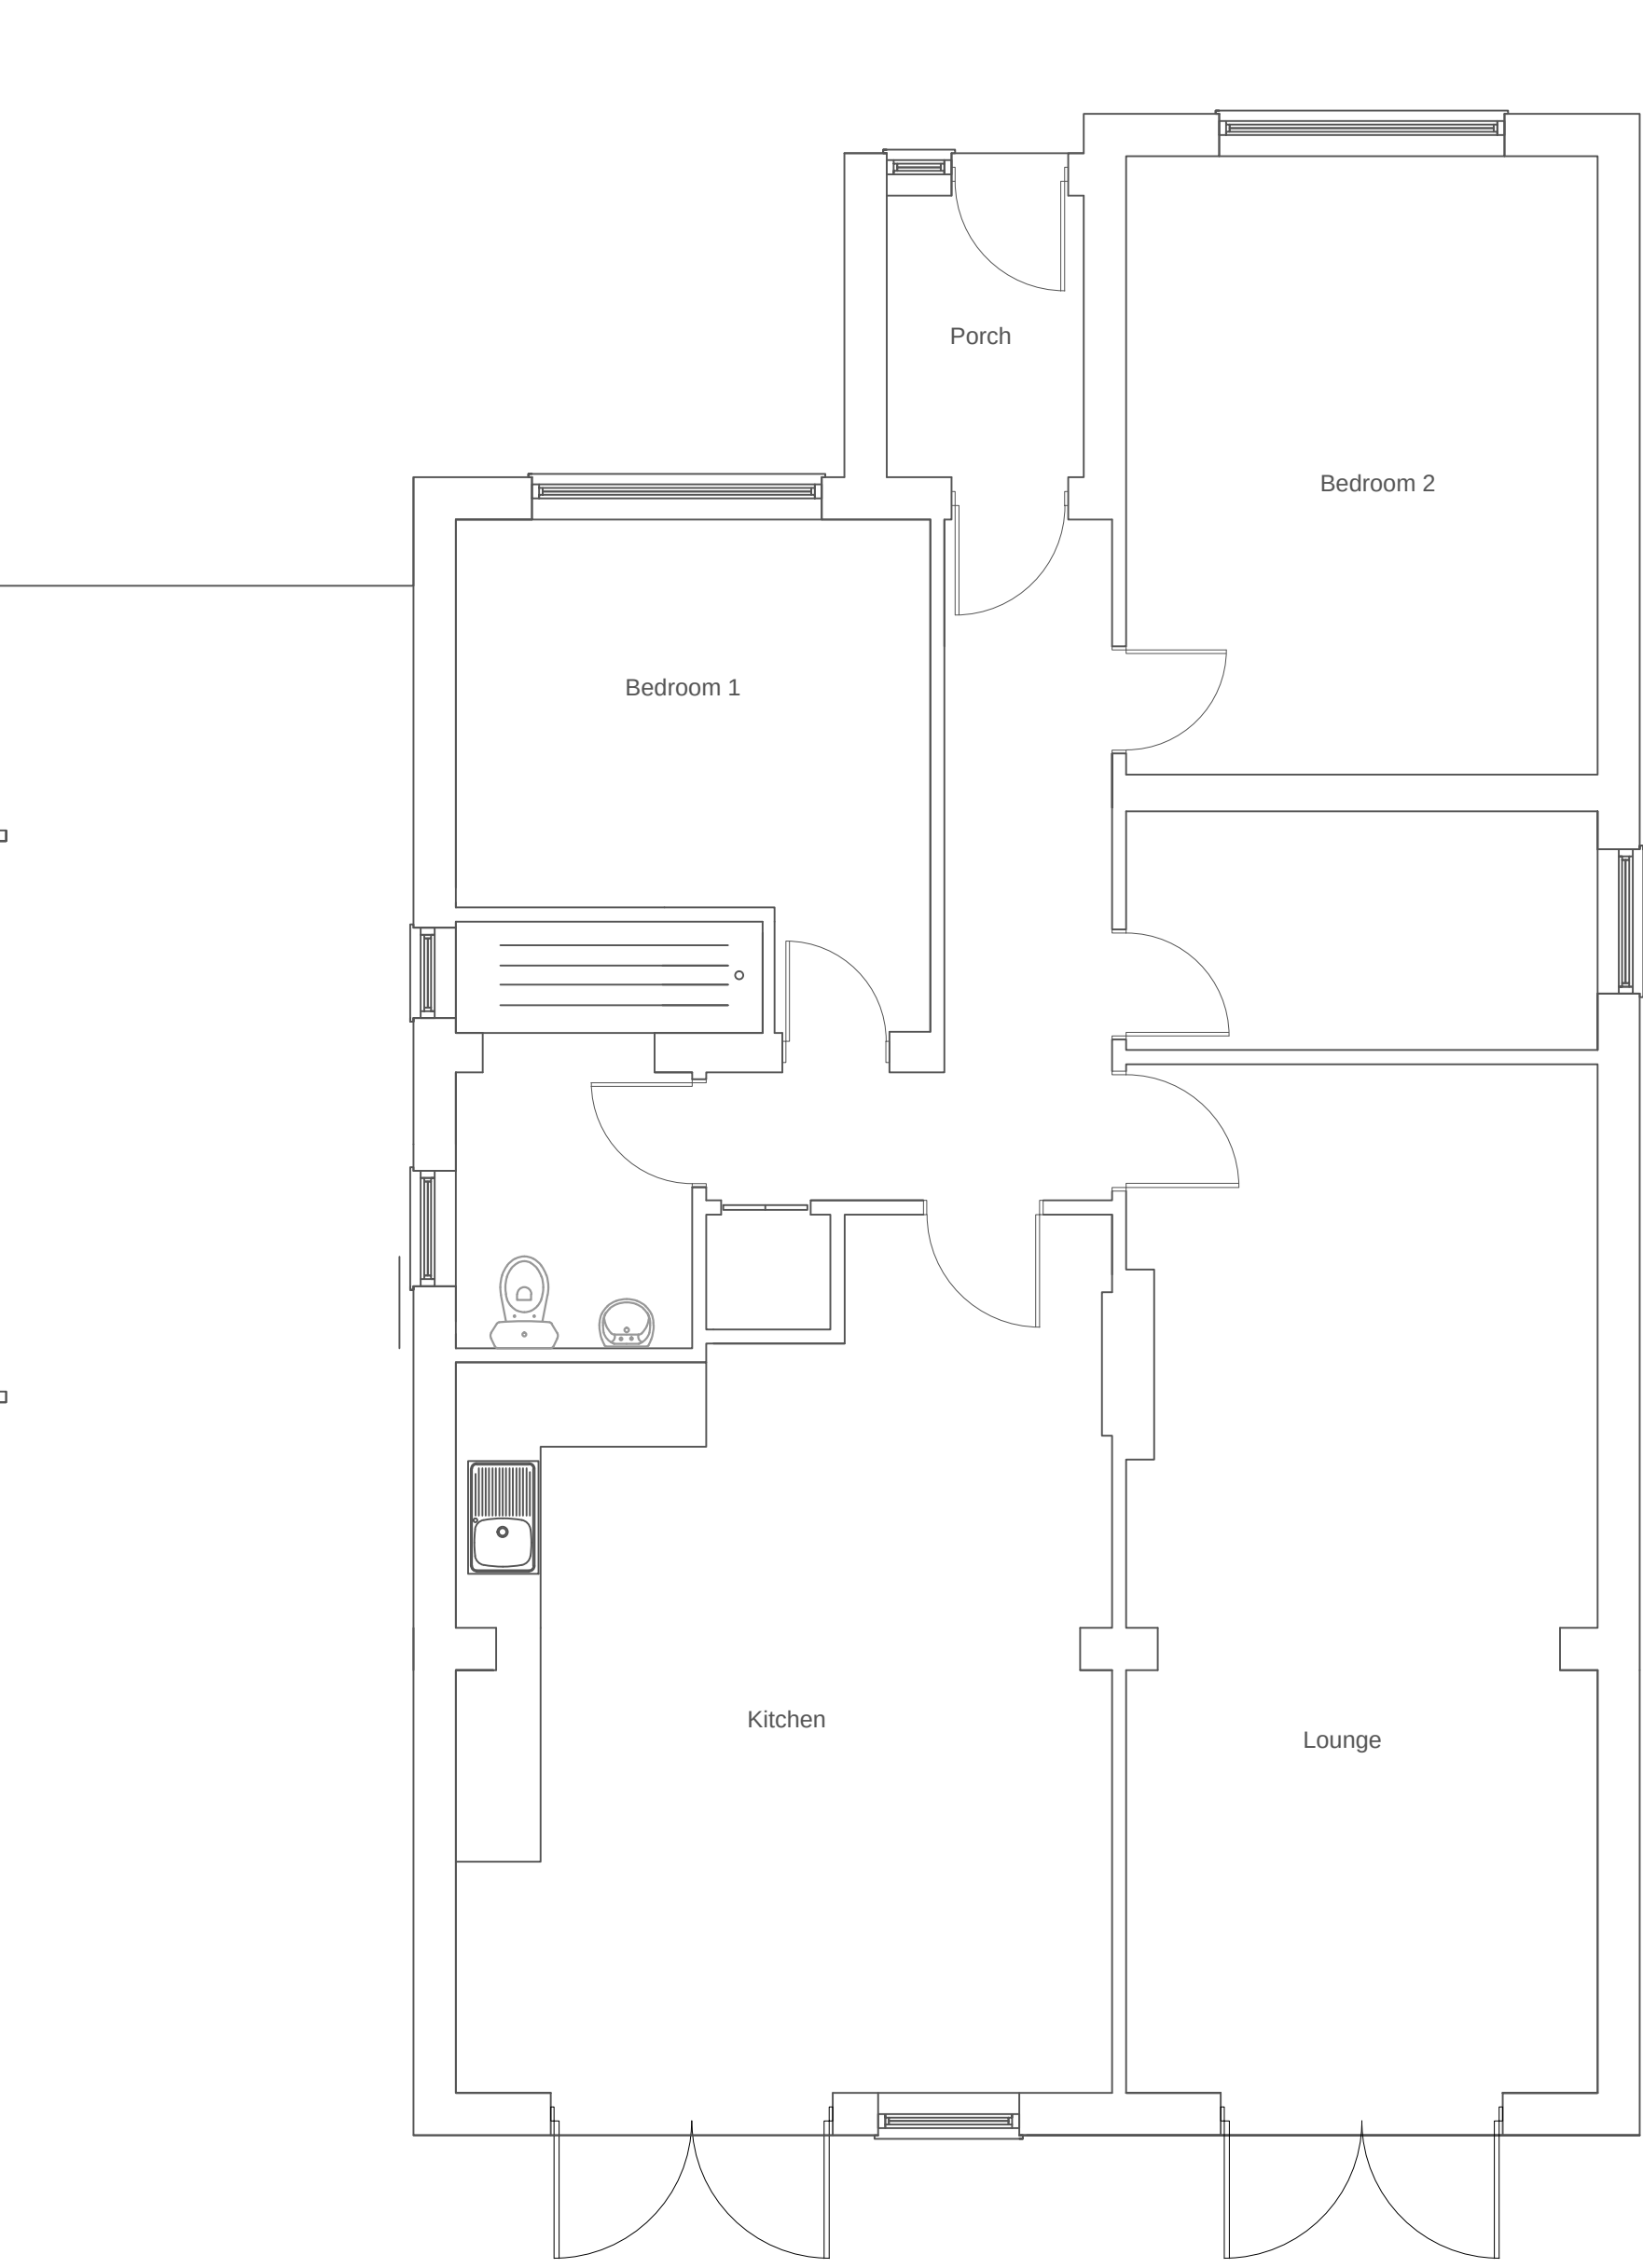

Proposed Floor Plan 1:50

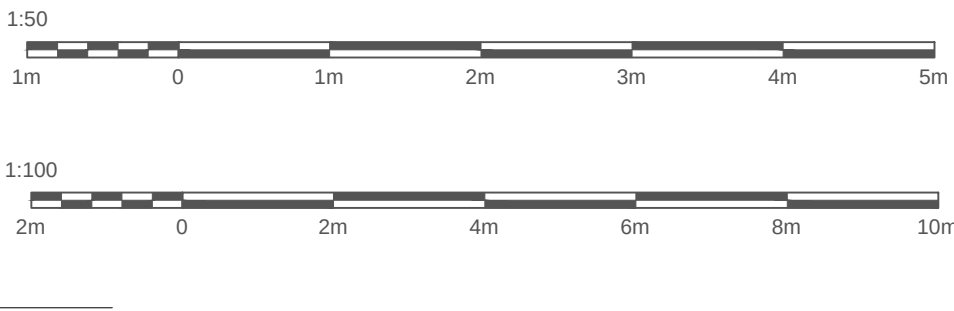

E	Updated for revised planning application	23/04/24
D	Updated Building Notes	24/05/23
C	Added drain alterations	02/05/2023
B	Converted extension to Flat Roof	27/11/22

REV:	DESCRIPTION:	DATE:
STATUS:		

Bernard E Cole & Partner
8 Love Lane
Romsey
Hampshire
SO51 8DE
Tel: 01794 512264
Fax:01794 511919



CLIENT:
Mr and Mrs Burrows

SITE:
40 Mead Road, Chandlers Ford

TITLE:			
Existing and Proposed Plans			
SCALE: AT A1:	DATE:	DRAWN:	CHECKED:
1:50	26/09/22	GJ	QS
PROJECT NO:	DRAWING NO:		REVISION:
9390	1		E