


TITLE: Planning

CLIENT:
Mr J. Collins
2.The Farm House
Mansbridge Road
West End
Southampton
SO18 3HW.
SCALE: 1: 50 @ A4

DATE: 22-03-24

DRG No 002-06-2

ISSUE A

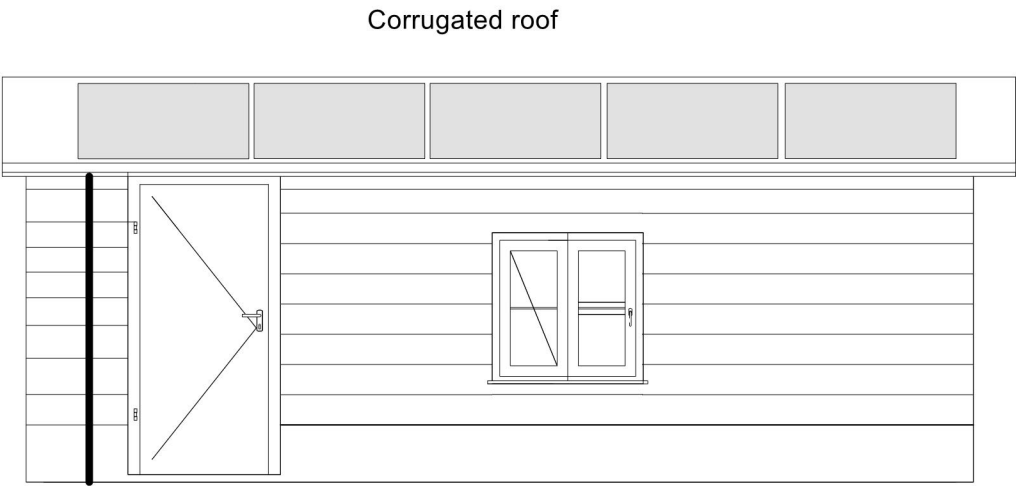

Proposed Front elevation

