

TITLE: Planning

CLIENT:


Mr J. Collins
2,The Farm House
Mansbridge Road
West End
Southampton
SO18 3HW.

SCALE: 1: 50 @ A4

DATE: 22-03-24

DRG No 001-06-2

ISSUE A

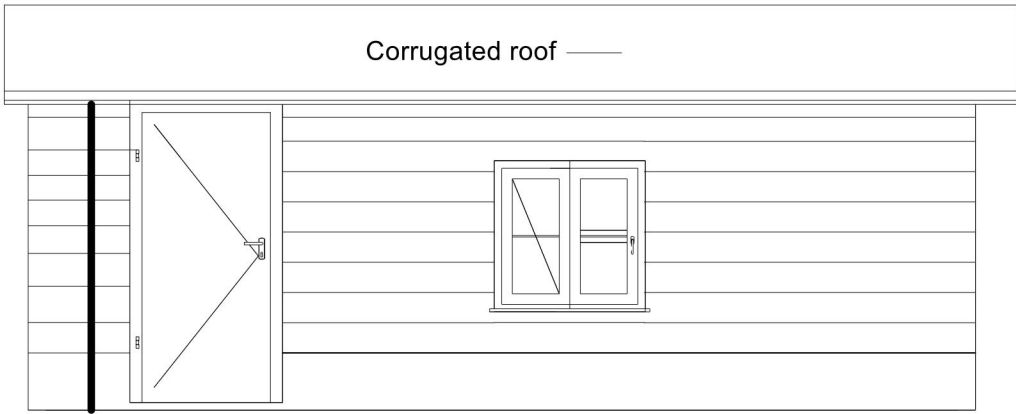

Existing Front elevation

Scale bar

