


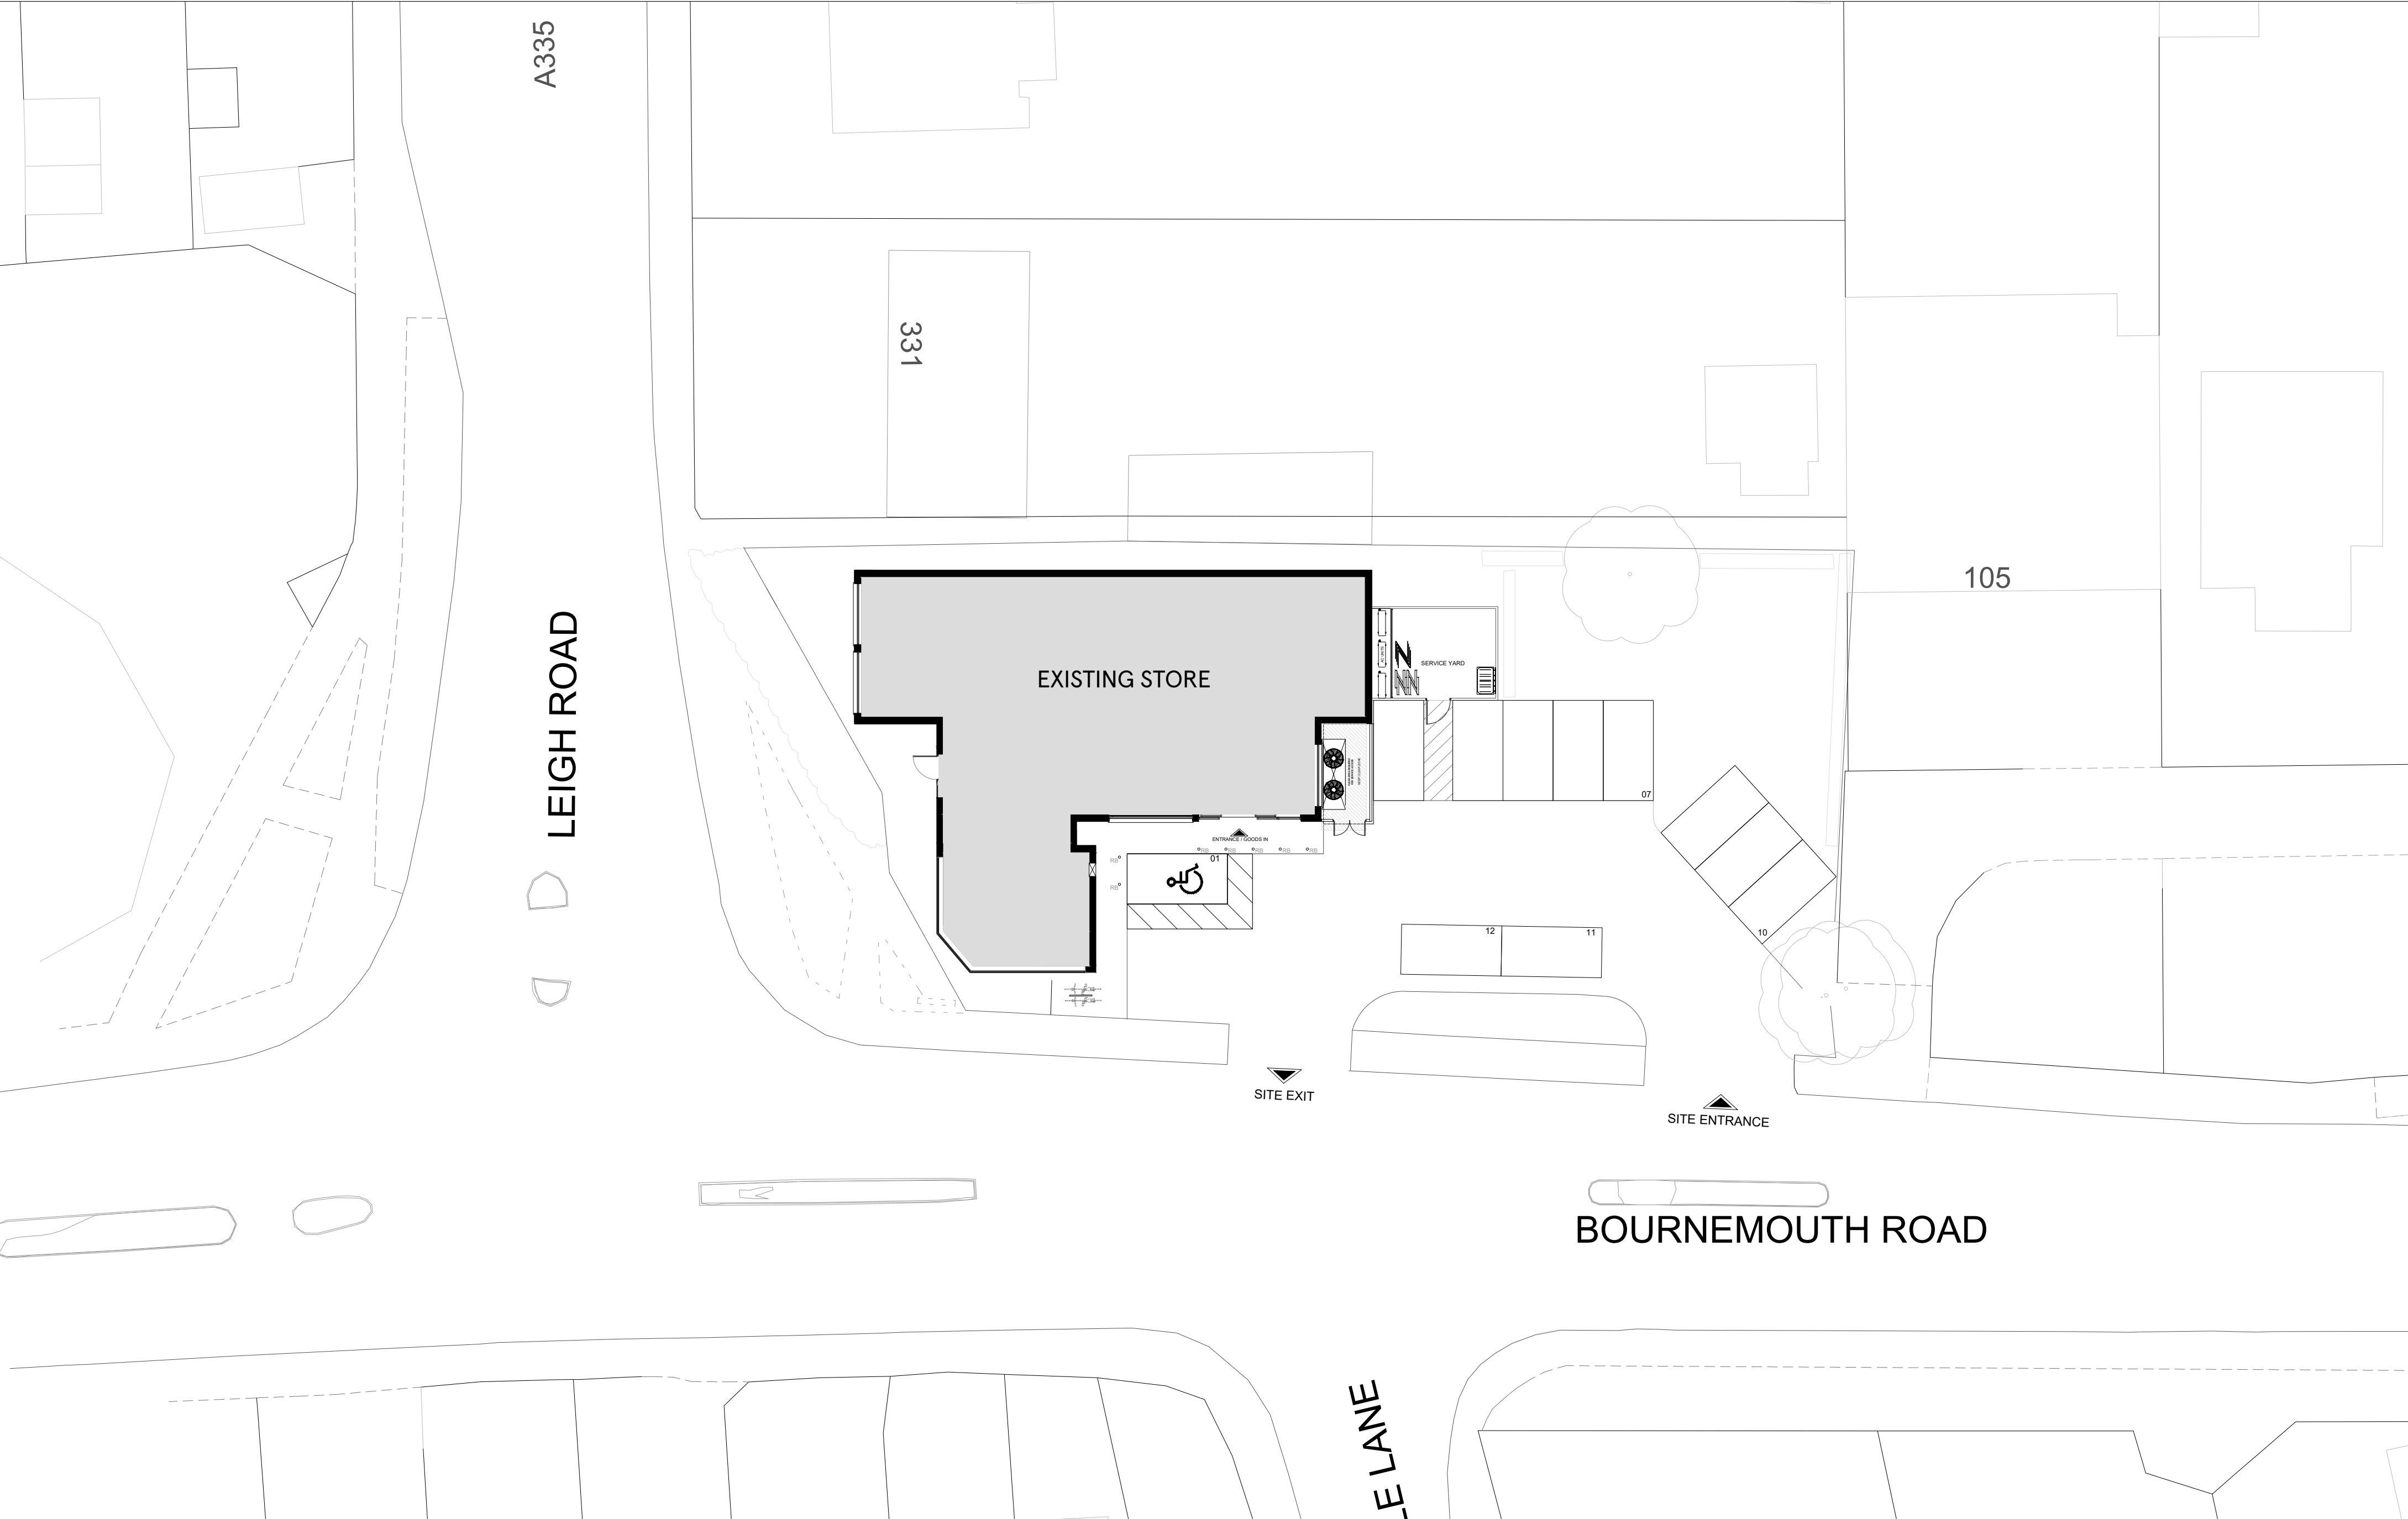

SCALE BAR

1:200

4m 0 4m 8m 12m 16m 20m

DRAWING NO 02_BOUR_02A	STORE TYPE EXPRESS
SCALE 1:200@A2	DATE 29.02.2024
CHECKED BY DEEKSHA	STORE NAME BOURNEMOUTH RD, CHANDLERS FORD
DRAWN BY MOHAMMED AFLAH K H	CONTENT EXISTING SITE PLAN_ATM

TESCO

FEASIBILITY PLANNING
STORE PLANNING DEPARTMENT
PROPERTY SERVICES
HIGHWOODS BUILDING, KESTREAL WAY
WELWYN GARDEN CITY, HERTFORDSHIRE, AL7 1GB UK
TELEPHONE : 01707 395150

THE COPYRIGHT AND ALL OTHER RIGHTS IN AND RELATING TO THIS PUBLICATION BELONG TO AND ARE THE SOLE PROPERTY OF TESCO STORES LIMITED. ALL RIGHTS ARE RESERVED. NEITHER THE WHOLE NOR ANY PART OF THIS PUBLICATION MAY BE REPRODUCED OR TRANSMITTED IN ANY FORM OR BY ANY ELECTRONIC OR MECHANICAL MEANS INCLUDING PHOTOCOPIING AND RECORDING OR FROM ANY RETRIEVAL SYSTEM WITHOUT THE PRIOR WRITTEN LICENCE FROM THE OWNER. ©1997 TESCO STORES LIMITED