




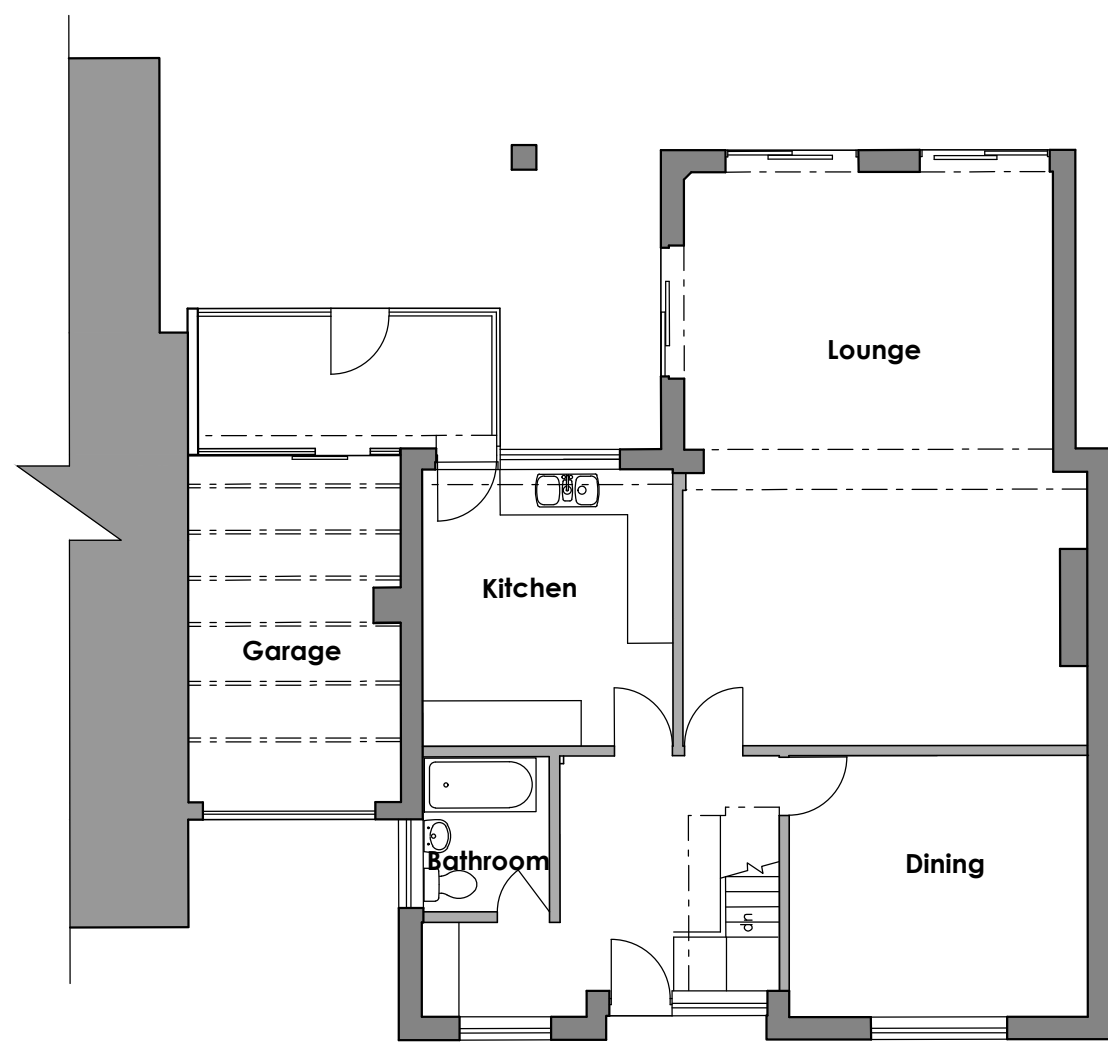


GROUND FLOOR PLAN

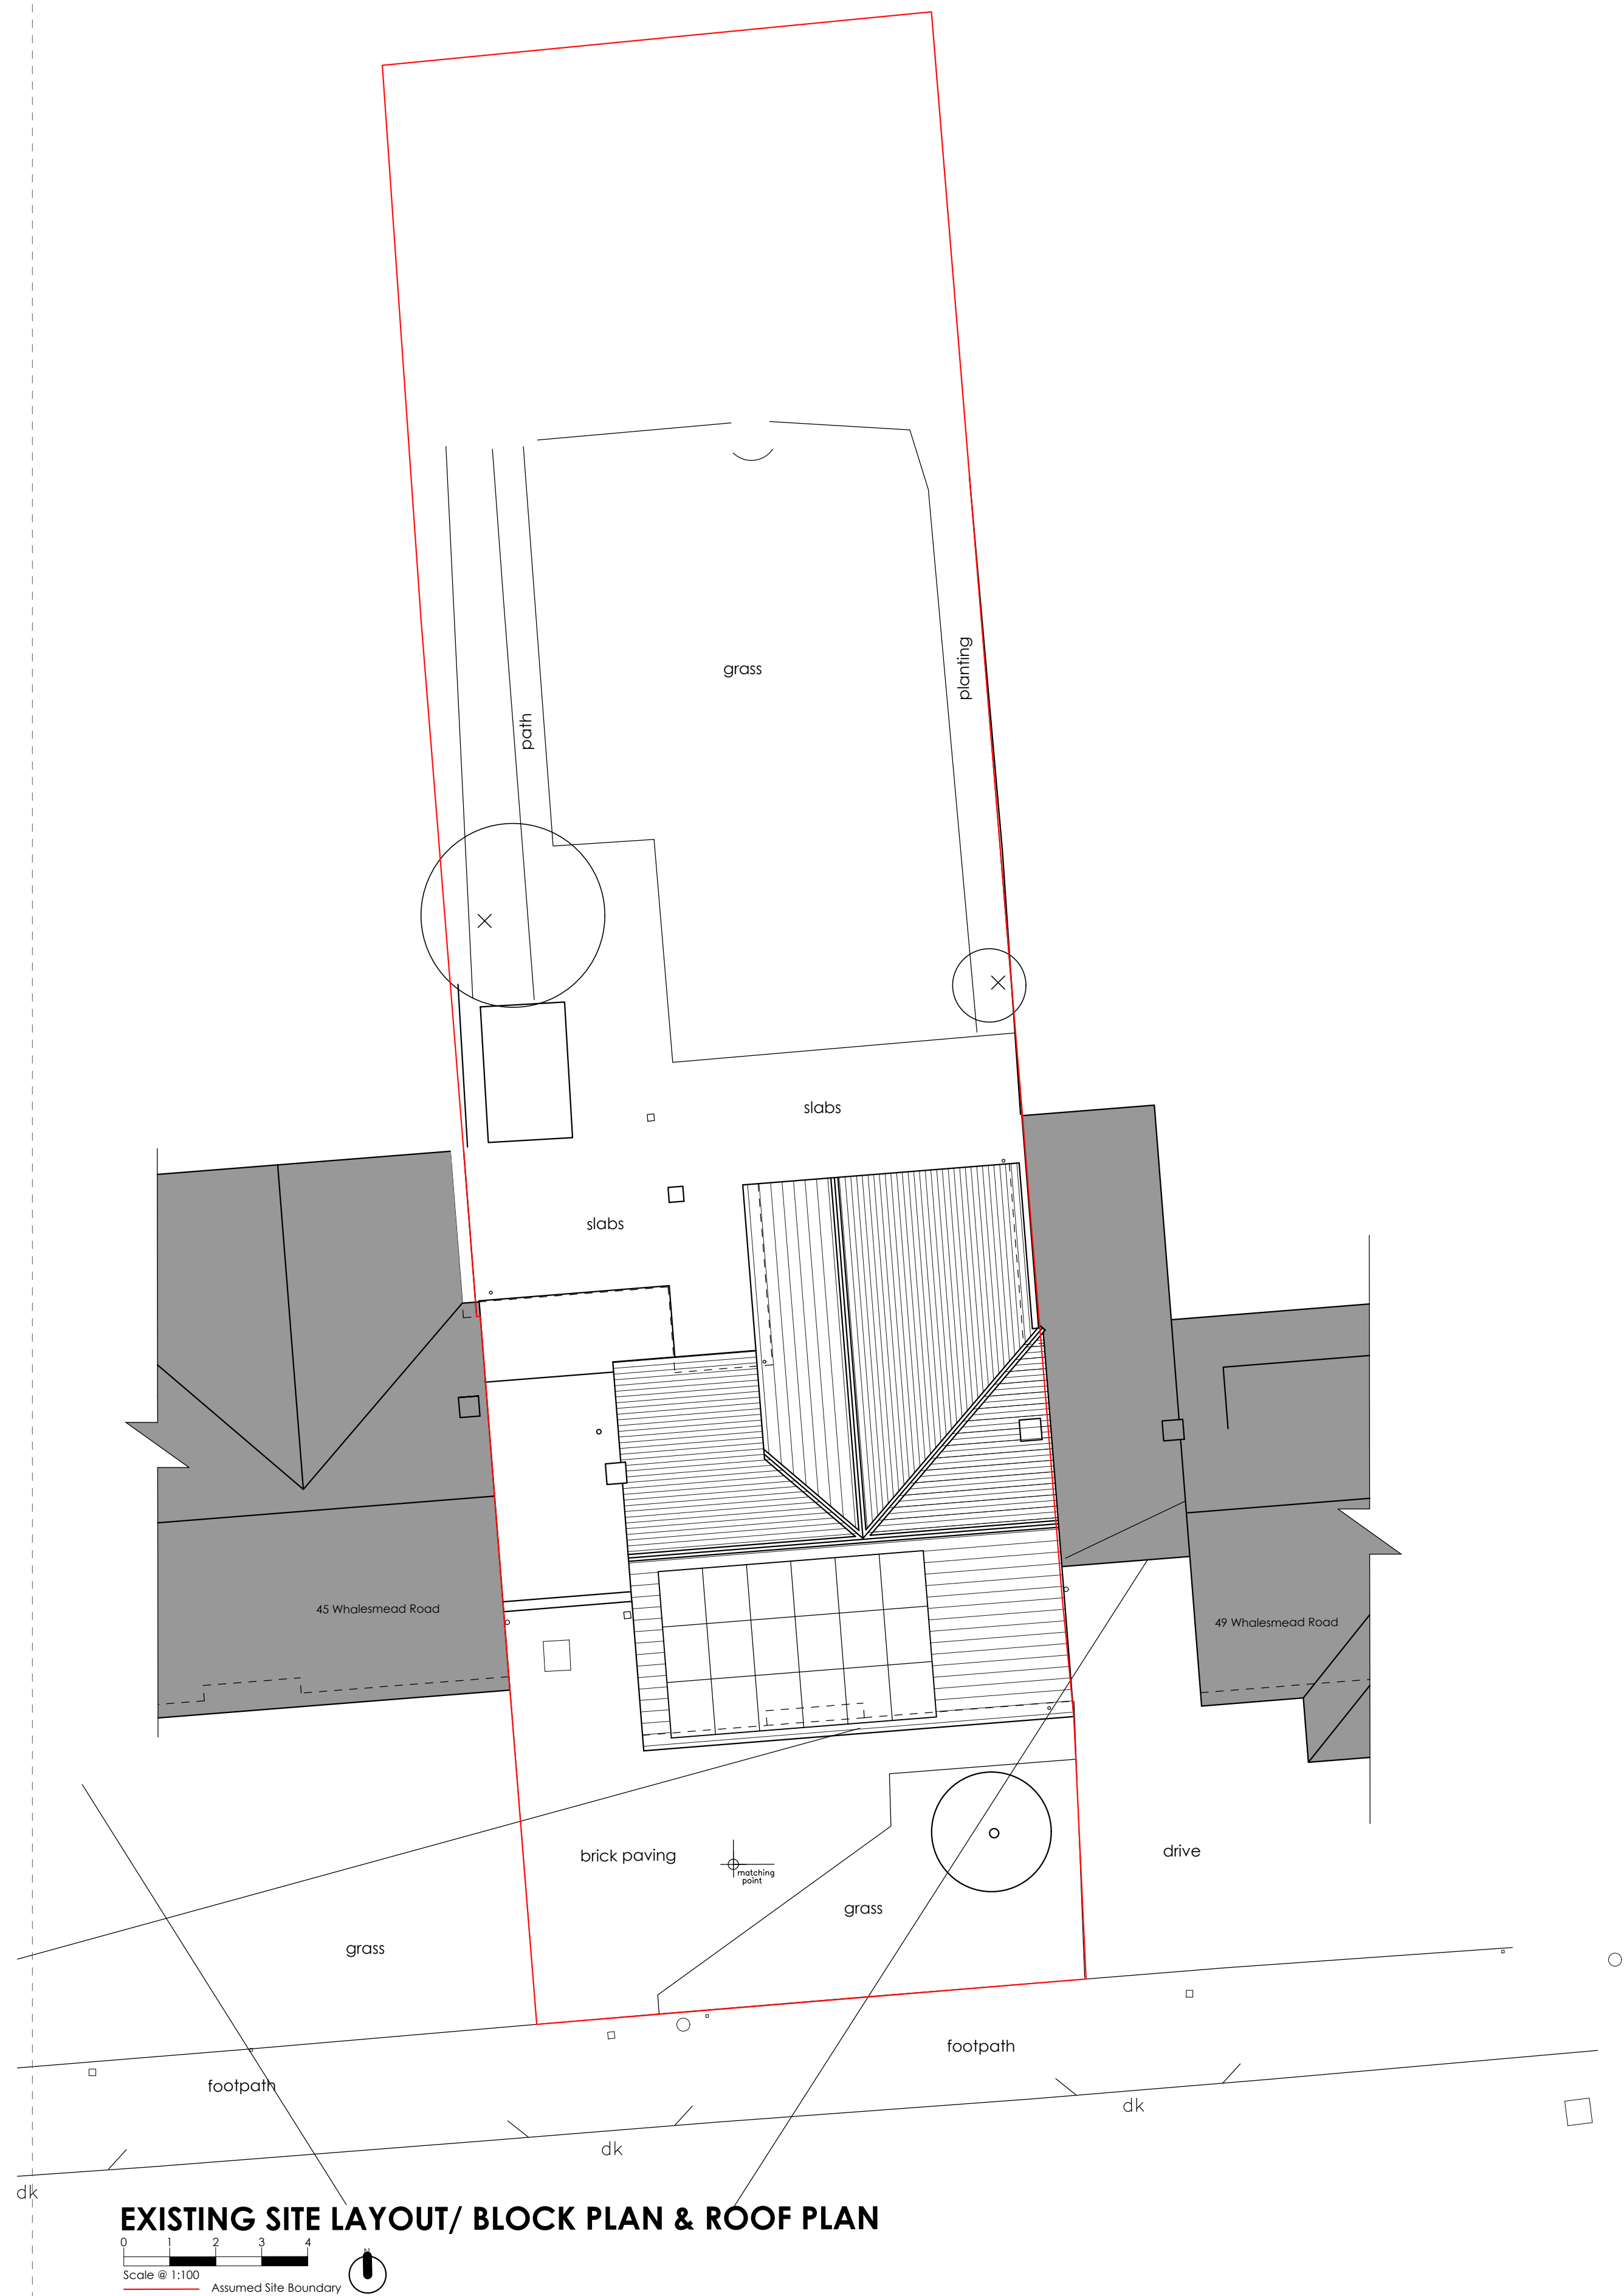

REAR, NORTH ELEVATION

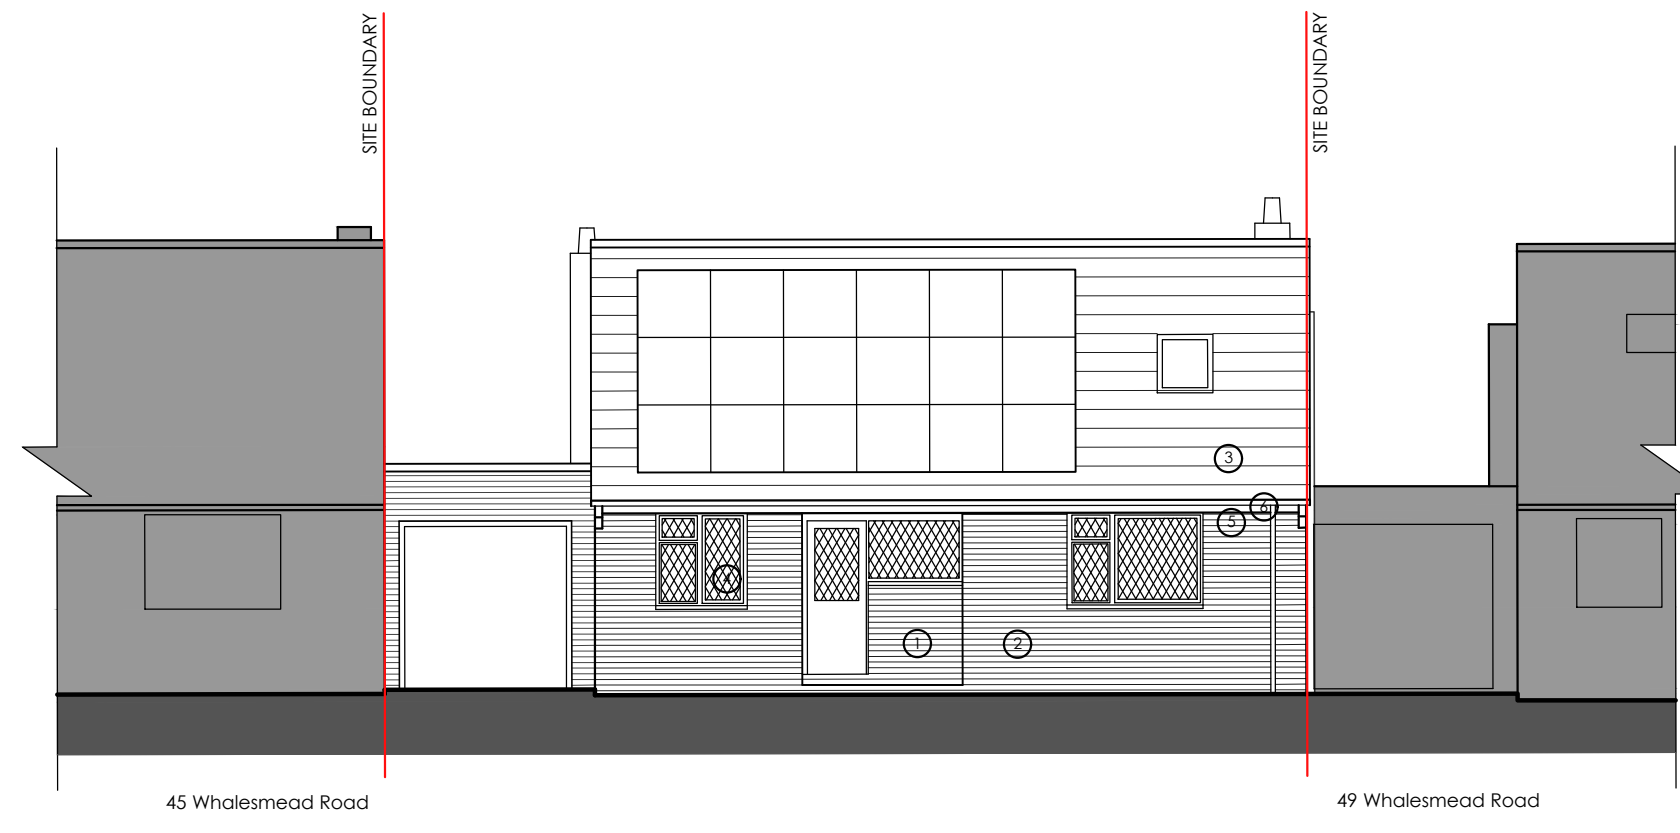

FRONT, SOUTH ELEVATION

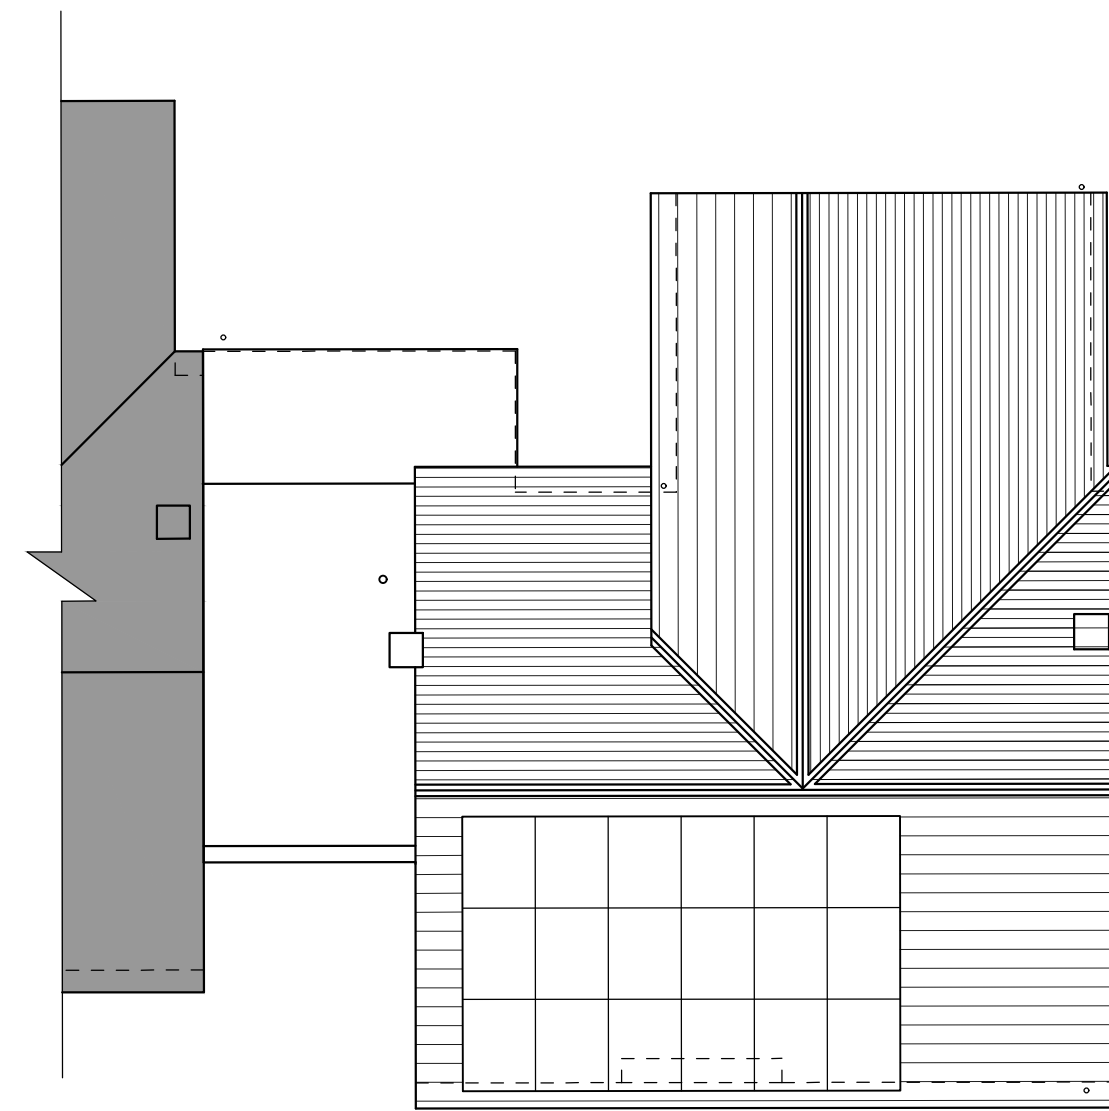

SIDE, EAST ELEVATION



SIDE, WEST ELEVATION/ SECTION

WGADD
WHITE + GRAYARCHITECTURE / DESIGN / DEVELOP LTD
159 Chamberlayne Road, Eastleigh, SOUTHAMPTON, SO50 5JG.
16 Truleigh Drive, Portslade, BRIGHTON, BN41 2YQ.
STEVEN (SOUTHAMPTON) 07909961007,
MARTIN (BRIGHTON) 07788175278
whiteandgray@wgadd.co.uk
www.wgadd.co.uk

Project Title
47 Whalesmead Road, Bishopstoke, SO50 8HJ

Drawing Title
Existing Site Layout/ Block Plan, Ground & Roof Plan, Section and Elevations.

This drawing has been produced for planning purposes only do not use for any other reason without prior consent of WGADD LTD, this drawing is copyright.


Drawing No
WG224 100-02

Issue Status
PLANNING ISSUE

Revision
P01

Scale
1:100 @A1

Date
March 2024

 

EXISTING MATERIALS KEY

- ① BURNT RED/ ORANGE FACE BRICKWORK
- ② BUFF FACE BRICKWORK
- ③ RUSTIC BROWN INTERLOCKING ROOF TILES
- ④ WHITE FRAMED WINDOWS & DOORS
- ⑤ WHITE FASCIA/ SOFFITS
- ⑥ WHITE RAIN WATER GOODS

KEY

- Building Outline/ Landscaped Areas To Be Demolished
- Obscured Windows
- Site boundary