


Revisions:

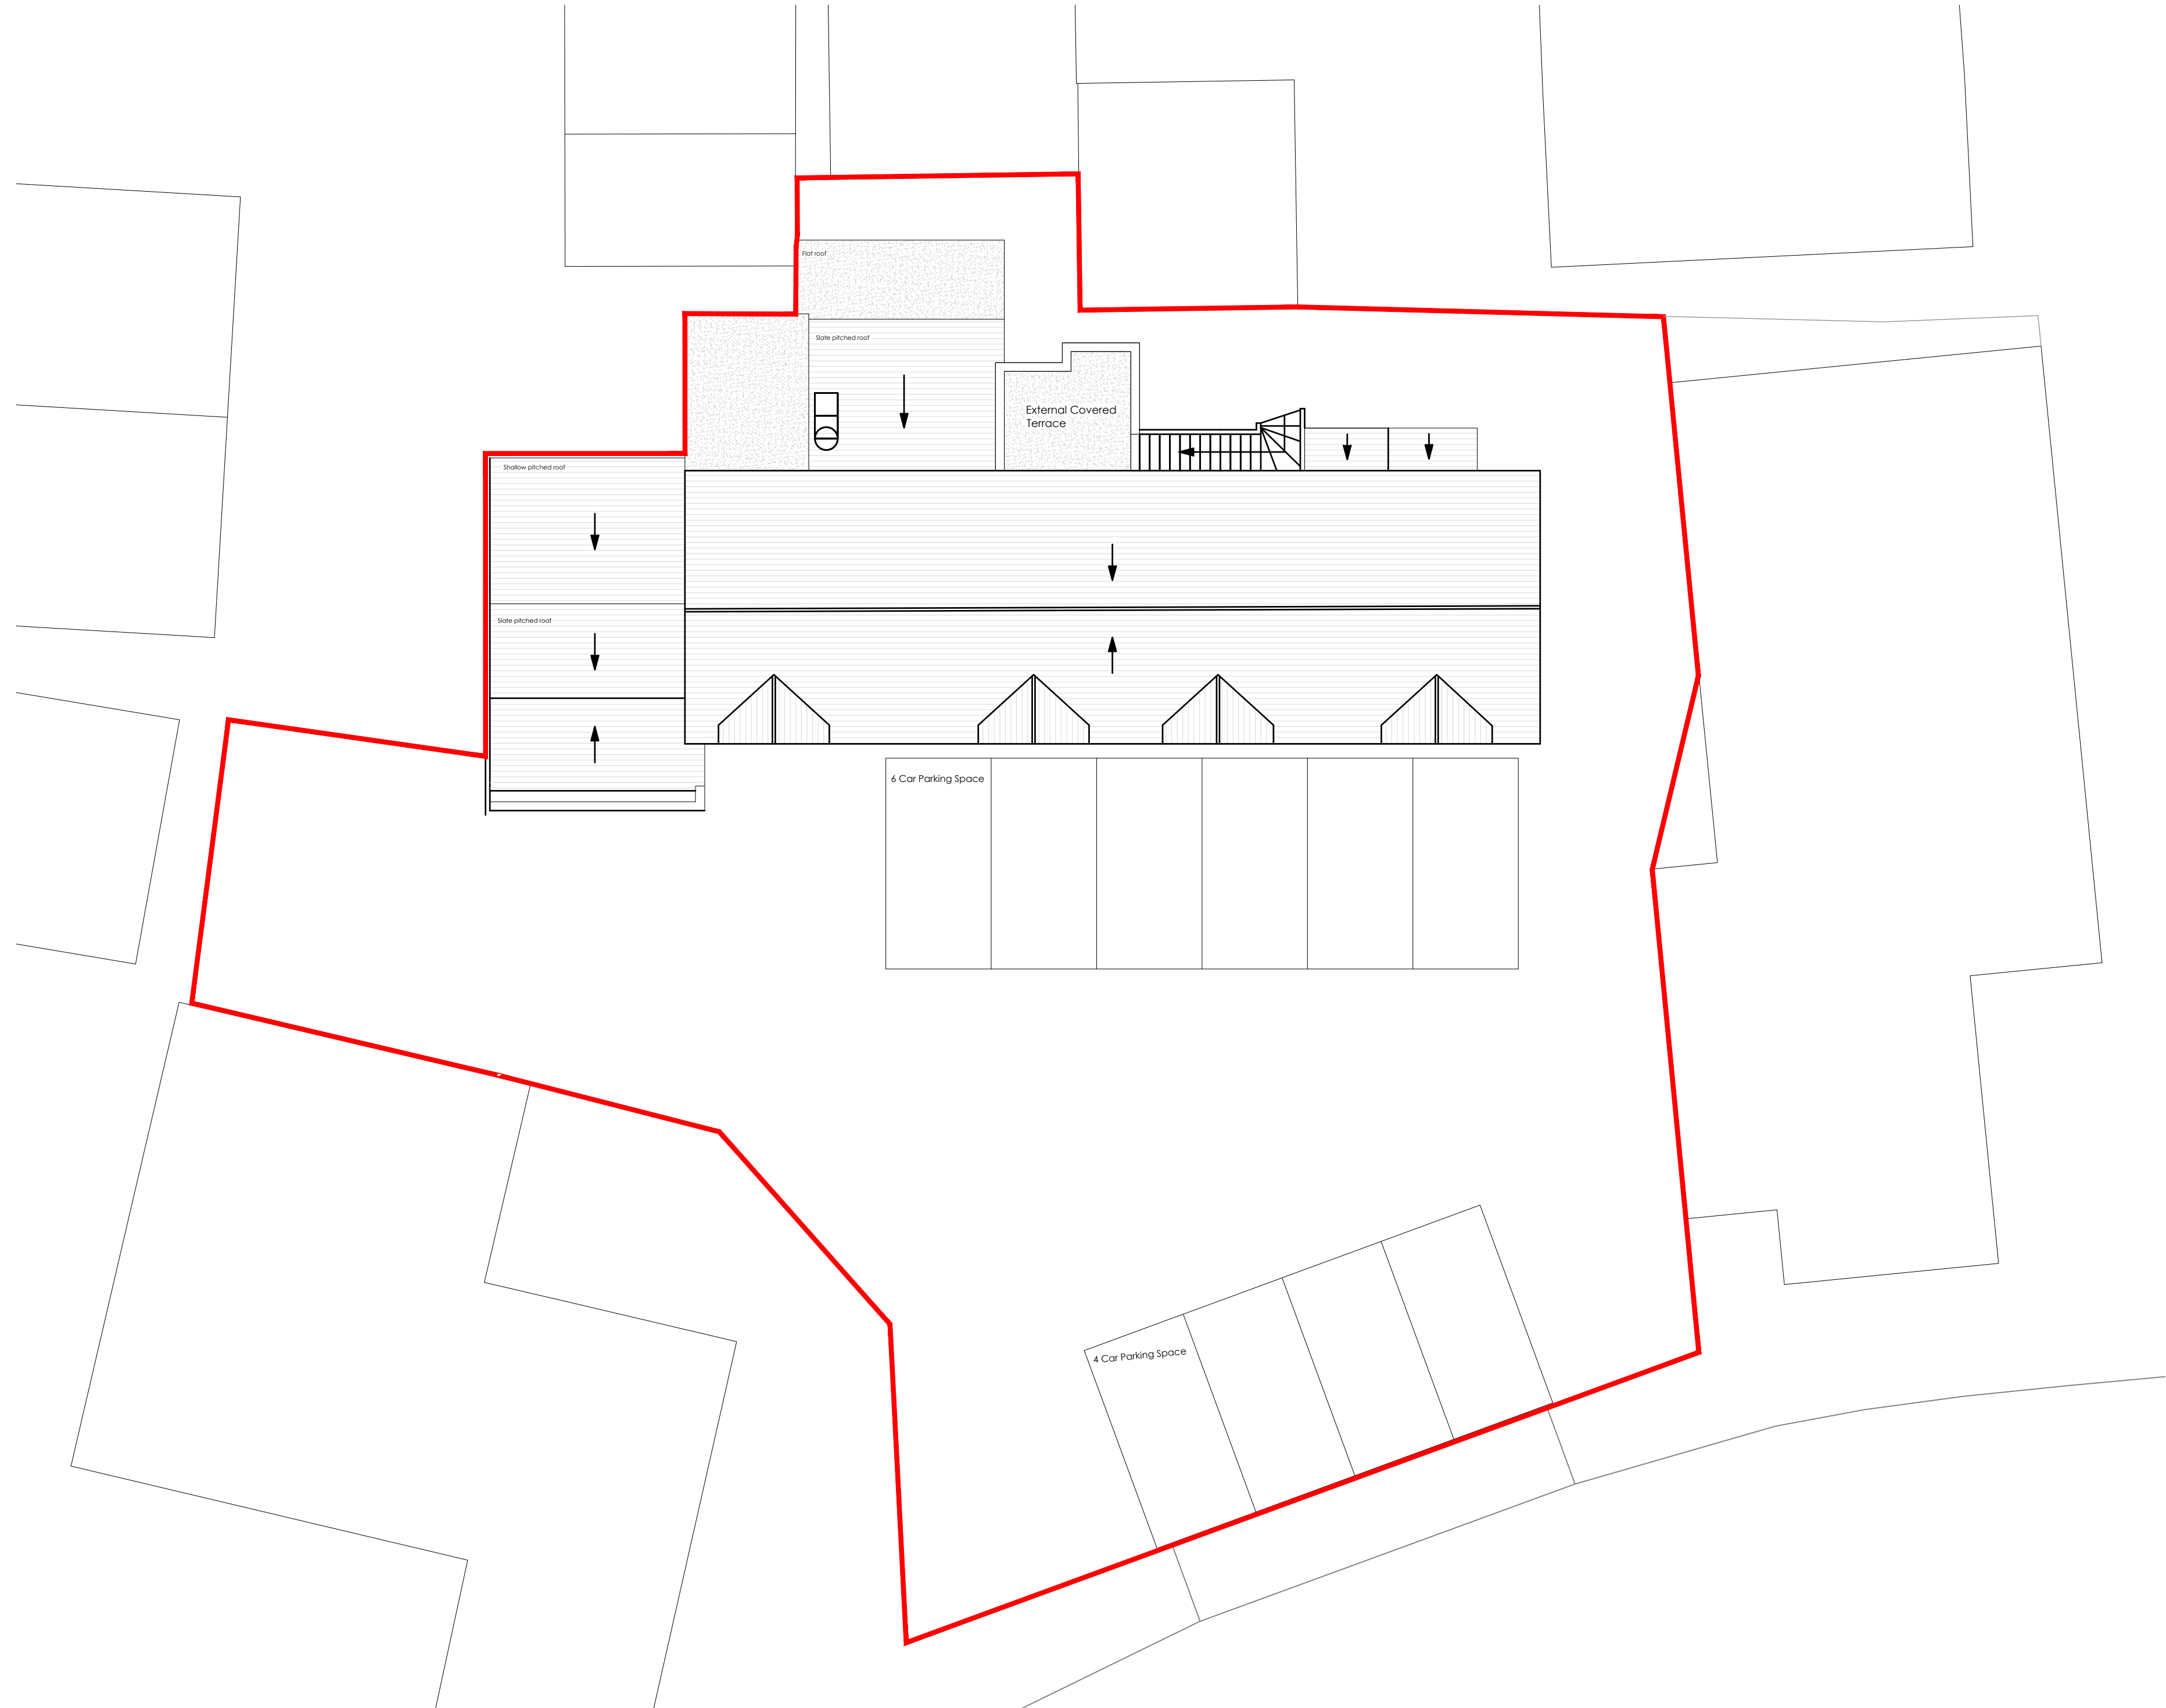

Primmer Olds **BAS**
— Chartered Surveyors —

Mountbatten House
1 Grosvenor Square
Southampton
Hampshire, SO15 2JU
Tel:023 8022 2292

Project Title: 1-7 ST Andrews Building
High Street,
Hamble-le-Rice,
SO31 4JE

Drawing Title: Existing Roof Plan

Client	Mr P. Green		
--------	-------------	--	--

Dwg No:	002	Scale	1:100 @ A2
---------	-----	-------	------------

Drawn	FD	Date	Jan 2024
-------	----	------	----------

All dimensions are in millimeters and are to be checked on site.
Contact Primmer Olds BAS with any queries and to report any
discrepancies.