





① Proposal First Floor Plan -
Scale 1:100

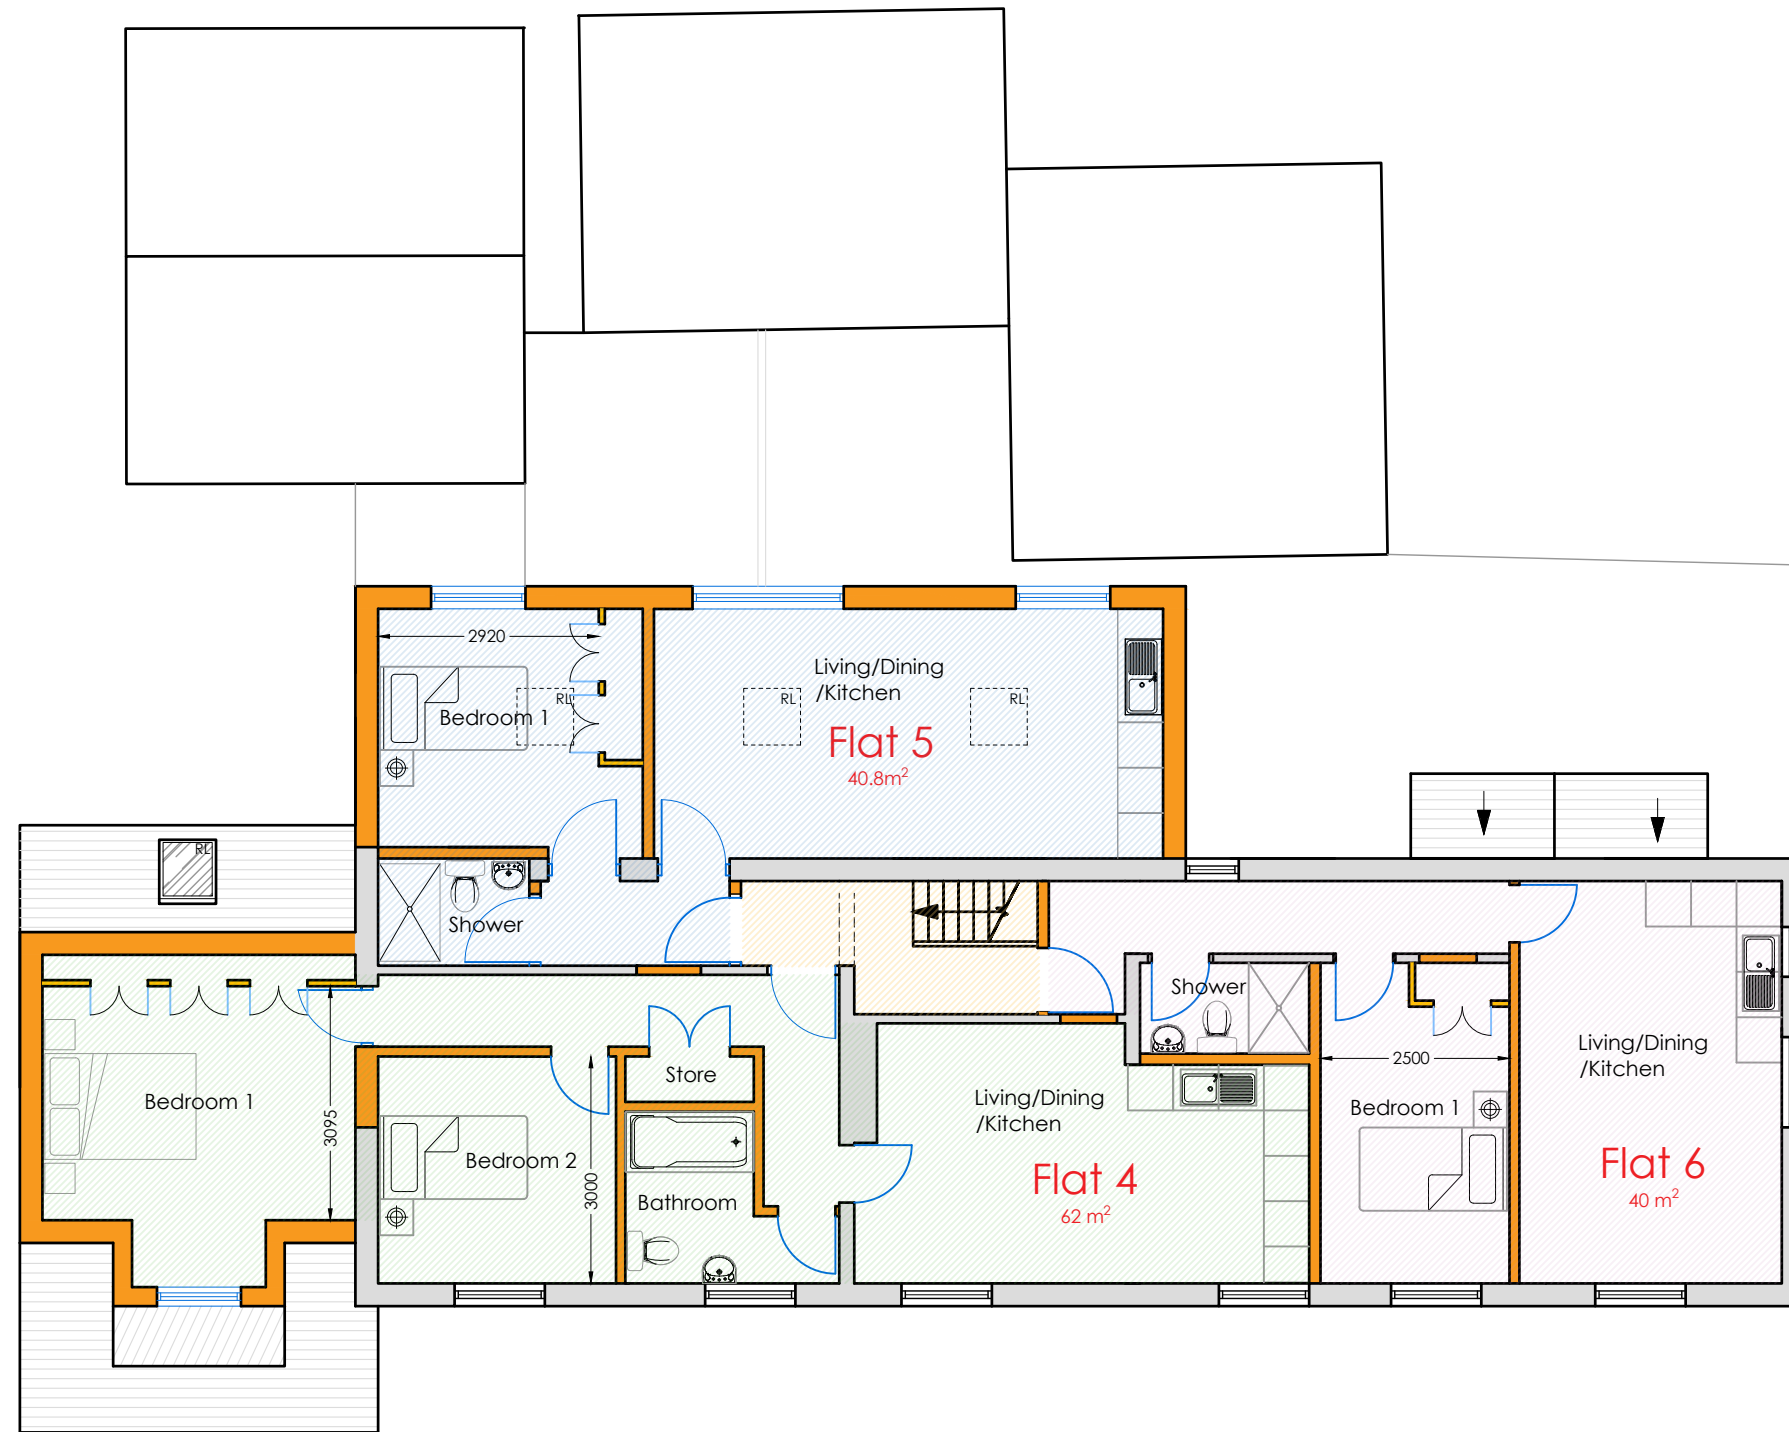

Revisions:

 

Mountbatten House
1 Grosvenor Square
Southampton
Hampshire, SO15 2JU
Tel: 023 8022 2292

Project Title: 1-7 ST Andrews Building High Street, Hamble-le-Rice, SO31 4JE			
Drawing Title: Proposed First Floor Plan			
Client	Mr P. Green		
Dwg No:	111	Scale	1:100 @ A3
Drawn	FD	Date	Feb 2024

All dimensions are in millimeters and are to be checked on site.
Contact Primmer Olds BAS with any queries and to report any discrepancies.