




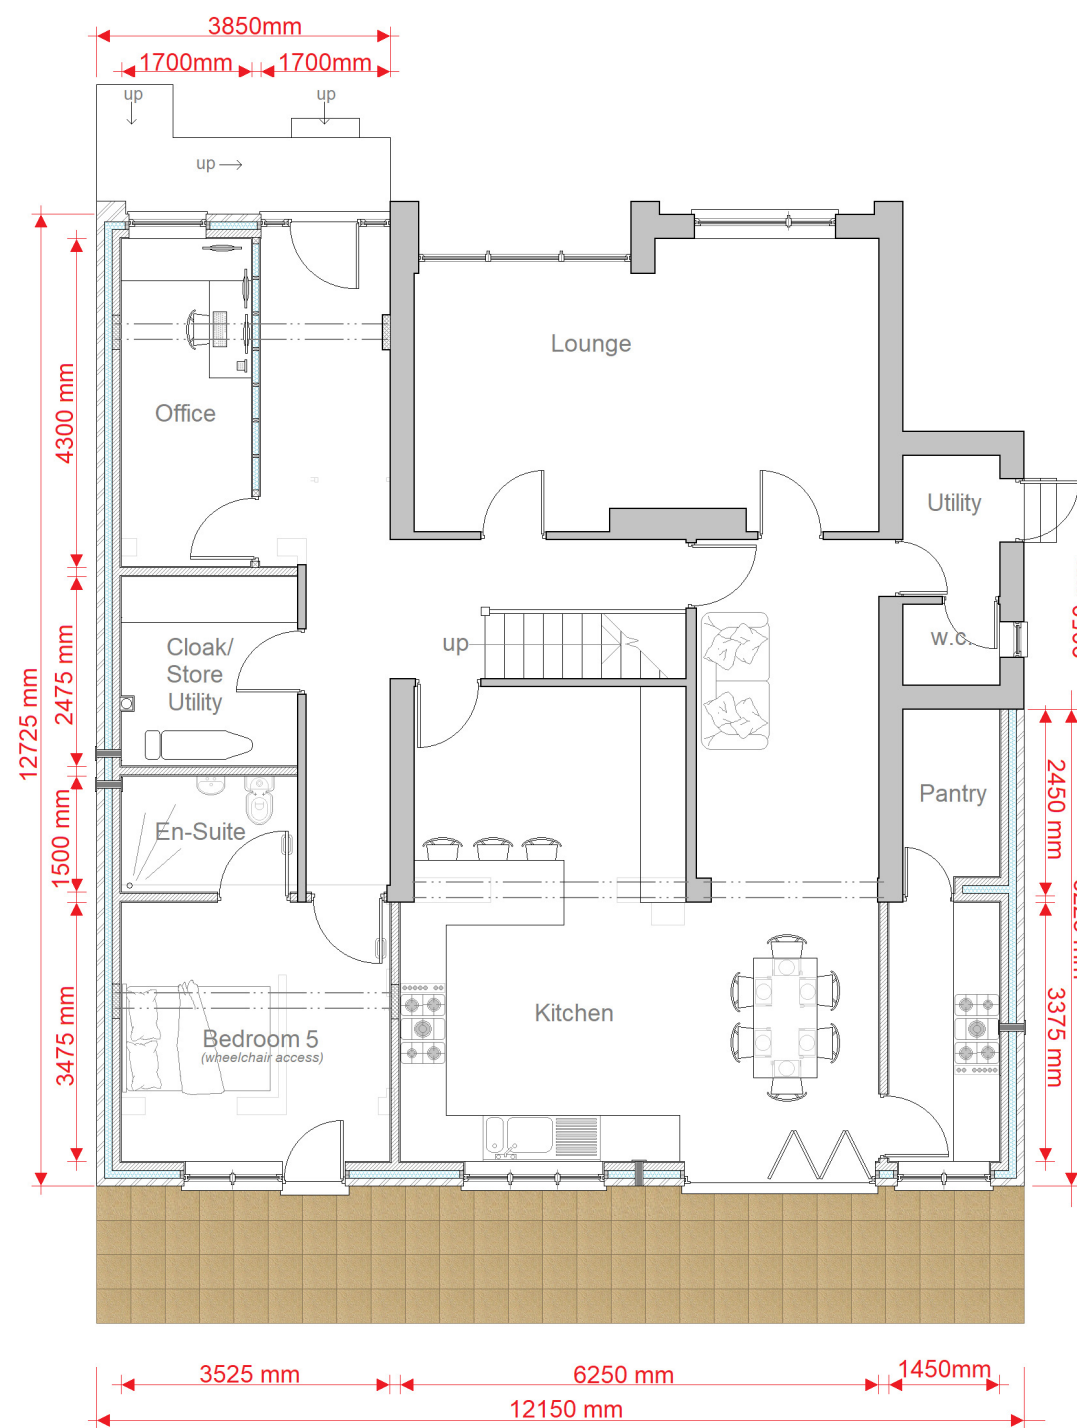

Ground Floor Plan
1:100 @ A3

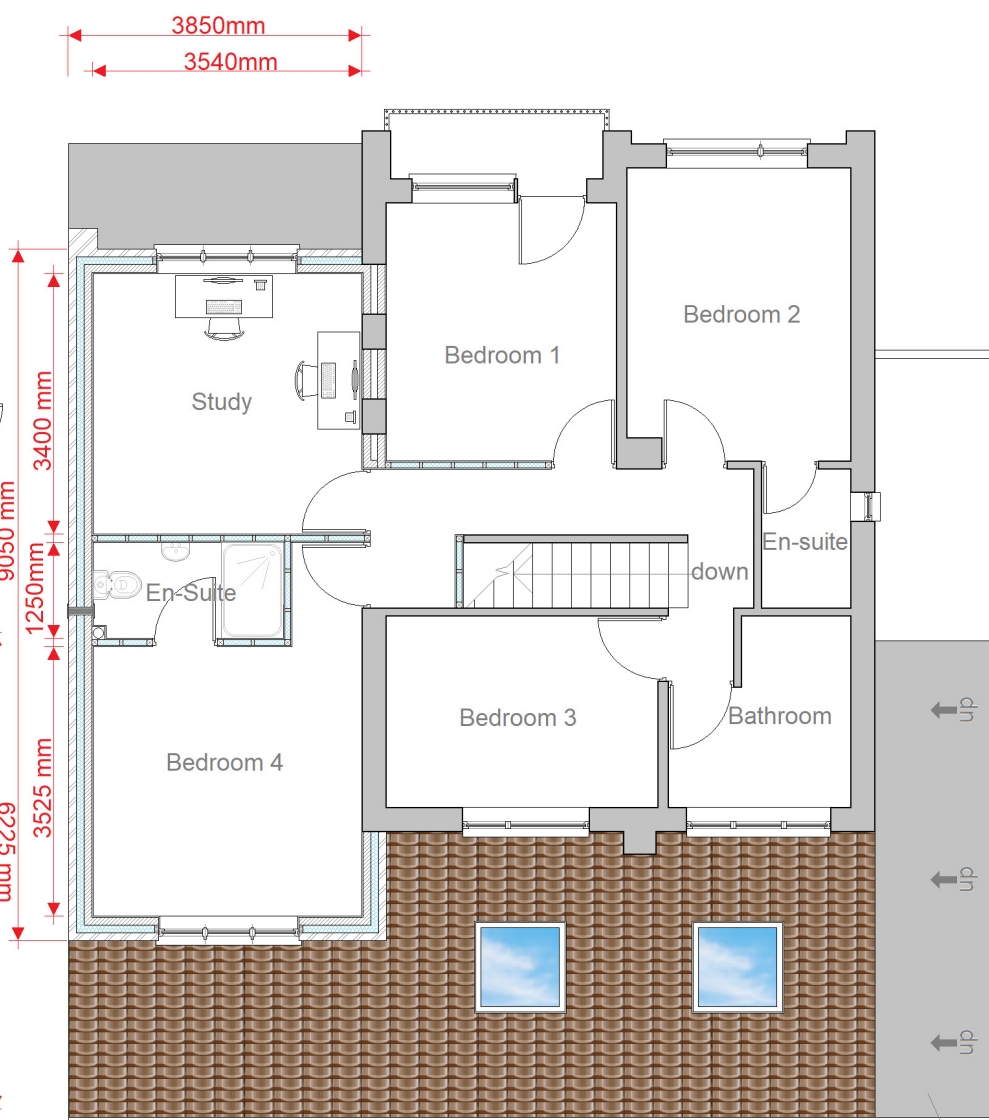

First Floor Plan
1:100 @ A3

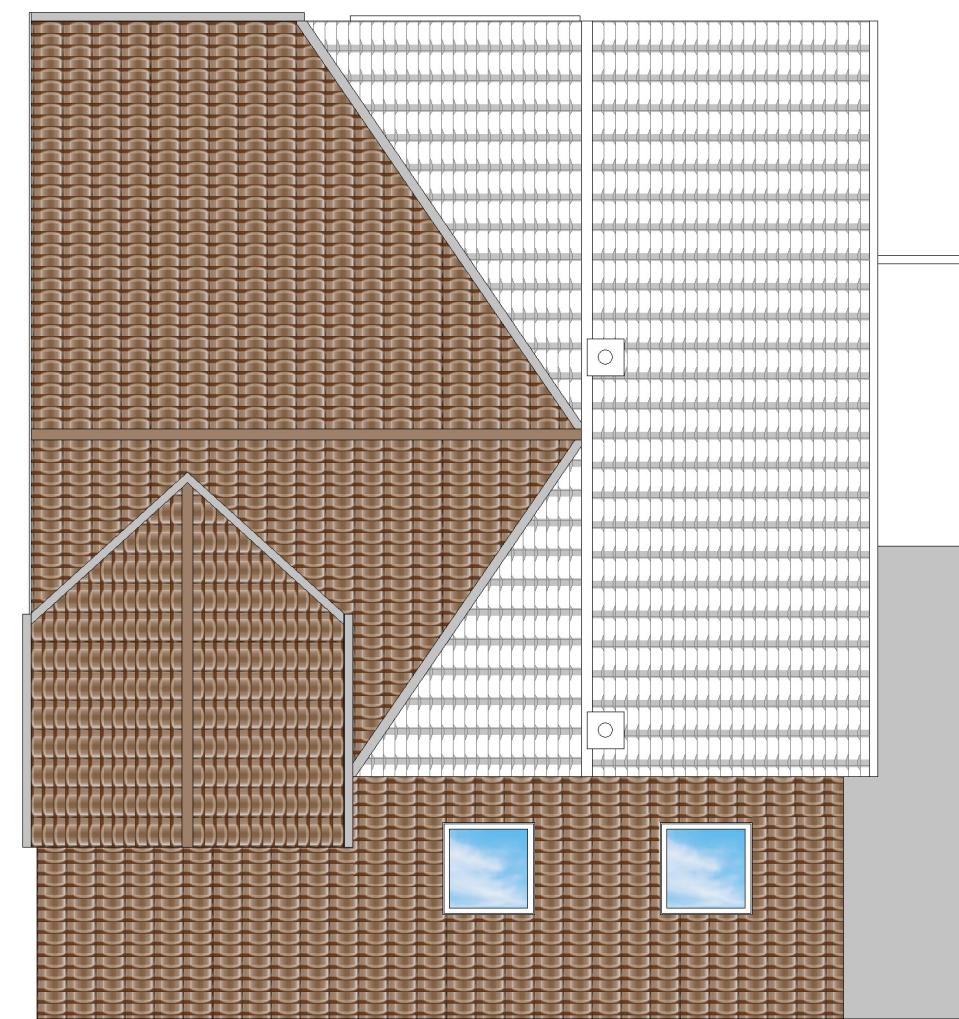

Roof Plan
1:100 @ A3



JOB TITLE	Two Storey Side and Rear Extension and Single Storey Rear Extension (to Supersede HI/17/80437)	APPLICANT	Mr & Mrs Chadda	SCALE	1:100	DATE	28/03/2024	NORTH ARROW	 This drawing is copyright and should not be reproduced without permission. Scaled dimensions should not be taken from this drawing. All dimensions to be checked on site before work is commenced. All dimensions are in millimeters unless otherwise stated. All our proposals are subject to confirmation following liaison with the relevant local authorities.	REV
DRAWING TITLE	Proposed Plans	SITE ADDRESS	37 Kingsway Gardens, Chandler's Ford, Eastleigh, SO53 1FF	DRAWN BY		DRAWING NUMBER	37KG/24/003			B