


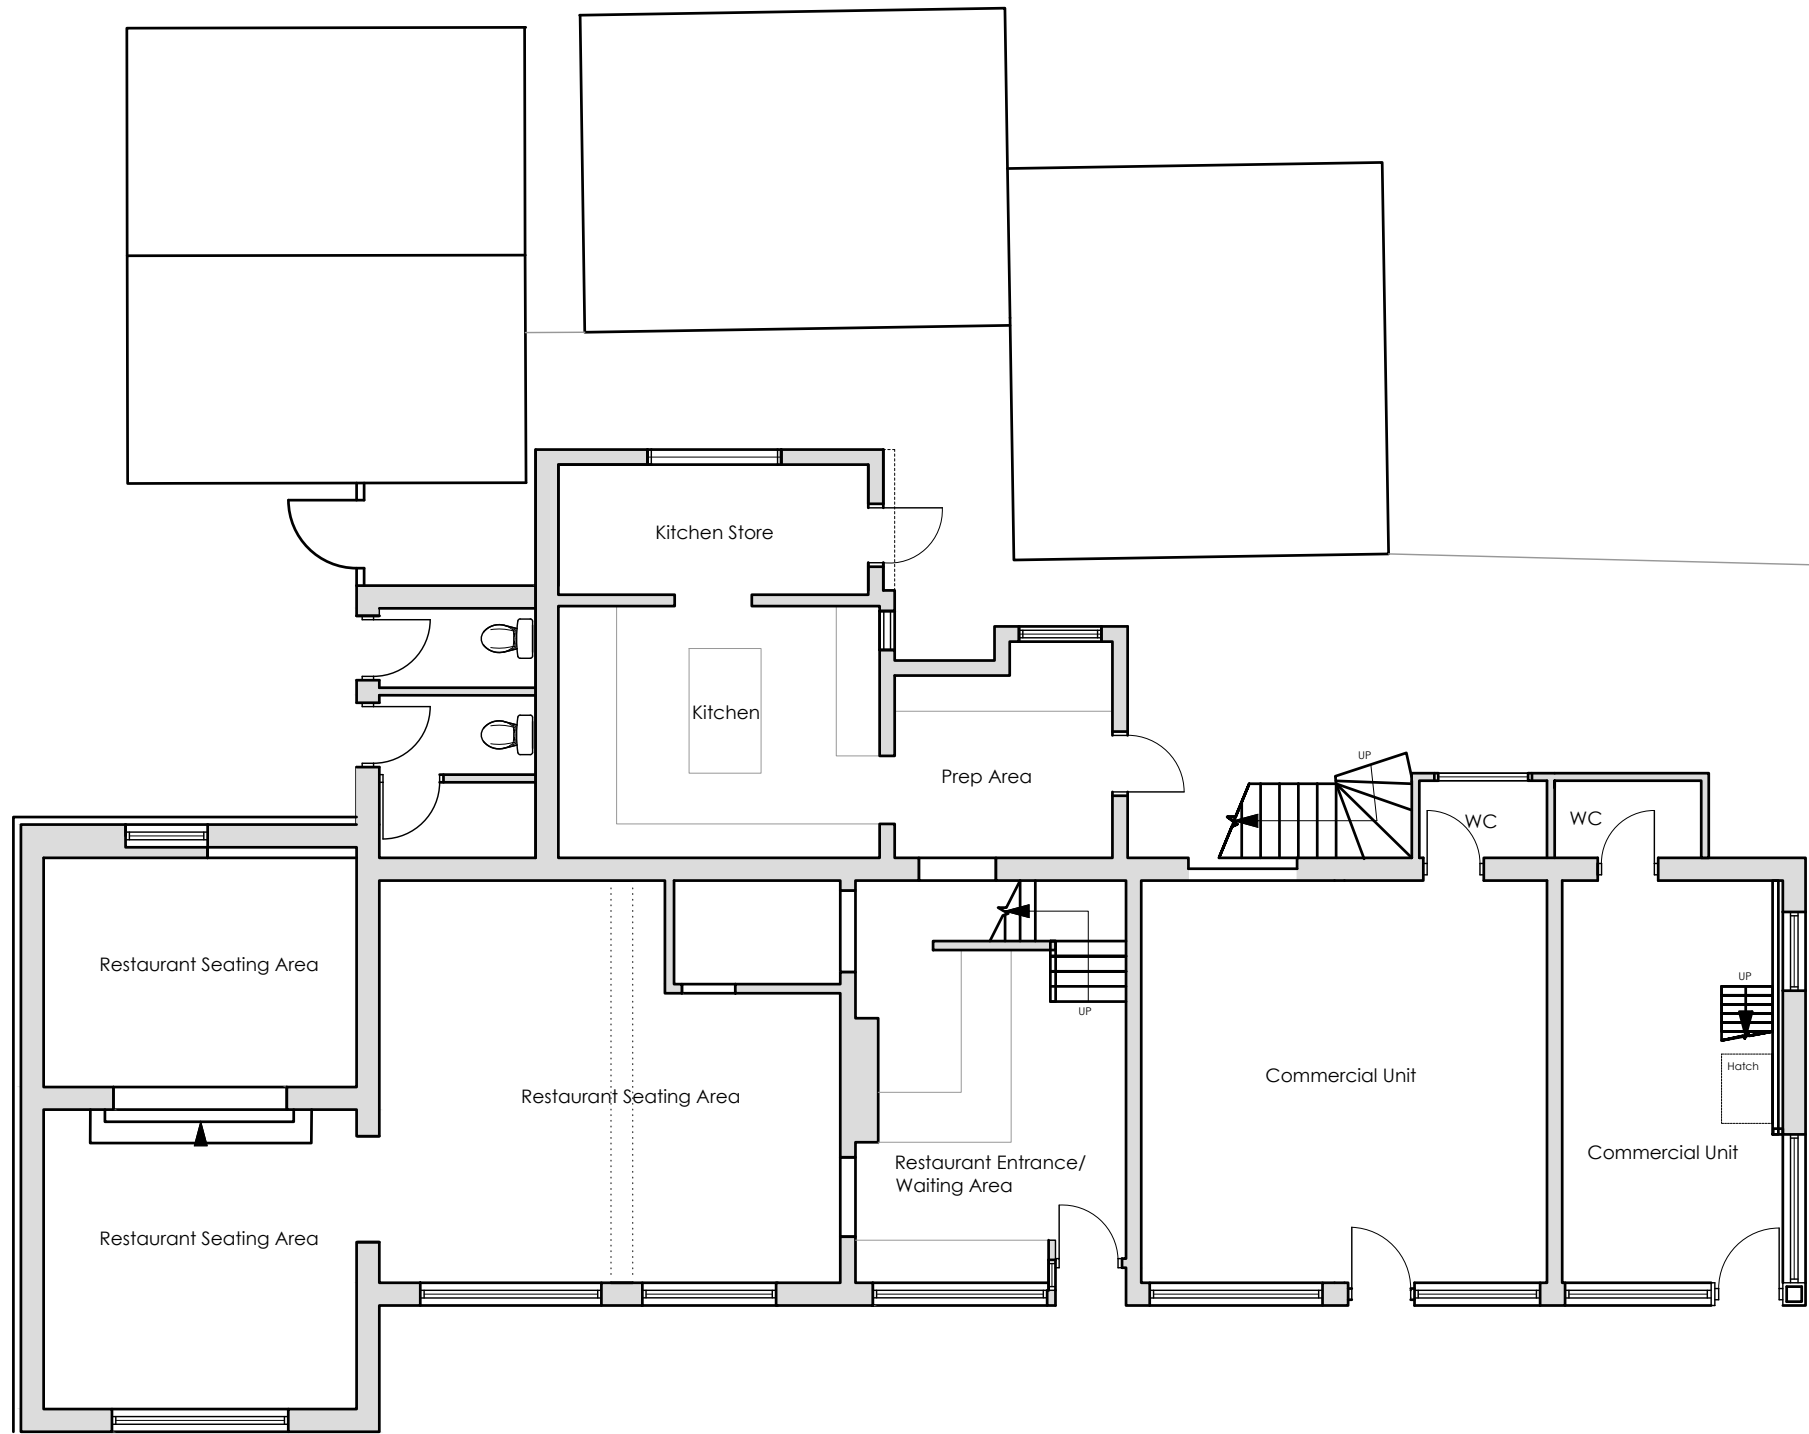

Revisions:

metres

Mountbatten House
1 Grosvenor Square
Southampton
Hampshire, SO15 2JU
Tel:023 8022 2292

Project Title: 1-7 ST Andrews Building
High Street,
Hamble-le-Rice,
SO31 4JE

Drawing Title: Existing Ground Floor Plan

Client: Mr P. Green

Dwg No: 100 Scale: 1:100 @ A3

Drawn: FD Date: Jan 2024

All dimensions are in millimeters and are to be checked on site.
Contact Primmer Olds BAS with any queries and to report any
discrepancies.

① Existing Ground Floor Plan
Scale 1:100