



- Rooftiles to match existing
- Brickwork to match existing
- Brick Balcony to be replaced by Black Railings
- New front door to be bought flush to front of house, similar to that at 27 Kingsway Gardens

Front Elevation
Scale 1:100 @ A3




Side Elevation
Scale 1:100 @ A3



This sections roof changed from pitched to flat

Rear Elevation
Scale 1:100 @ A3

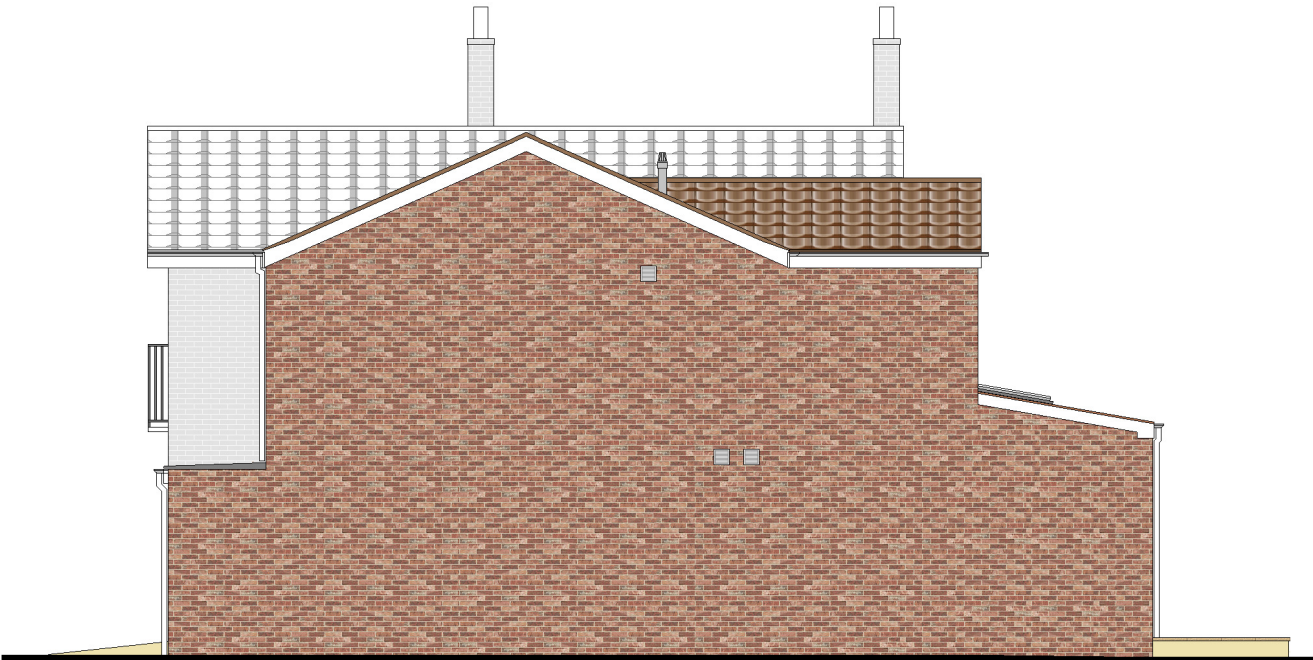

Side Elevation
Scale 1:100 @ A3



Scale Bar 1:100 @ A3

JOB TITLE	Two Storey Side and Rear Extension and Single Storey Rear Extension (to Supersede H/17/80437)	APPLICANT	Mr & Mrs Chadda	SCALE	1:100	DATE	28/03/2024	NORTH ARROW	This drawing is copyright and should not be reproduced without permission. Scaled dimensions should not be taken from this drawing. All dimensions to be checked on site before work is commenced. All dimensions are in millimeters unless otherwise stated. All our proposals are subject to confirmation following liaison with the relevant local authorities.	REV B
DRAWING TITLE	Proposed Elevations	SITE ADDRESS	37 Kingsway Gardens, Chandler's Ford, Eastleigh, SO53 1FF	DRAWN BY		DRAWING NUMBER	37KG/24/004			