



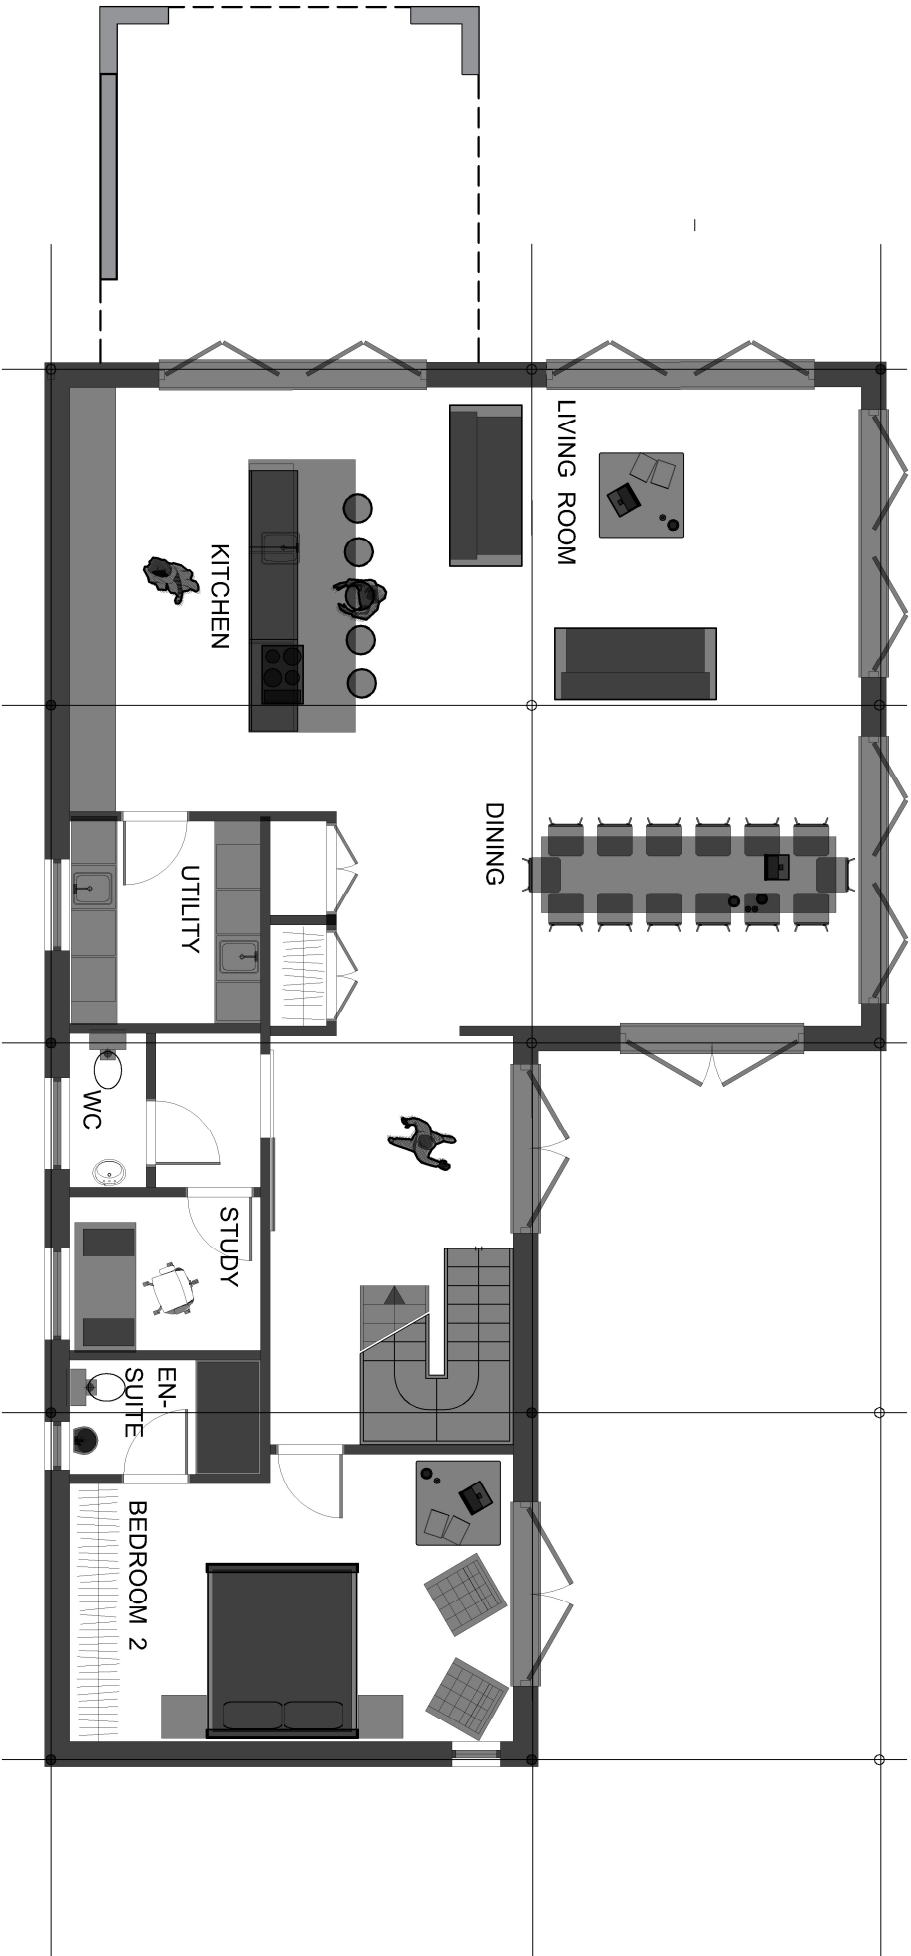

GROUND FLOOR PLAN 1/100

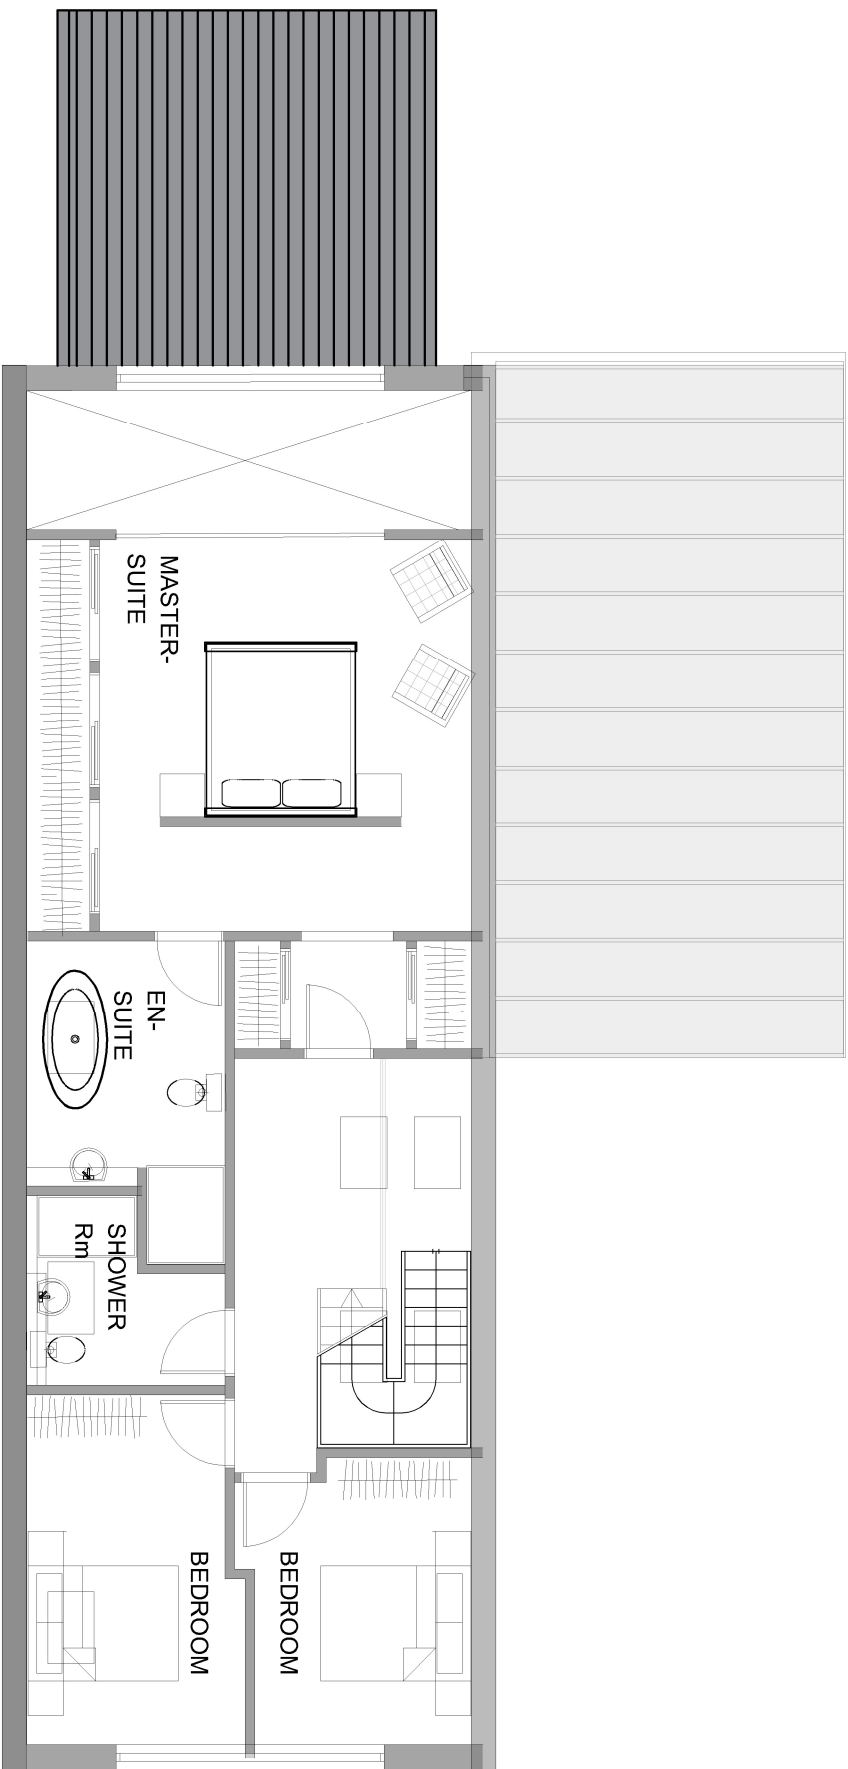

FIRST FLOOR PLAN 1/100

-		-		-	
REV	DATE	DESCRIPTION			
PROJECT TITLE		CLIENT			
ALLINGTON MANOR BARN INFILL LEAN TO		MR MARK MUDDIMAN			
DRAWING TITLE		SCALE	DATE		
EXISTING FLOOR PLANS		1/100 @ A3	MAR 2024		
PROJECT NO	DRAWING NO	REV	DRAWN	CHECKED	
0124	PL200	-	mac	mm	