



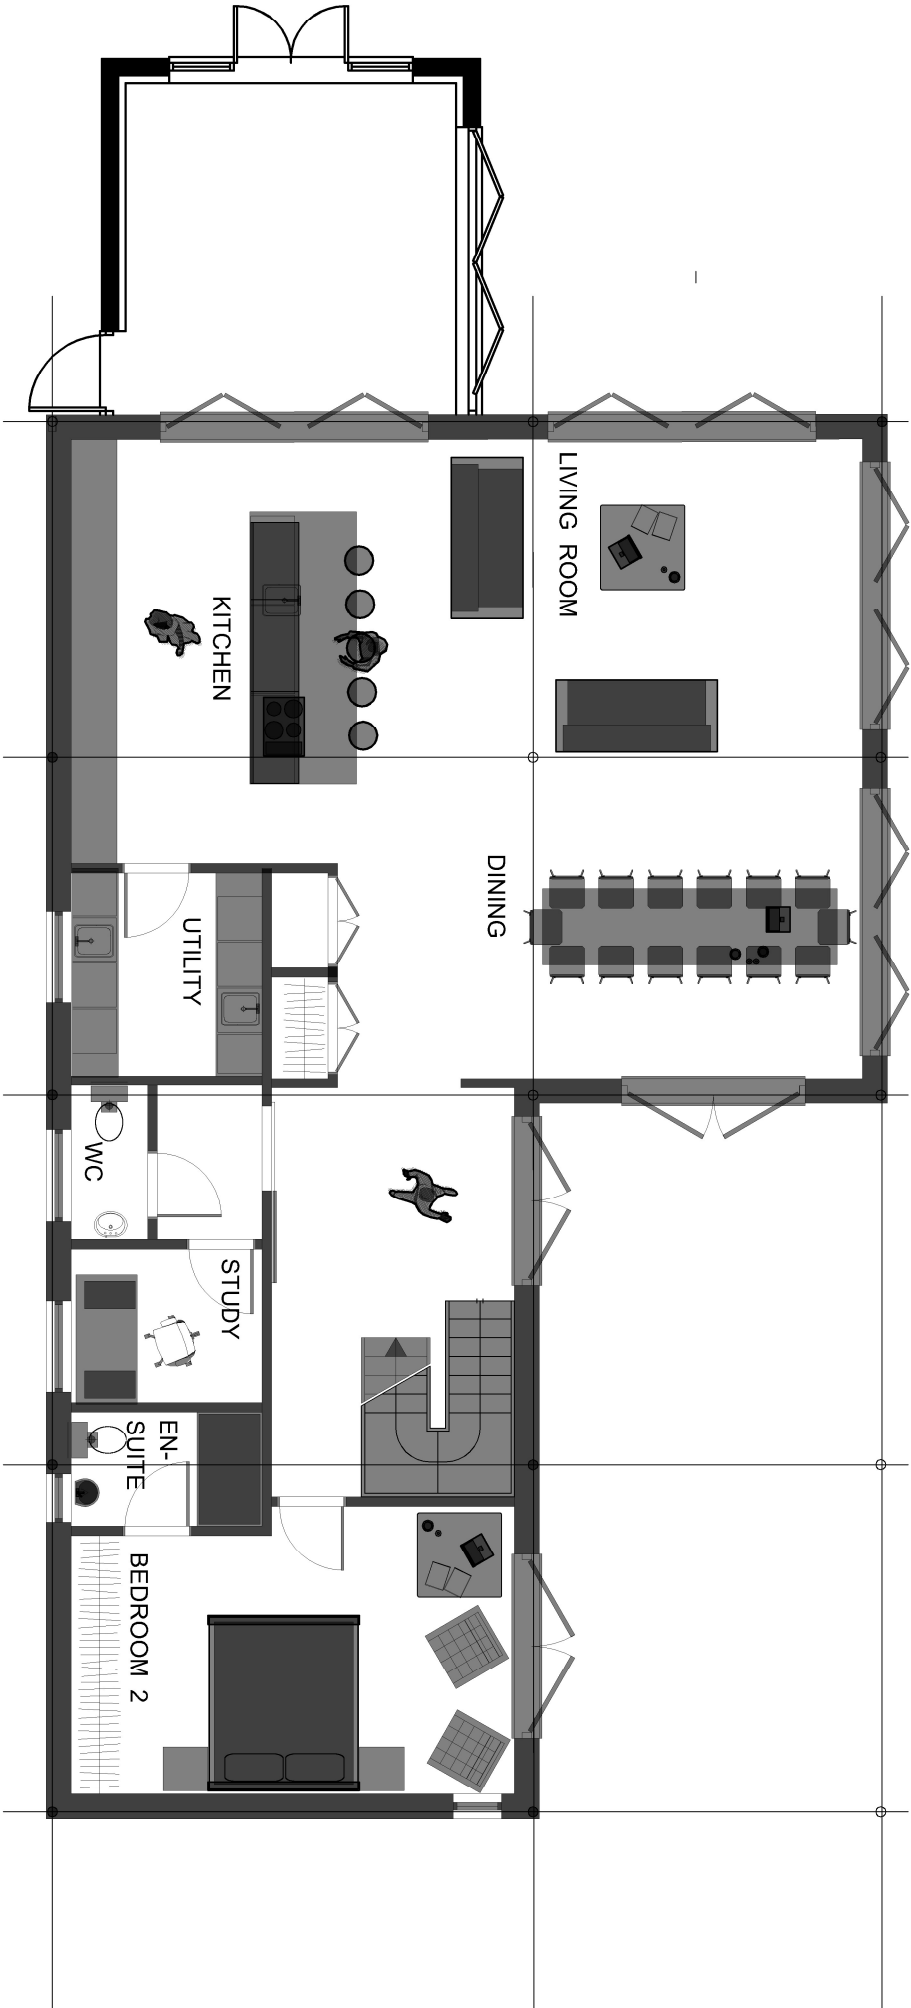

GROUND FLOOR PLAN 1/100

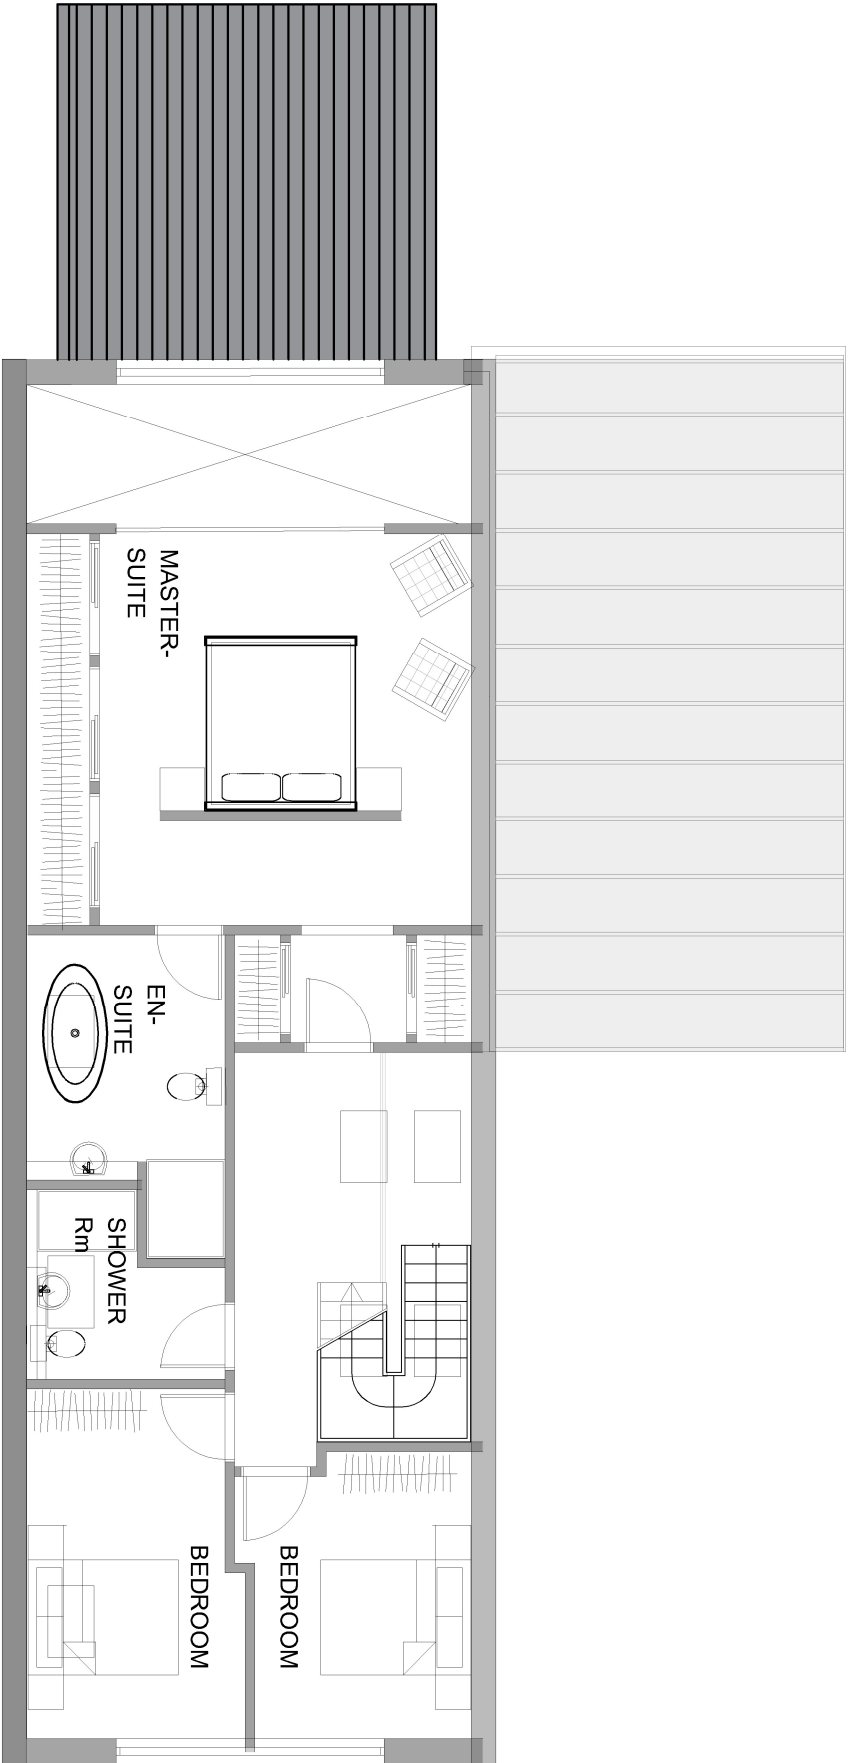

FIRST FLOOR PLAN 1/100

-	-	-
REV	DATE	DESCRIPTION
PROJECT TITLE		CLIENT
ALLINGTON MANOR BARN INFILL LEANTO		MR MARK MUDDIMAN
DRAWING TITLE	SCALE	DATE
PROPOSED FLOOR PLANS	1/100 @ A3	MAR 2024
PROJECT NO	DRAWING NO	REV
0124	PL201	-
	DRAWN	CHECKED
	mac	mm