



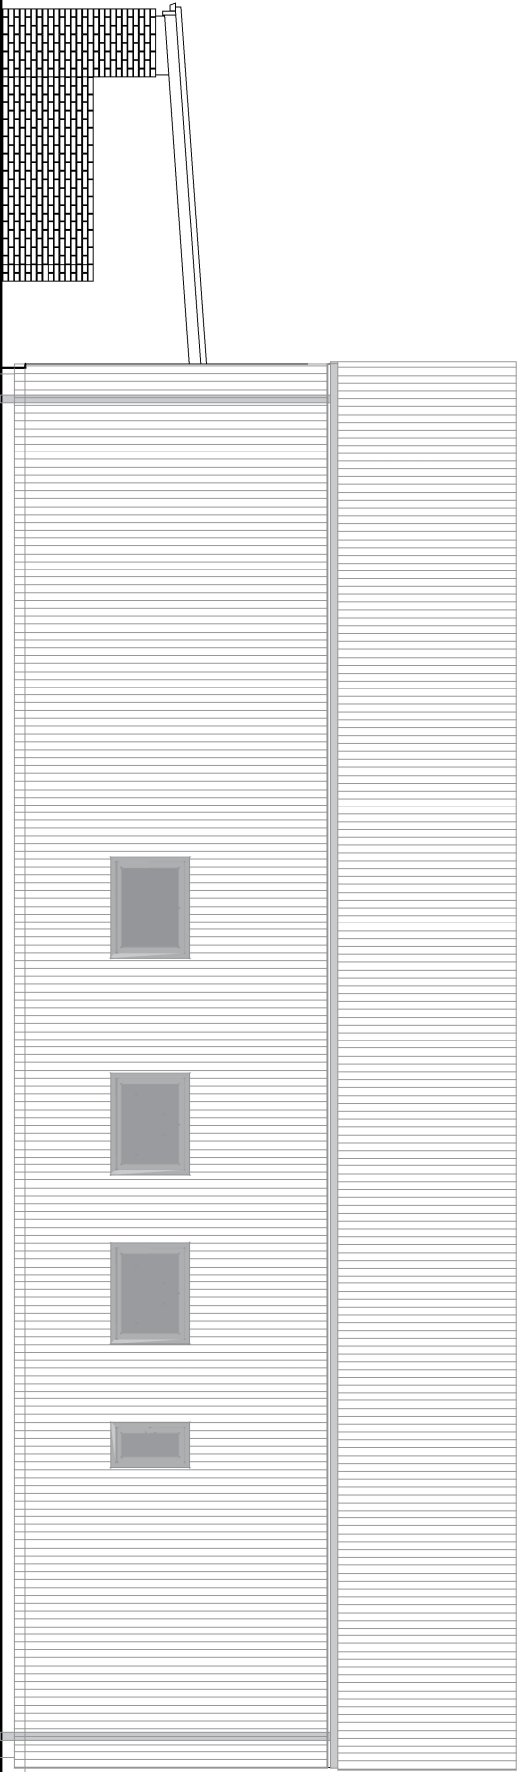

EXISTING SOUTH ELEVATION 1/100

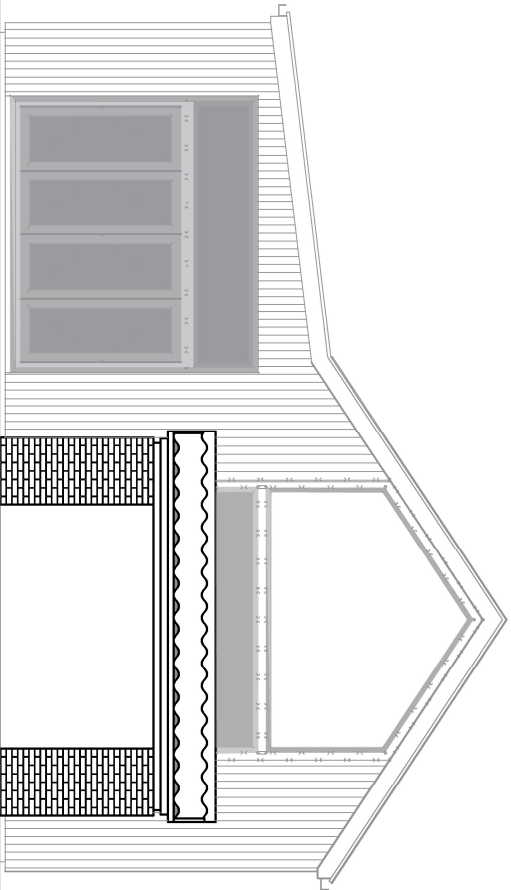

EXISTING NORTH ELEVATION 1/100



EXISTING WEST ELEVATION 1/100

-	-	-
REV	DATE	DESCRIPTION
PROJECT TITLE		CLIENT
ALLINGTON MANOR BARN INFILL LEAN TO		MR MARK MUDDIMAN
DRAWING TITLE EXISTING ELEVATIONS		SCALE DATE 1/100 @ A3 MAR 2024
PROJECT NO	DRAWING NO	REV DRAWN CHECKED
0124	PL300	- mac mm