



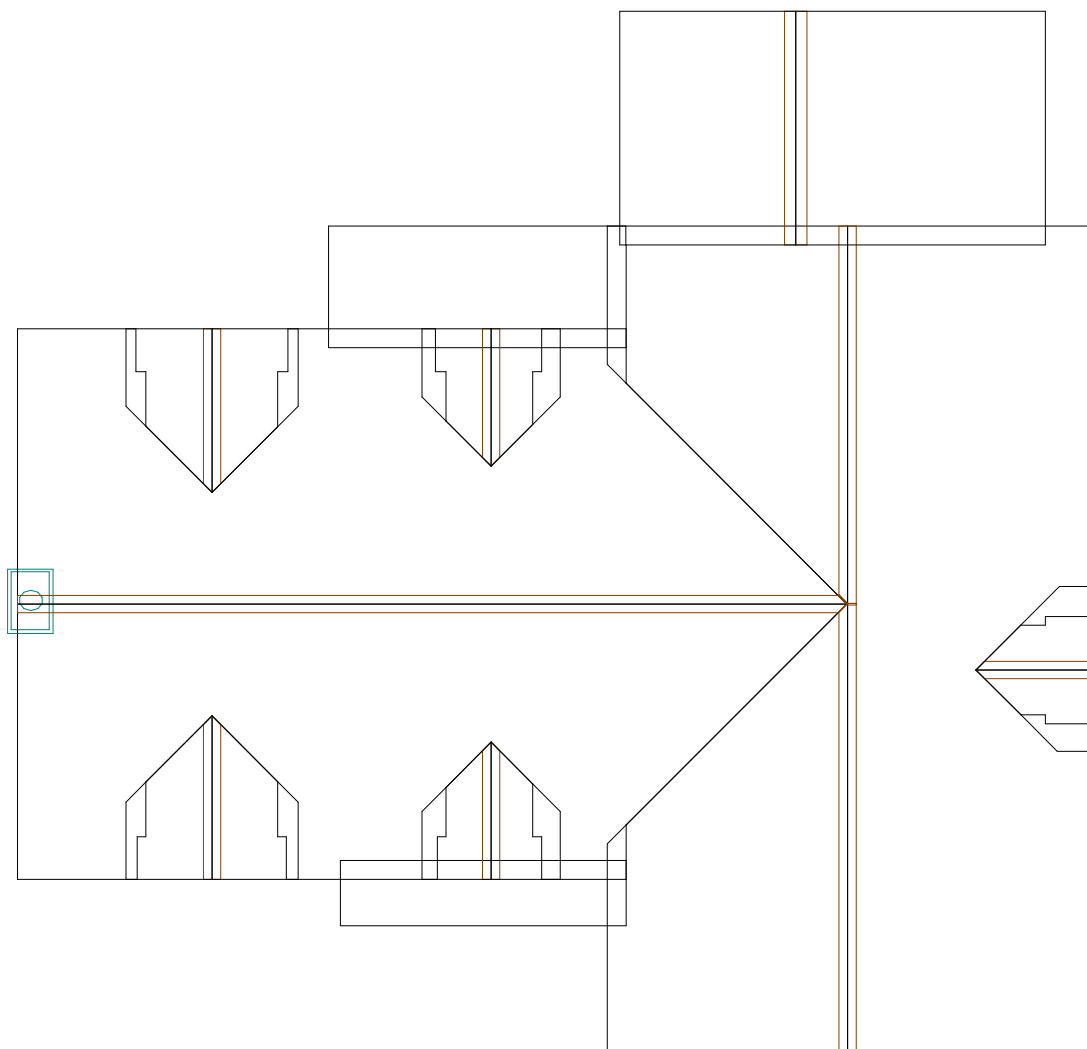


PROPOSED ROOF PLAN

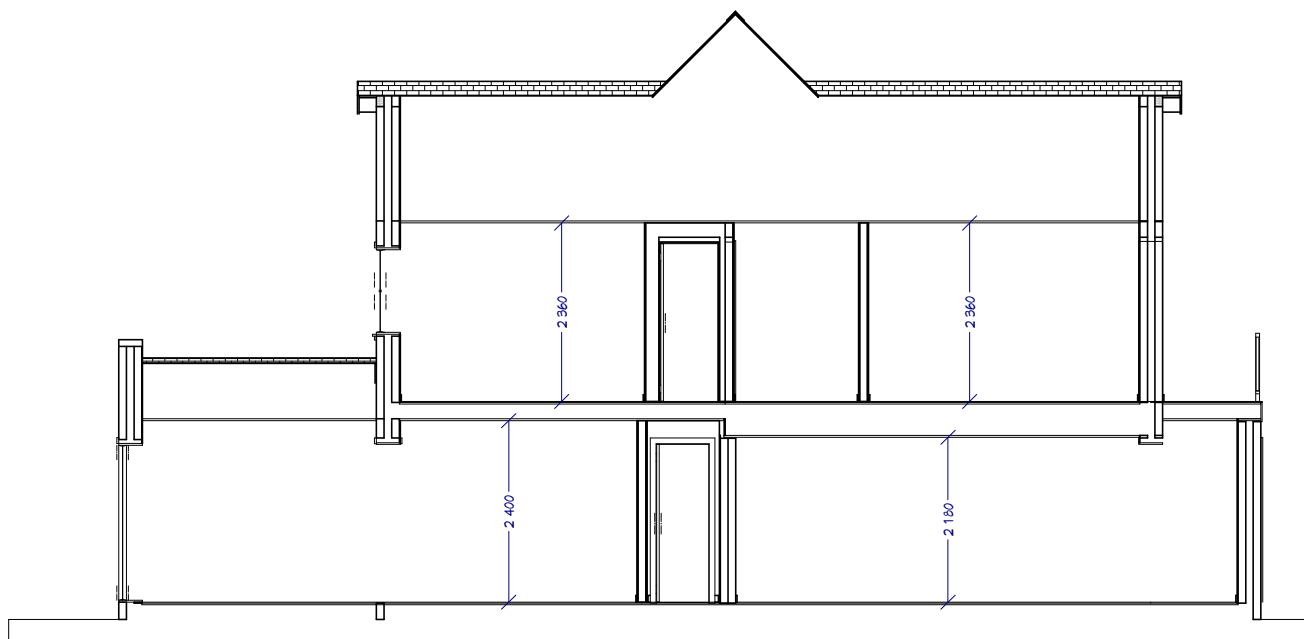

CROSS SECTION THROUGH SECTION 1

NOTES:
1) ALL DRAWINGS SUPPLIED BY DWG PLANS ARE TO BE USED FOR PLANNING PERMISSION PURPOSES ONLY AND NOT TO BE USED FOR BUILDING REGULATION PURPOSES.
2) THE CONTRACTOR, SUB-CONTRACTOR OR SUPPLIER IS TO CHECK ALL RELEVANT DIMENSIONS, LEVELS, EXISTING STRUCTURE AND MATERIALS PRIOR TO COMMENCING THE WORKS.
© THIS DRAWING IS COPYRIGHT AND MAY NOT BE COPIED, TRACED, ALTERED OR REPRODUCED WITHOUT WRITTEN PERMISSION FROM DWG PLANS.

 

DWG PLANS 35 Cranmer Drive, Nursling, Southampton, SO16 0TD Mobile: 07851229345, Email: info@dwgplans.co.uk			TITLE Proposed roof and section view 4 Solent Meadows Hamble-le-Rice		
DRAWN	NAME PRB	DATE 28/03/2024	SIZE A3	DWG NO DWG PLANS 02976	REV B
UNLESS OTHERWISE SPECIFIED DIMENSIONS ARE IN MILLIMETERS			CLIENT: Mr & Mrs Goodhead		
			SCALE: 1:100 @ A3		SHEET 1 of 1