



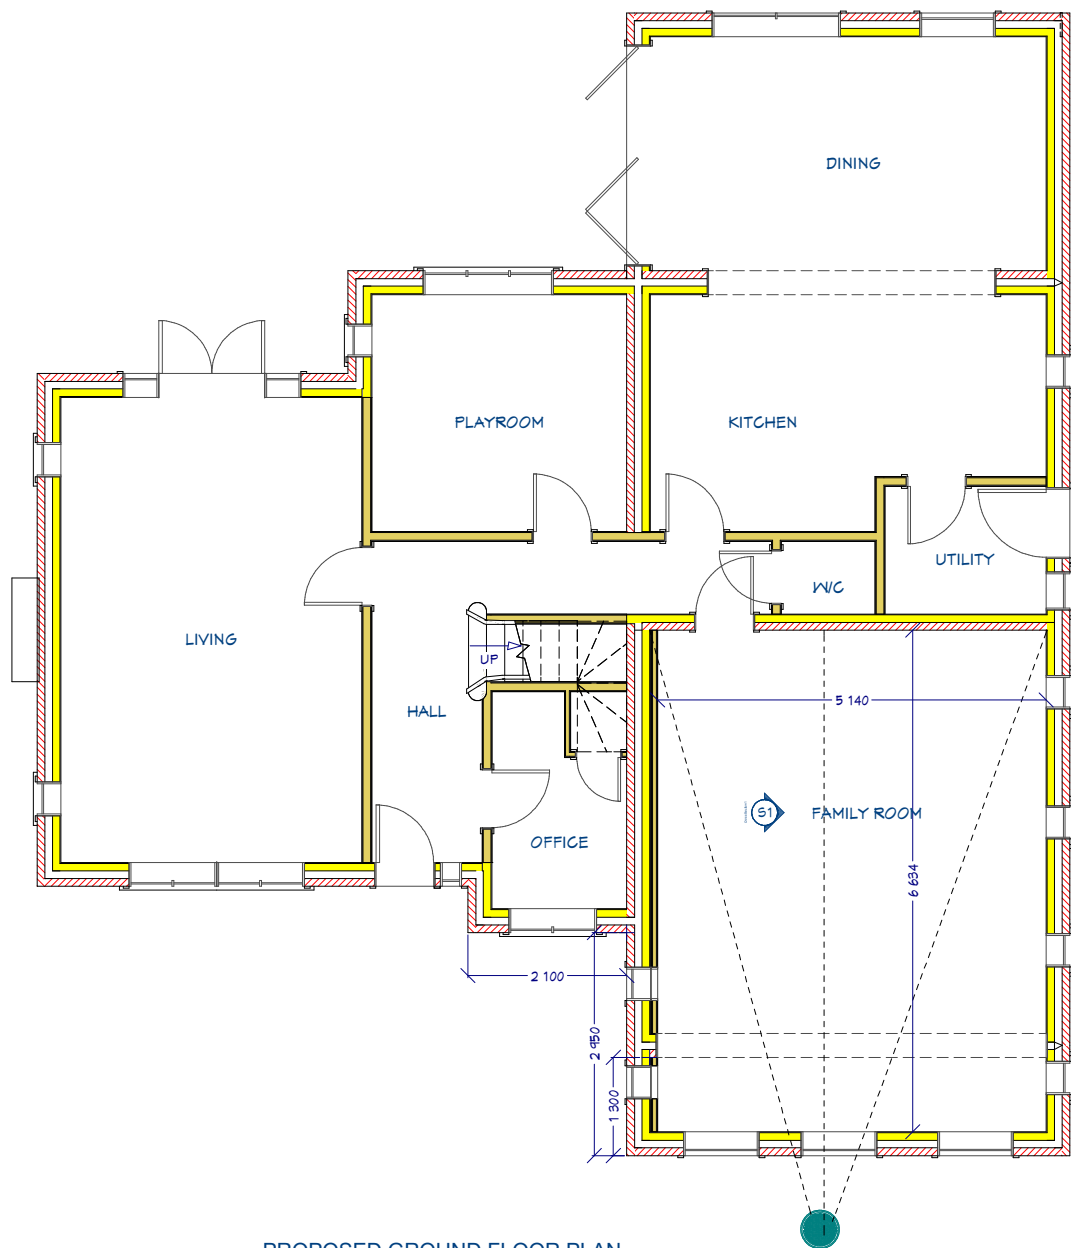


PROPOSED GROUND FLOOR PLAN

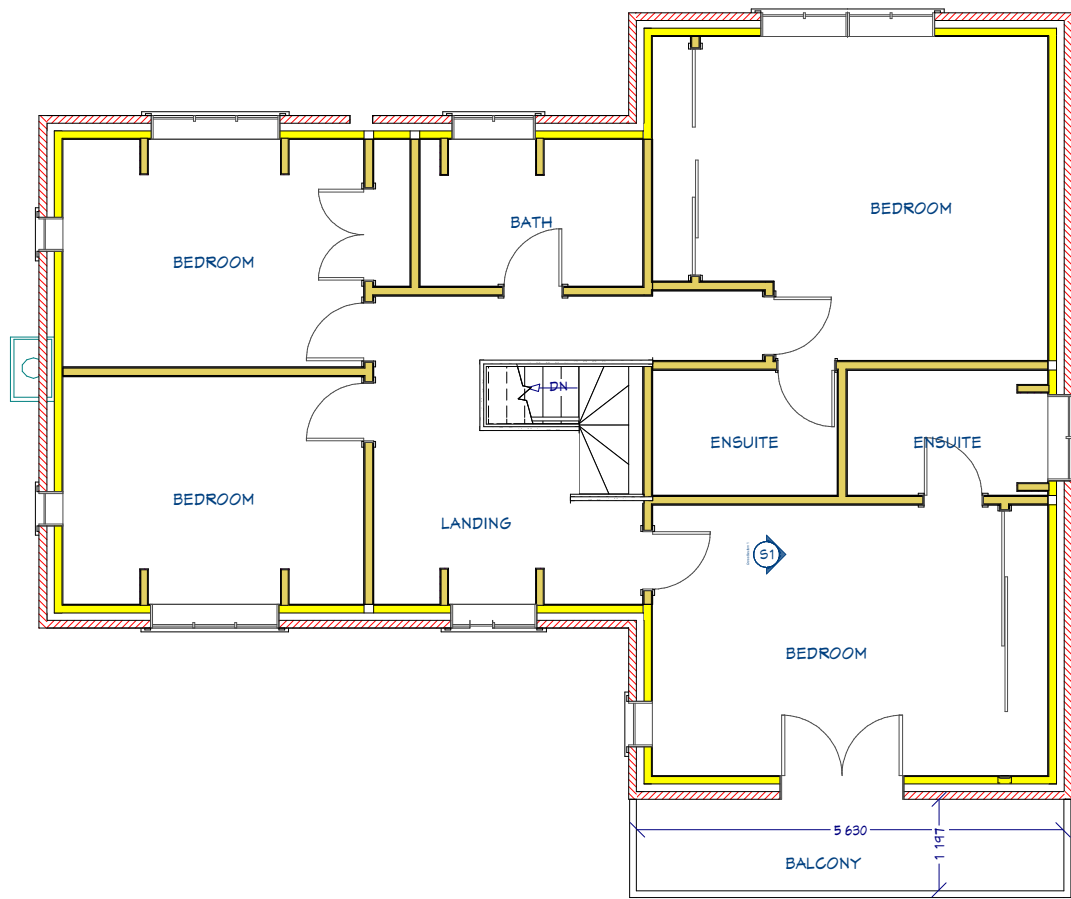

PROPOSED FIRST FLOOR PLAN

NOTES:
 1) ALL DRAWINGS SUPPLIED BY DWG PLANS ARE TO BE USED FOR PLANNING PERMISSION PURPOSES ONLY AND NOT TO BE USED FOR BUILDING REGULATION PURPOSES.
 2) THE CONTRACTOR, SUB-CONTRACTOR OR SUPPLIER IS TO CHECK ALL RELEVANT DIMENSIONS, LEVELS, EXISTING STRUCTURE AND MATERIALS PRIOR TO COMMENCING THE WORKS.
 © THIS DRAWING IS COPYRIGHT AND MAY NOT BE COPIED, TRACED, ALTERED OR REPRODUCED WITHOUT WRITTEN PERMISSION FROM DWG PLANS.

 

DWG PLANS			35 Cranmer Drive, Nursling, Southampton, SO16 0TD		
			Mobile: 07851229345, Email: info@dwgplans.co.uk		
			TITLE		
			Proposed floor plans		
			4 Solent Meadows Hamble-le-Rice		
DRAWN		NAME	DATE	SIZE	DWG NO
		PRB	28/03/2024	A3	DWG PLANS 02795
UNLESS OTHERWISE SPECIFIED DIMENSIONS ARE IN MILLIMETERS				CLIENT: Mr & Mrs Goodhead	
				SCALE: 1:100 @ A3	
				SHEET 1 of 1	
				REV	B