



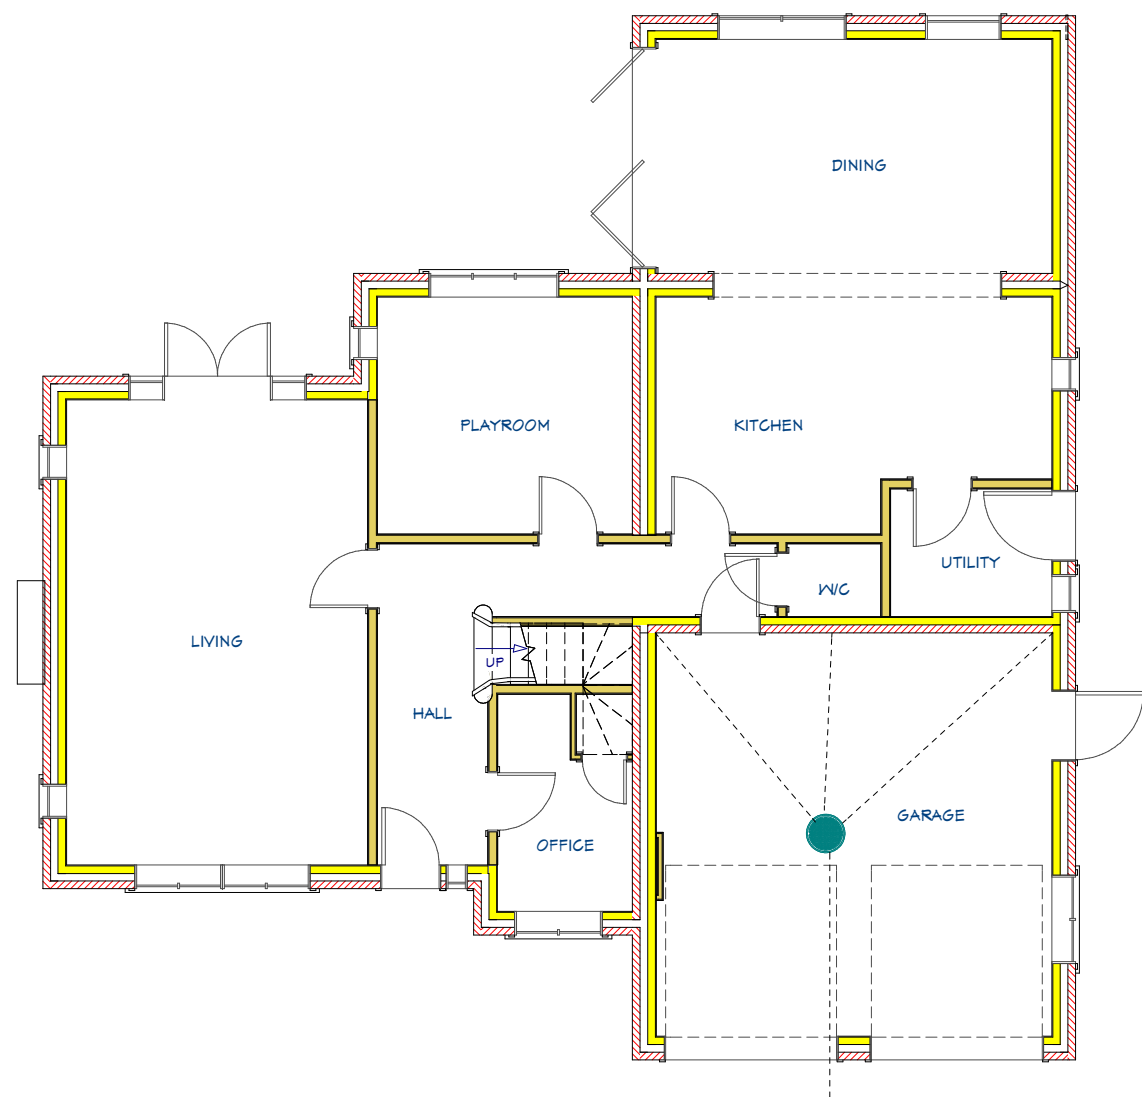


EXISTING GROUND FLOOR PLAN

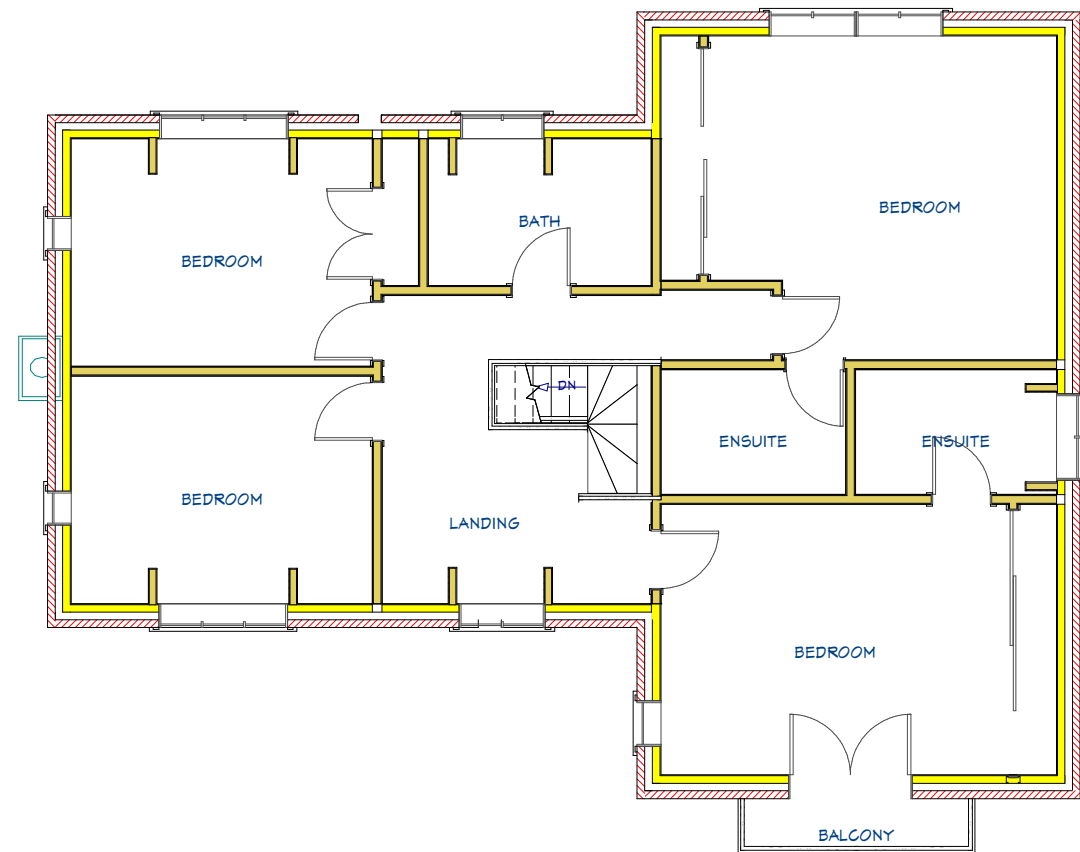

EXISTING FIRST FLOOR PLAN

NOTES:
1) ALL DRAWINGS SUPPLIED BY DWG PLANS ARE TO BE USED FOR PLANNING PERMISSION PURPOSES ONLY AND NOT TO BE USED FOR BUILDING REGULATION PURPOSES.
2) THE CONTRACTOR, SUB-CONTRACTOR OR SUPPLIER IS TO CHECK ALL RELEVANT DIMENSIONS, LEVELS, EXISTING STRUCTURE AND MATERIALS PRIOR TO COMMENCING THE WORKS.
© THIS DRAWING IS COPYRIGHT AND MAY NOT BE COPIED, TRACED, ALTERED OR REPRODUCED WITHOUT WRITTEN PERMISSION FROM DWG PLANS.

 

DWG PLANS			35 Cranmer Drive, Nursling, Southampton, SO16 0TD		
			Mobile: 07851229345, Email: info@dwgplans.co.uk		
			TITLE		
			Existing floor plans		
			4 Solent Meadows Hamble-le-Rice		
			SIZE	DWG NO	REV
			A3	DWG PLANS 02972	B
			CLIENT: Mr & Mrs Goodhead		
			SCALE: 1:100 @ A3		SHEET 1 of 1

UNLESS OTHERWISE SPECIFIED
DIMENSIONS ARE IN MILLIMETERS