




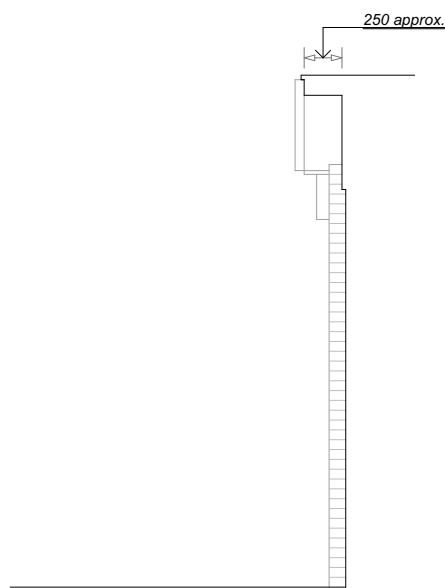

Existing Side Elevation - Scale 1:50

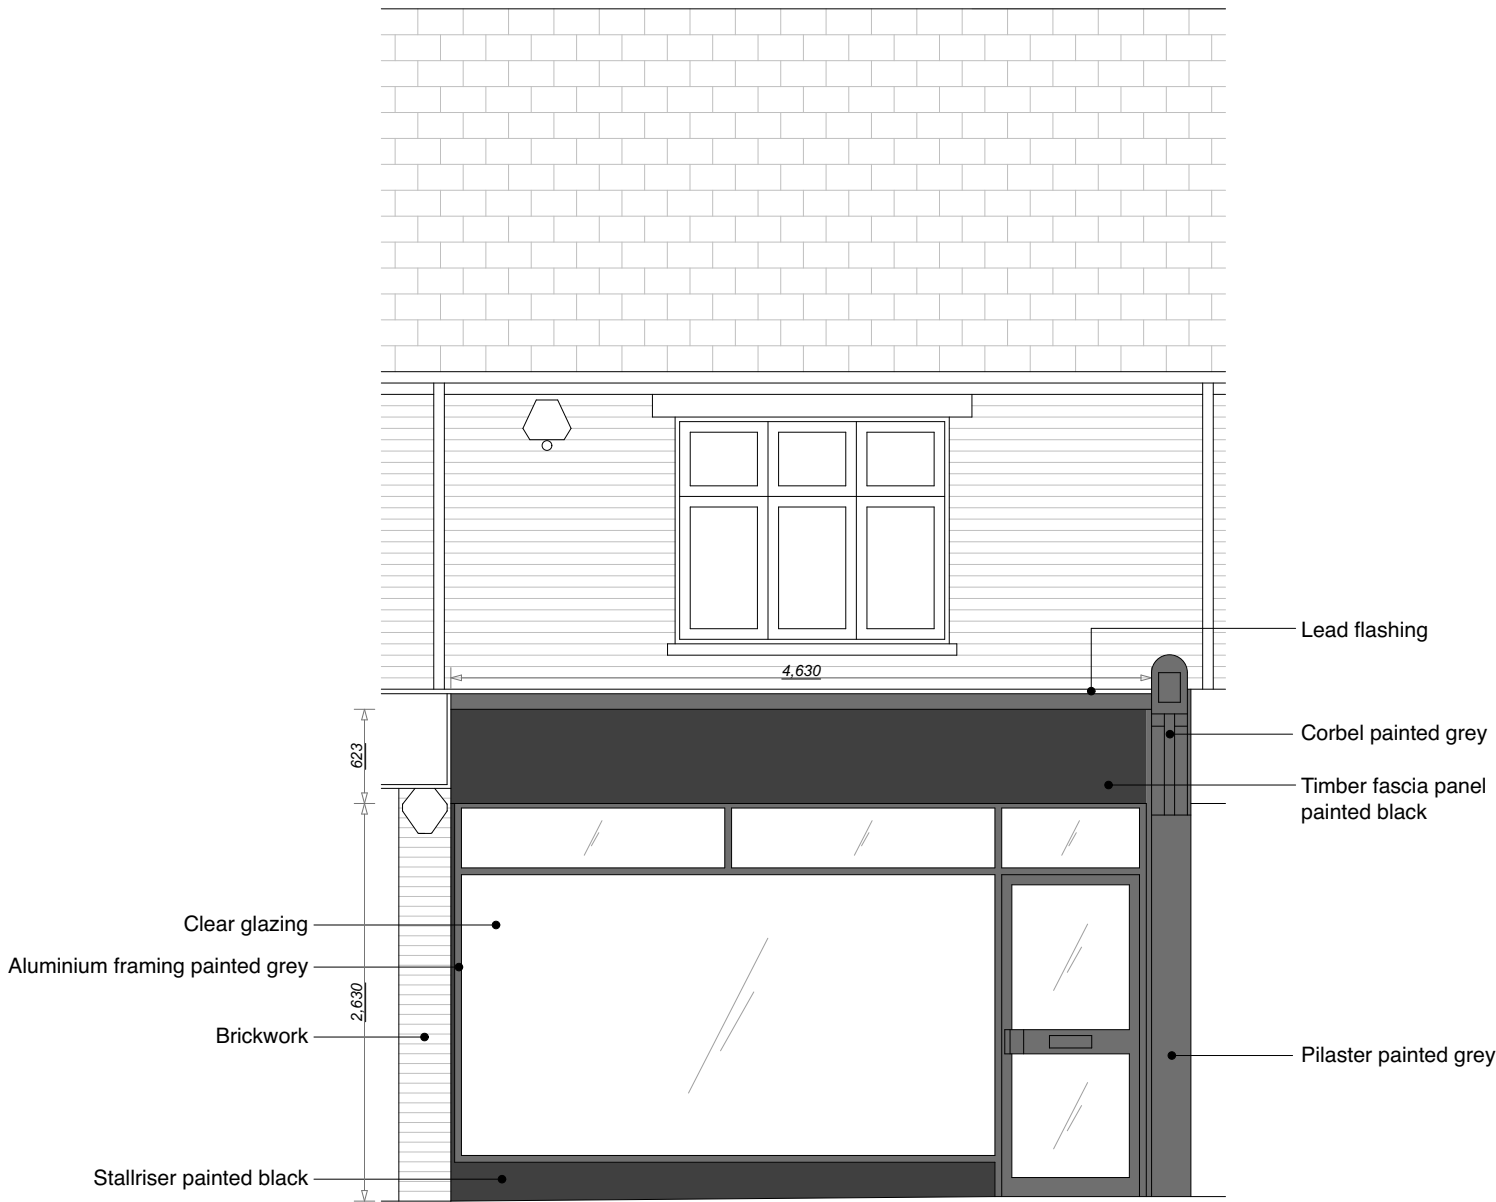


Existing Front Elevation (behind columns & canopy) - Scale 1:50

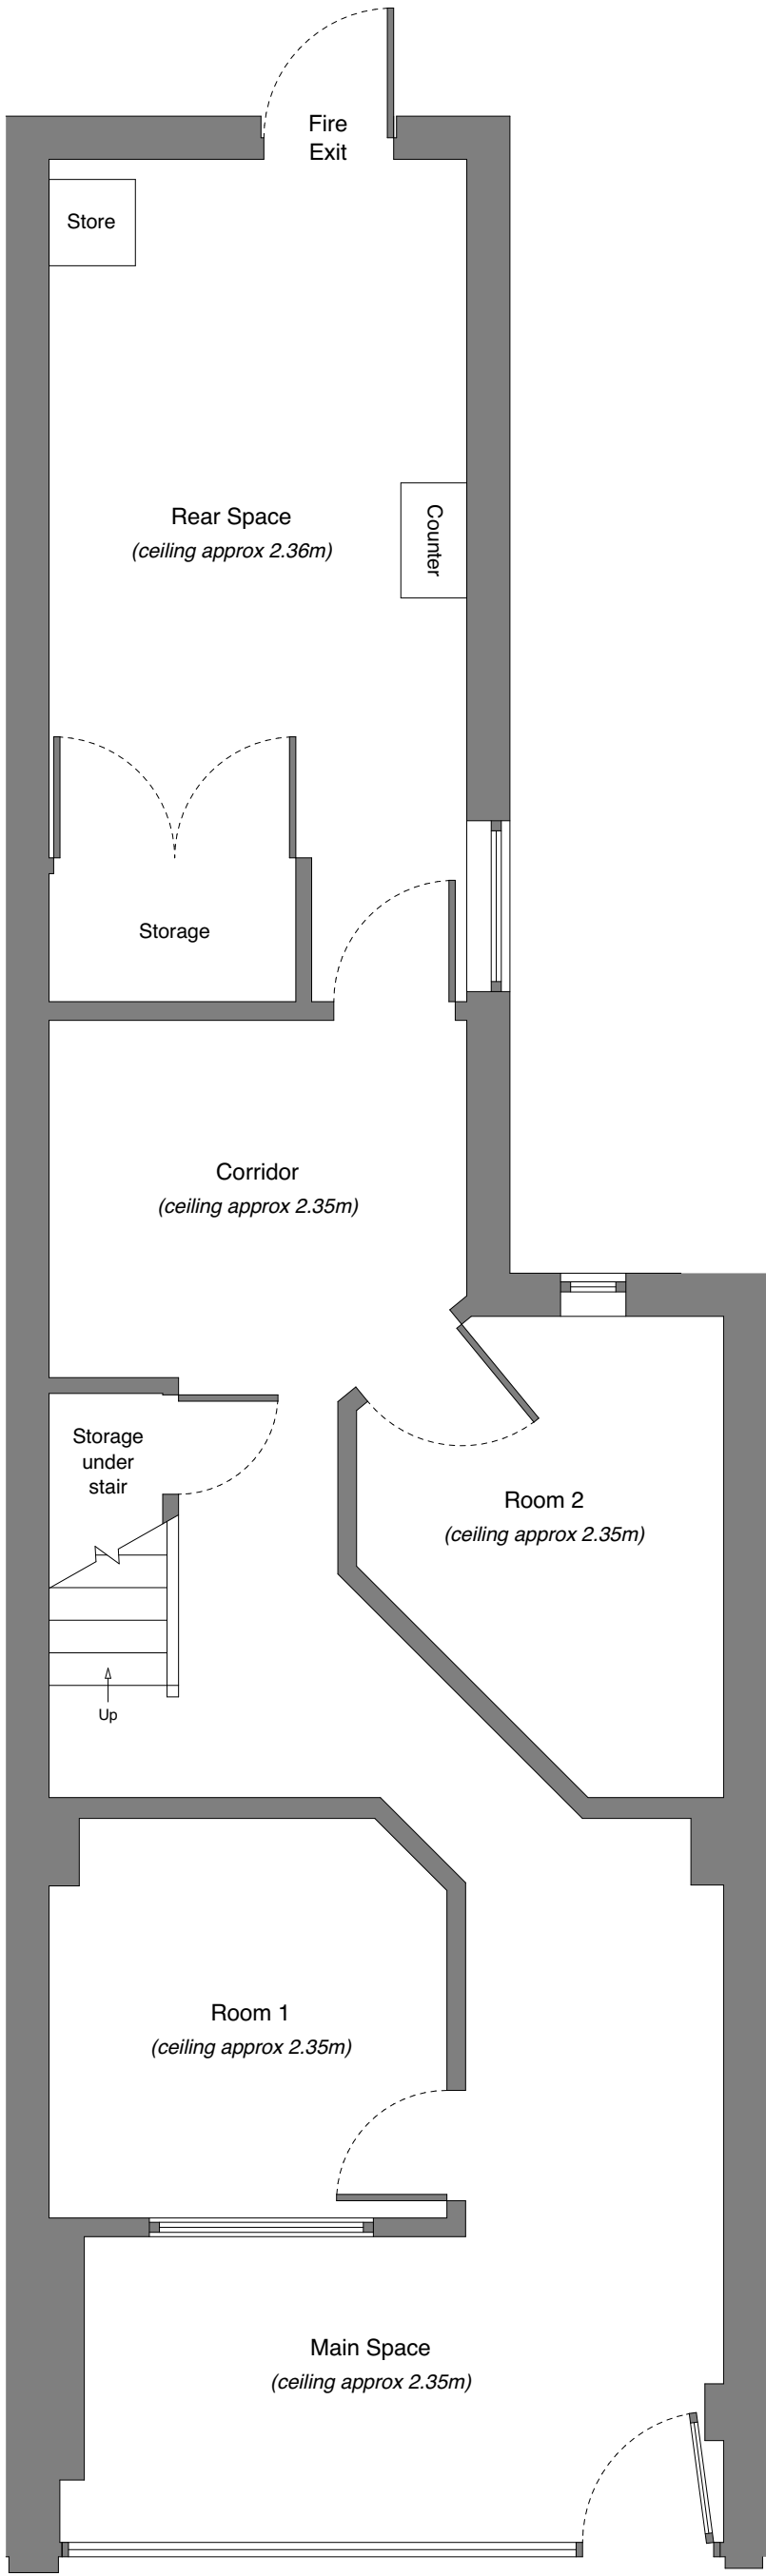

Existing Use
Vacant Class E
(Previously Co-operative Funeral Care
funeral directors)

Existing Ground Floor Plan - Scale 1:50

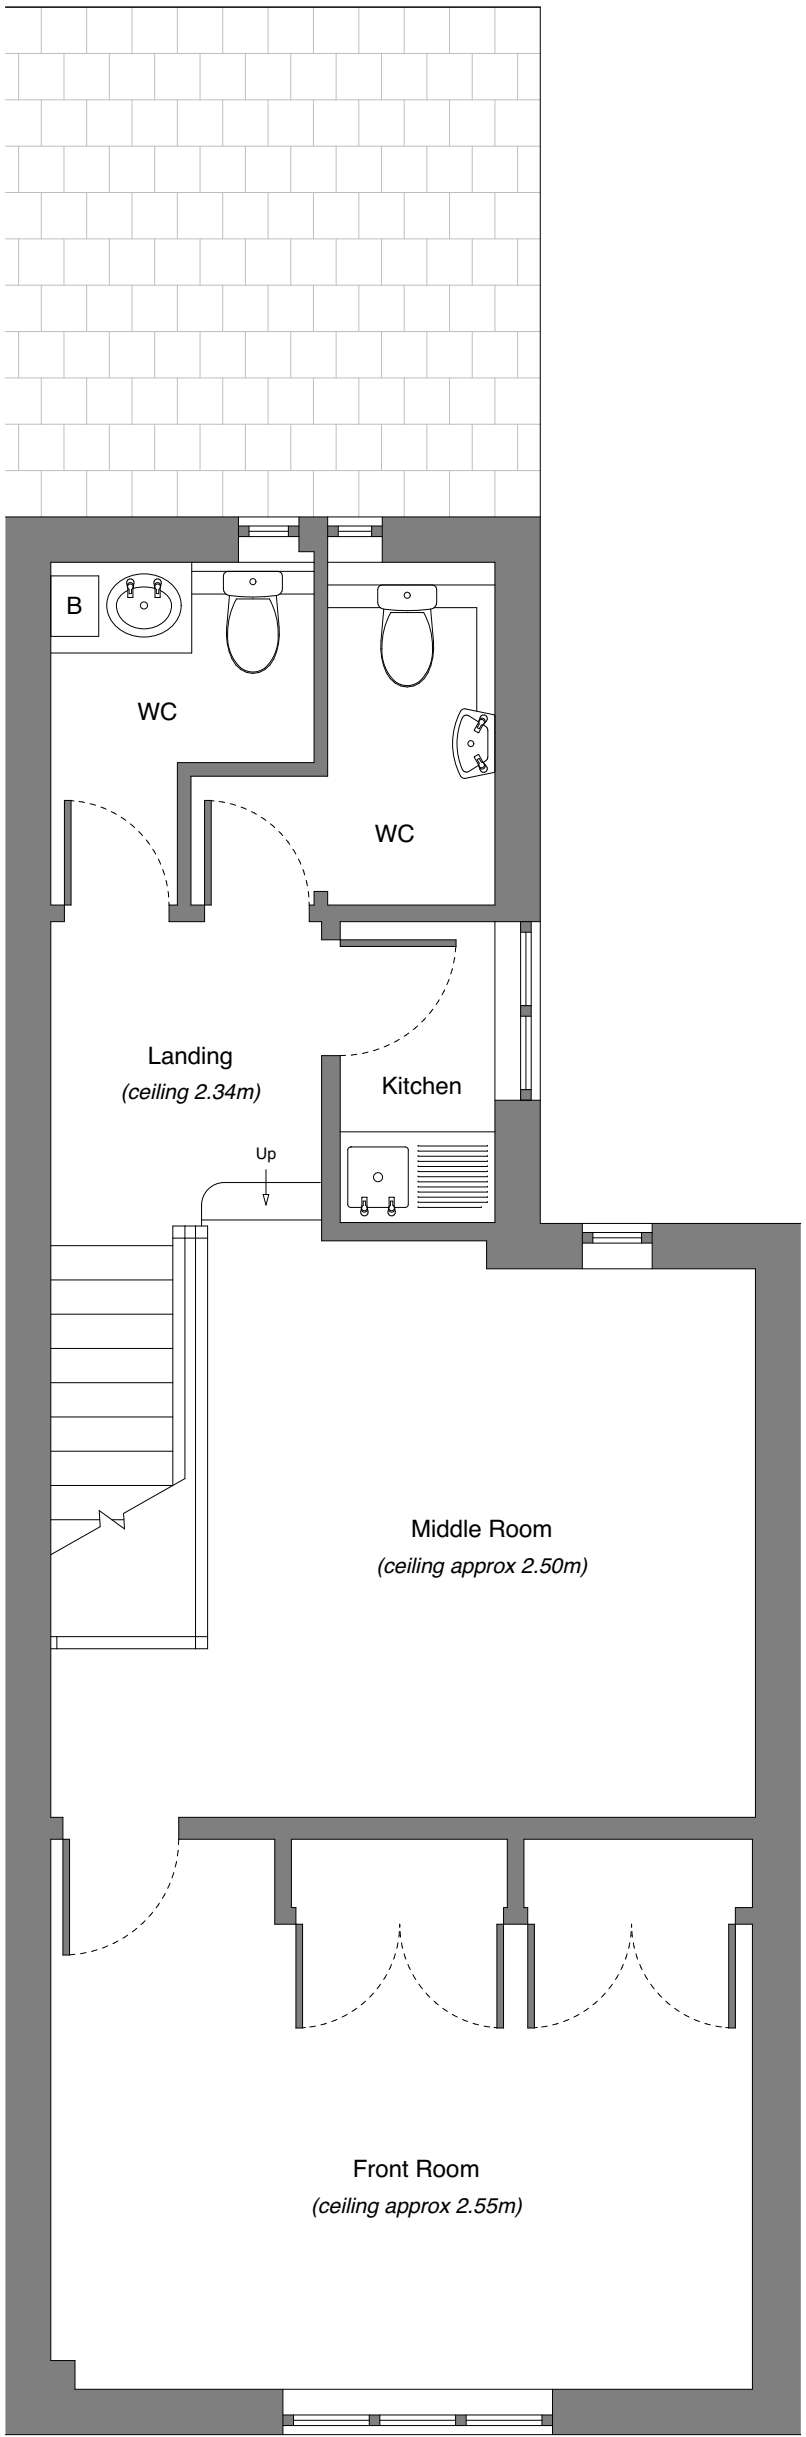

Existing First Floor Plan - Scale 1:50

Leith Kerr Architect ARB RIBA leith@leithkerr.com 19 Blunden Court, Farm Lane, London SW6 1PA 07930 315696	Site & Client	10 High Street, Eastleigh SO50 5LA
	Drawing Title	Existing Plans and Elevation
	Drawing No.	02 rev A
	Scale & Date	1:50 @ A2 (28.03.24)

