



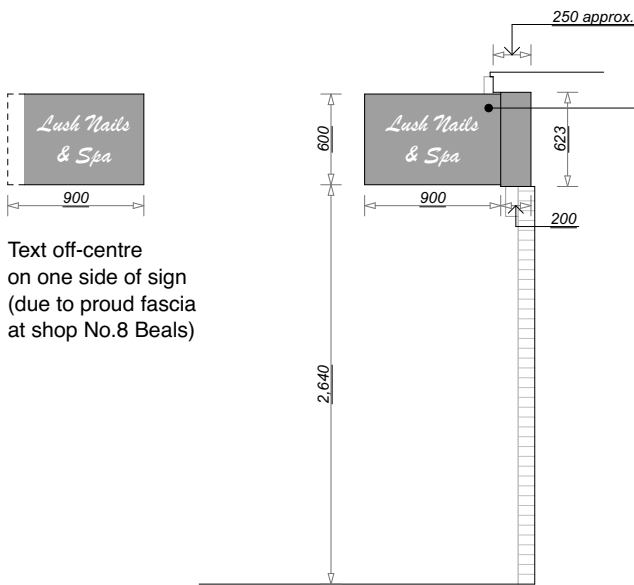

Proposed Side Elevation - Scale 1:50




Proposed Front Elevation (behind columns & canopy) - Scale 1:50

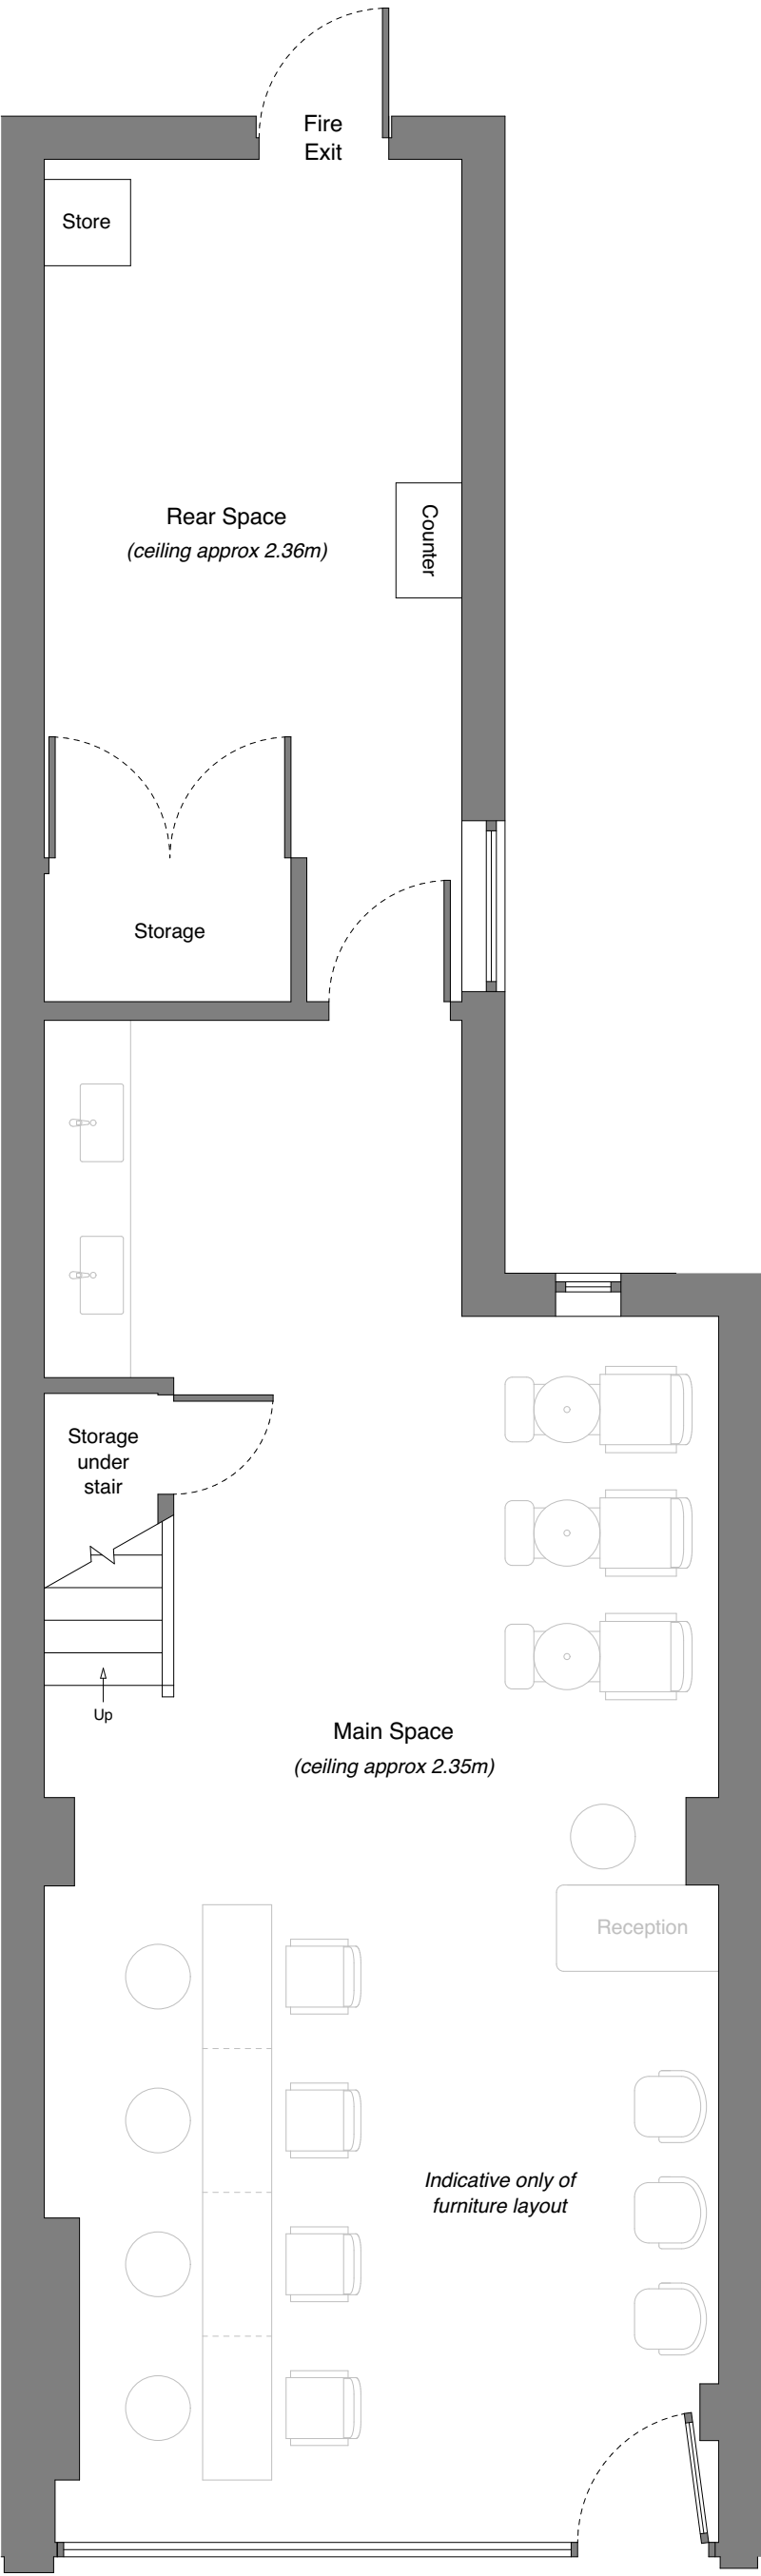

Proposed Use
Nail Bar Class E

Proposed Ground Floor Plan - Scale 1:50

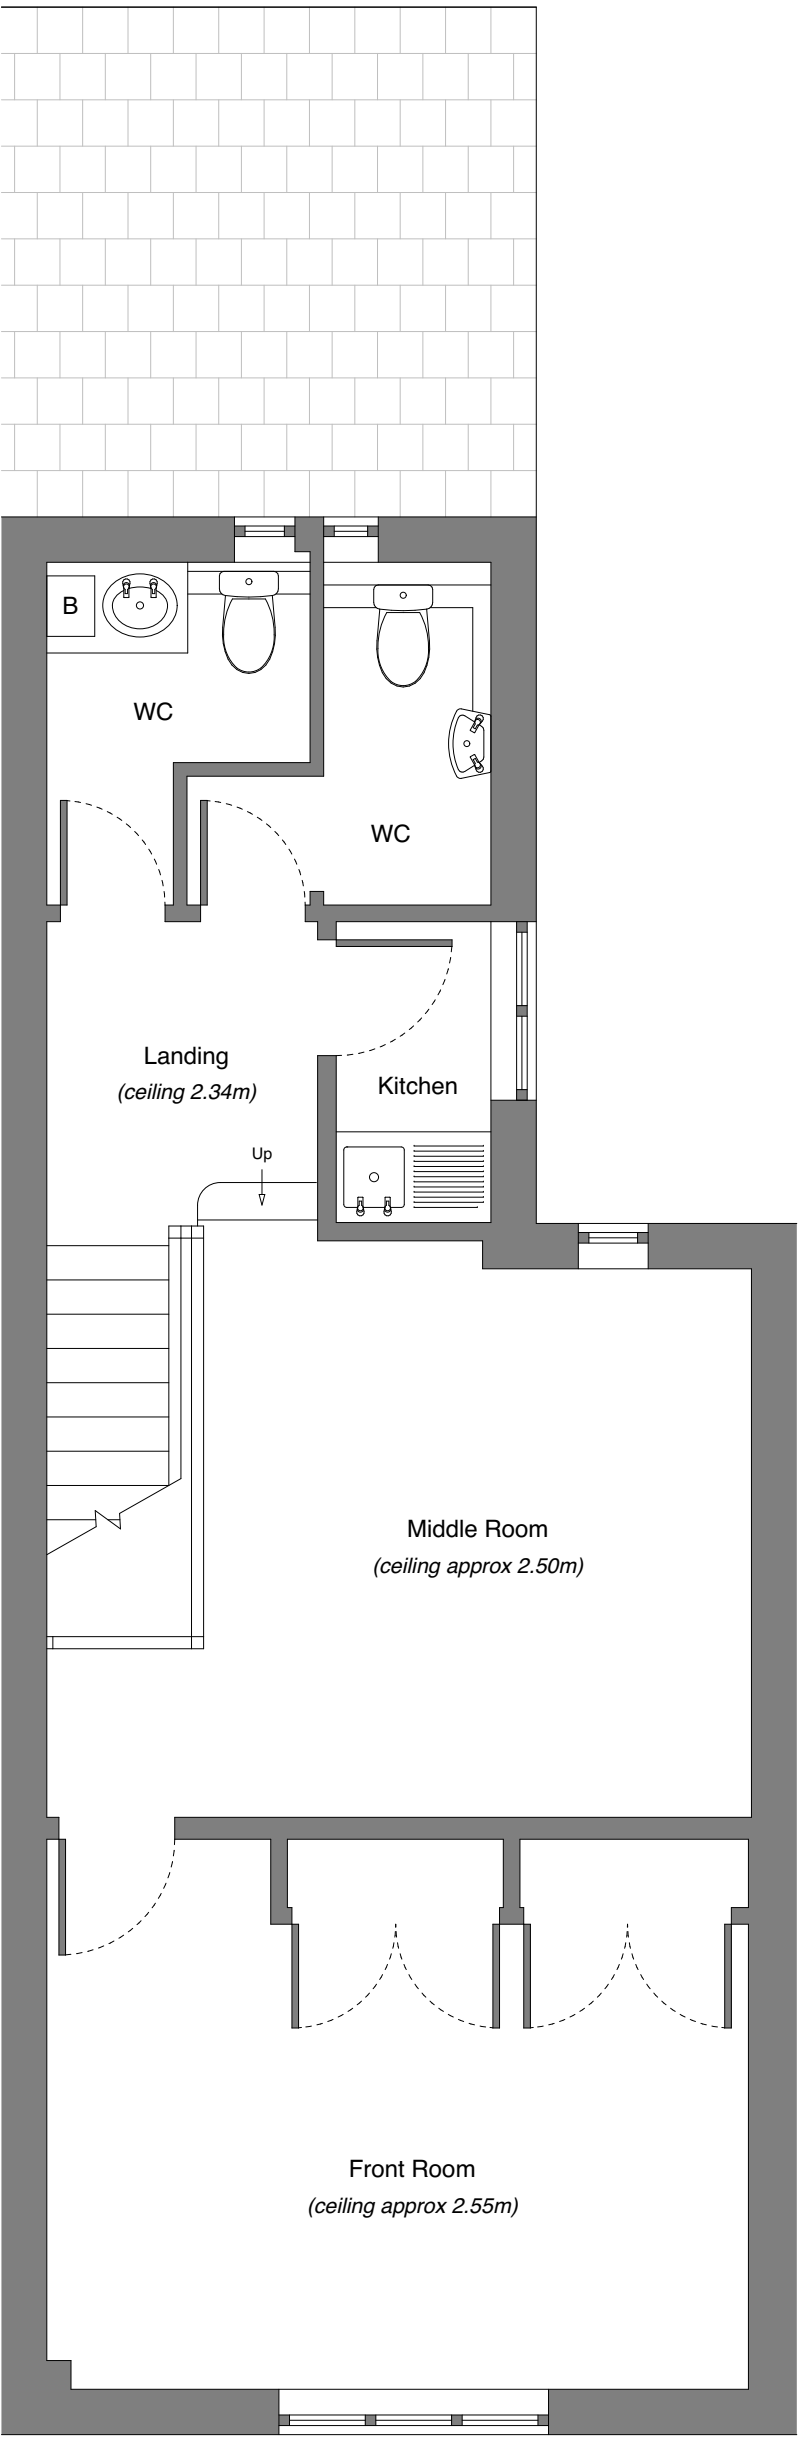

Proposed First Floor Plan - Scale 1:50

FOR PLANNING PURPOSES ONLY

Leith Kerr Architect ARB RIBA leith@leithkerr.com 19 Blunden Court, Farm Lane, London SW6 1PA 07930 315696	Site & Client	10 High Street, Eastleigh SO50 5LA
	Drawing Title	Proposed Plans and Elevation
	Drawing No.	03 rev B
	Scale & Date	1:50 @ A2 (28.03.24)

