
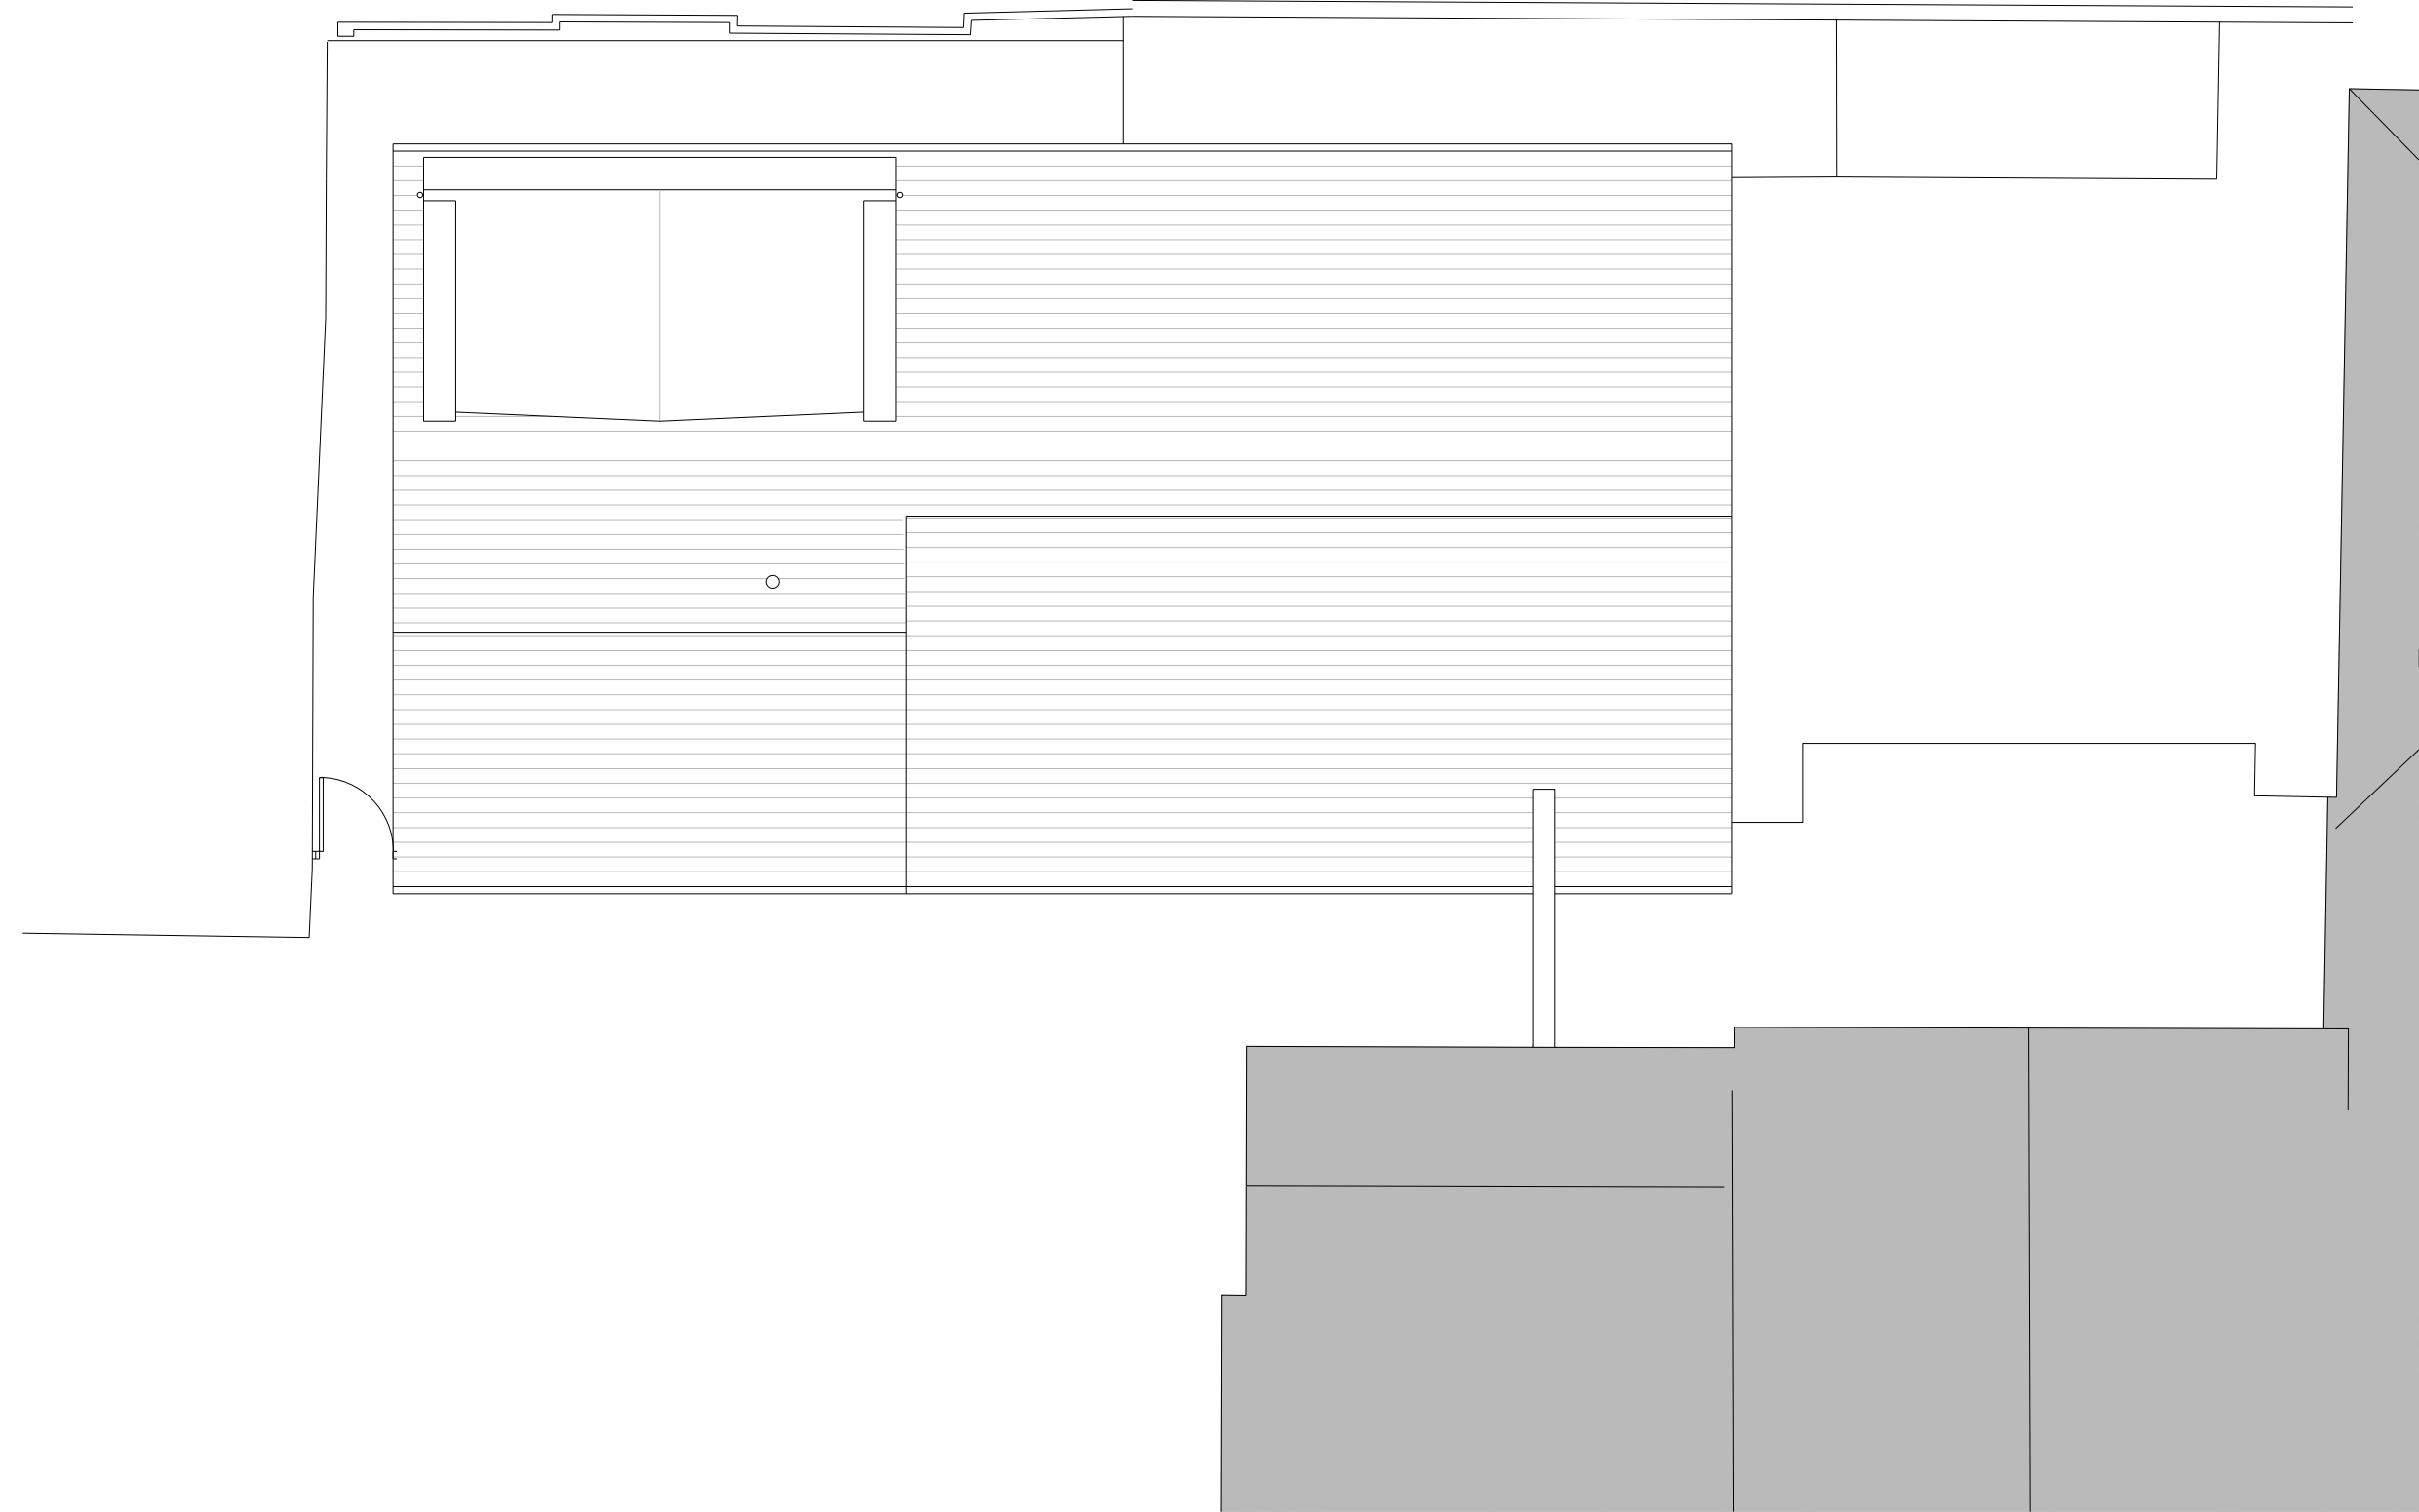
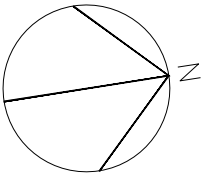


Responsibility is not accepted for errors made by others in scaling from this drawing.
All construction information should be taken from figured dimensions only.

 

S2	PL01	28.03.24	Issued for Planning
S2	PO.1	22.03.24	Initial issue to Client
STATUS	REV	DATE	DESCRIPTION

CLIENT	REVISED BY
Catholic Parish of St Swithun Wells	MA
CHECKED BY	ACF
ORIGINATOR NO	156388

CONSULTANT
STRIDE TREGLOWN
www.stridetreglown.com © Stride Treglown Limited 2024

PROJECT
Parish Office
Holy Cross Church
53 Leigh Road
Eastleigh
SO50 9DF

DRAWING TITLE
Proposed Site & Roof Plan

SUITABILITY STATUS S2 SUITABLE FOR INFORMATION	SCALE 1:100 @A3
PROJECT ORIGINATOR ZONE LEVEL TYPE ROLE CLASSIFICATION NUMBER 156388-STL-XX-XX-DR-A-XXXX-01001	REVISION PL01