




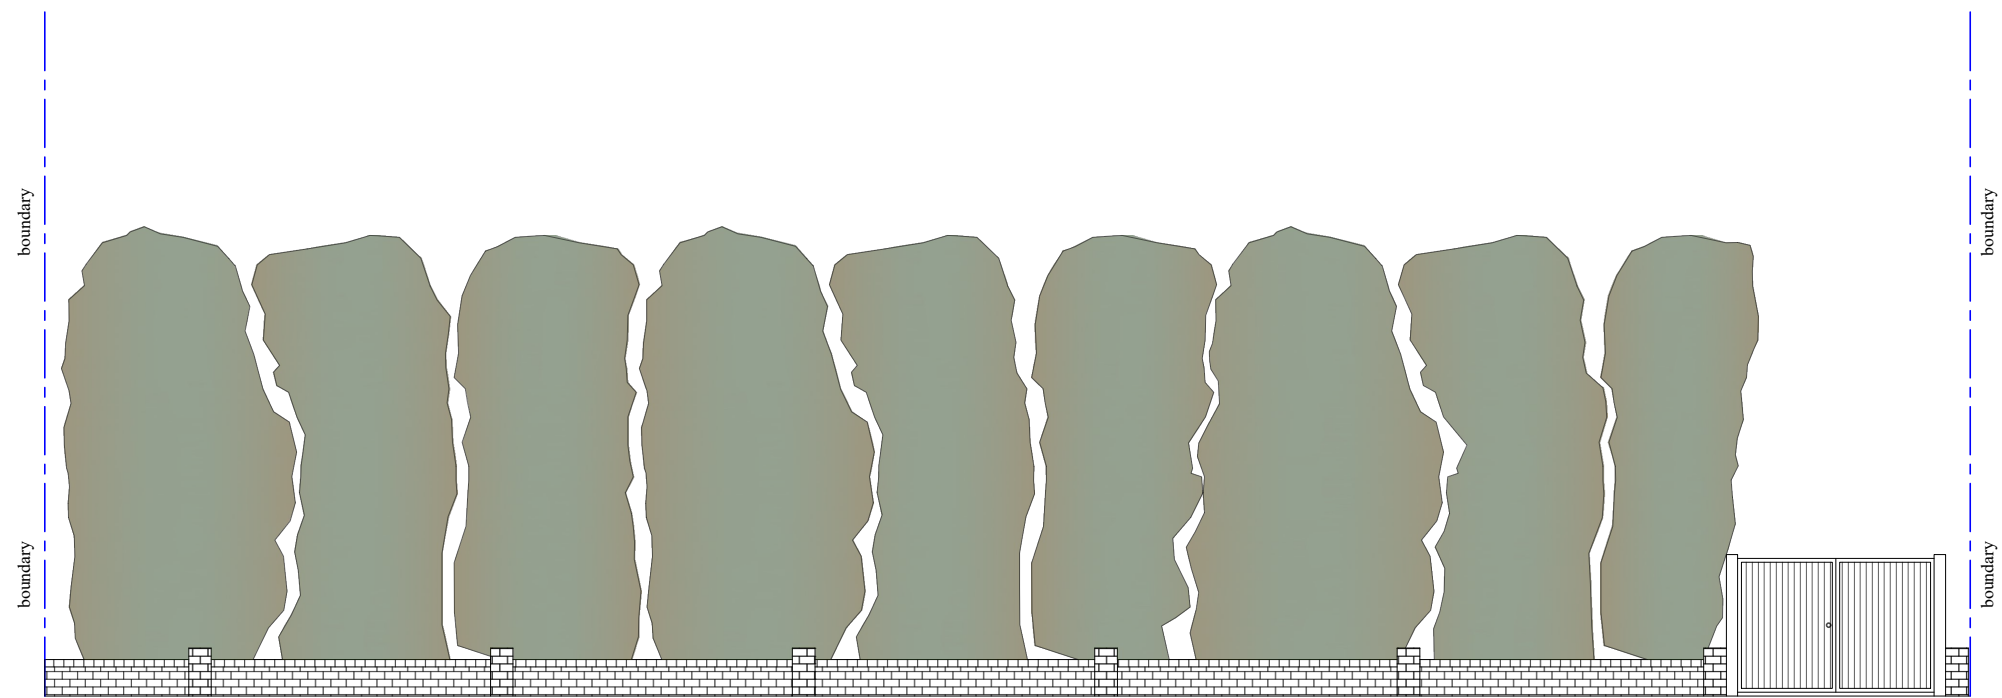

Existing South Elevation
1:100 @A3

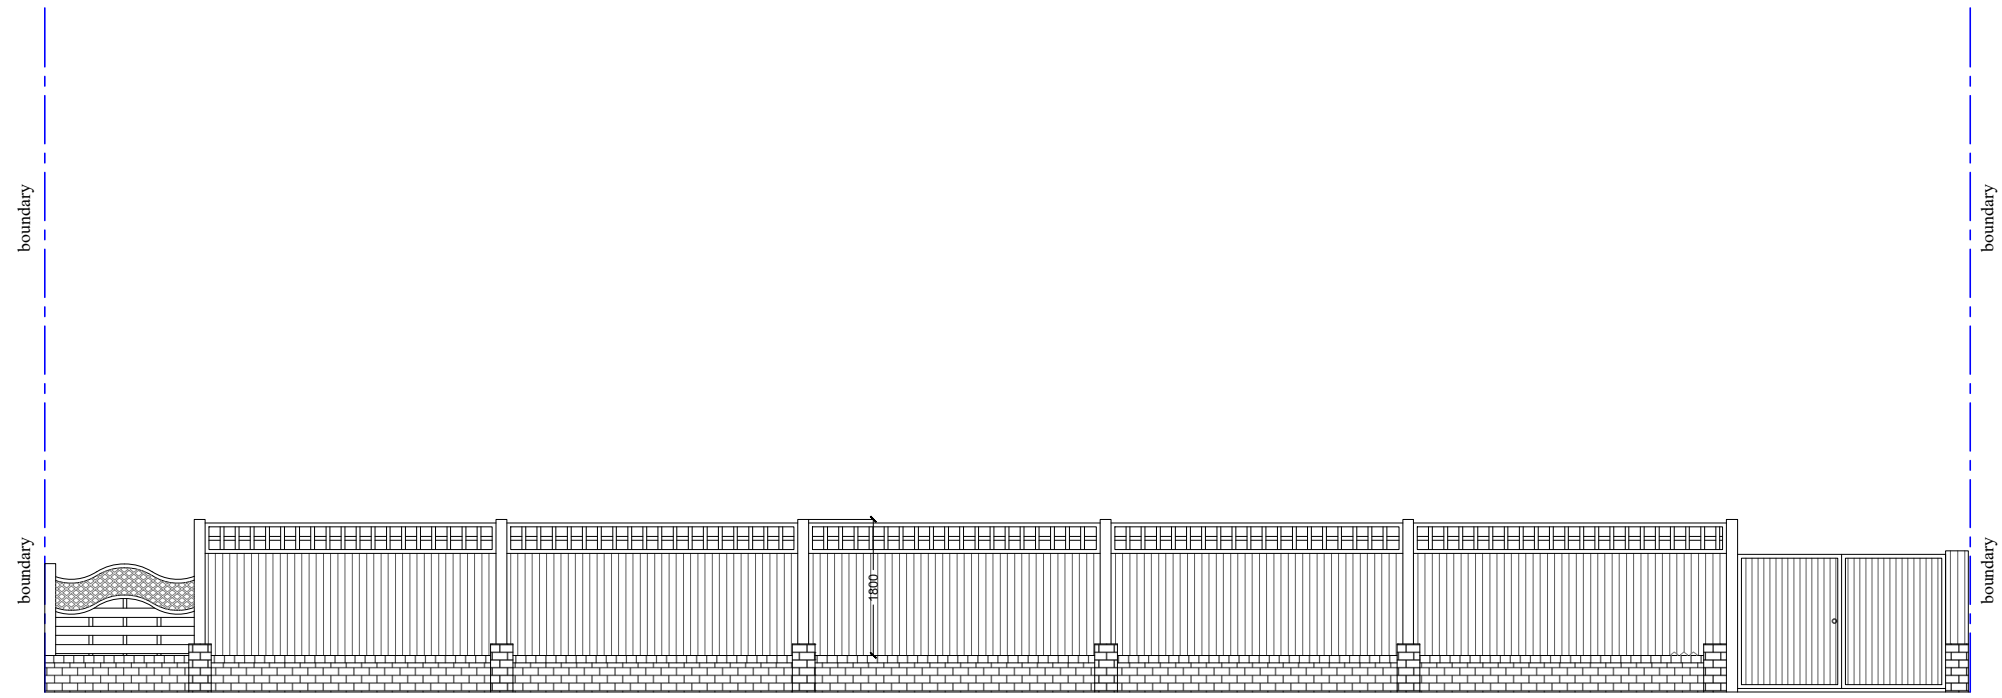

Proposed South Elevation
1:100 @A3

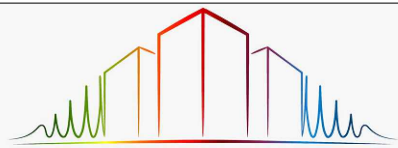

NA PLANNING LTD

19 St James Park road, Shirley,
Southampton, SO16 6HL
TEL: 077 4569 6432
E-MAIL: info@naplanning.co.uk
WEB: www.naplanning.co.uk

Project
7 FALKLAND ROAD, SO53 3FY

Drawing
Fence Drawing

Title
Existing & Proposed South Elevations

Drawing Status:

Scale 1:100 @ A3	Drawn N.ALI	Date 21.03.2024
Project No 441	Page 03	Revision P1