


-  EXISTING WALLS
-  NEW CAVITY WALLS
-  NEW STUD WALLS
-  NEW DORMER WALLS

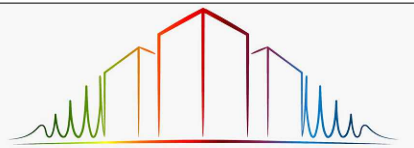

19 St James Park road, Shirley,
Southampton, SO16 6HL
TEL: 077 4569 6432
E-MAIL: info@naplanning.co.uk
WEB: www.naplanning.co.uk


Project
7 FALKLAND ROAD, SO53 3FY

Drawing
Fence Drawing


Title
Existing & Proposed Roof Plan

Drawing Status:

Scale 1:100 @ A3	Drawn N.ALI	Date 21.03.2024
Project No 441	Page 02	Revision P1

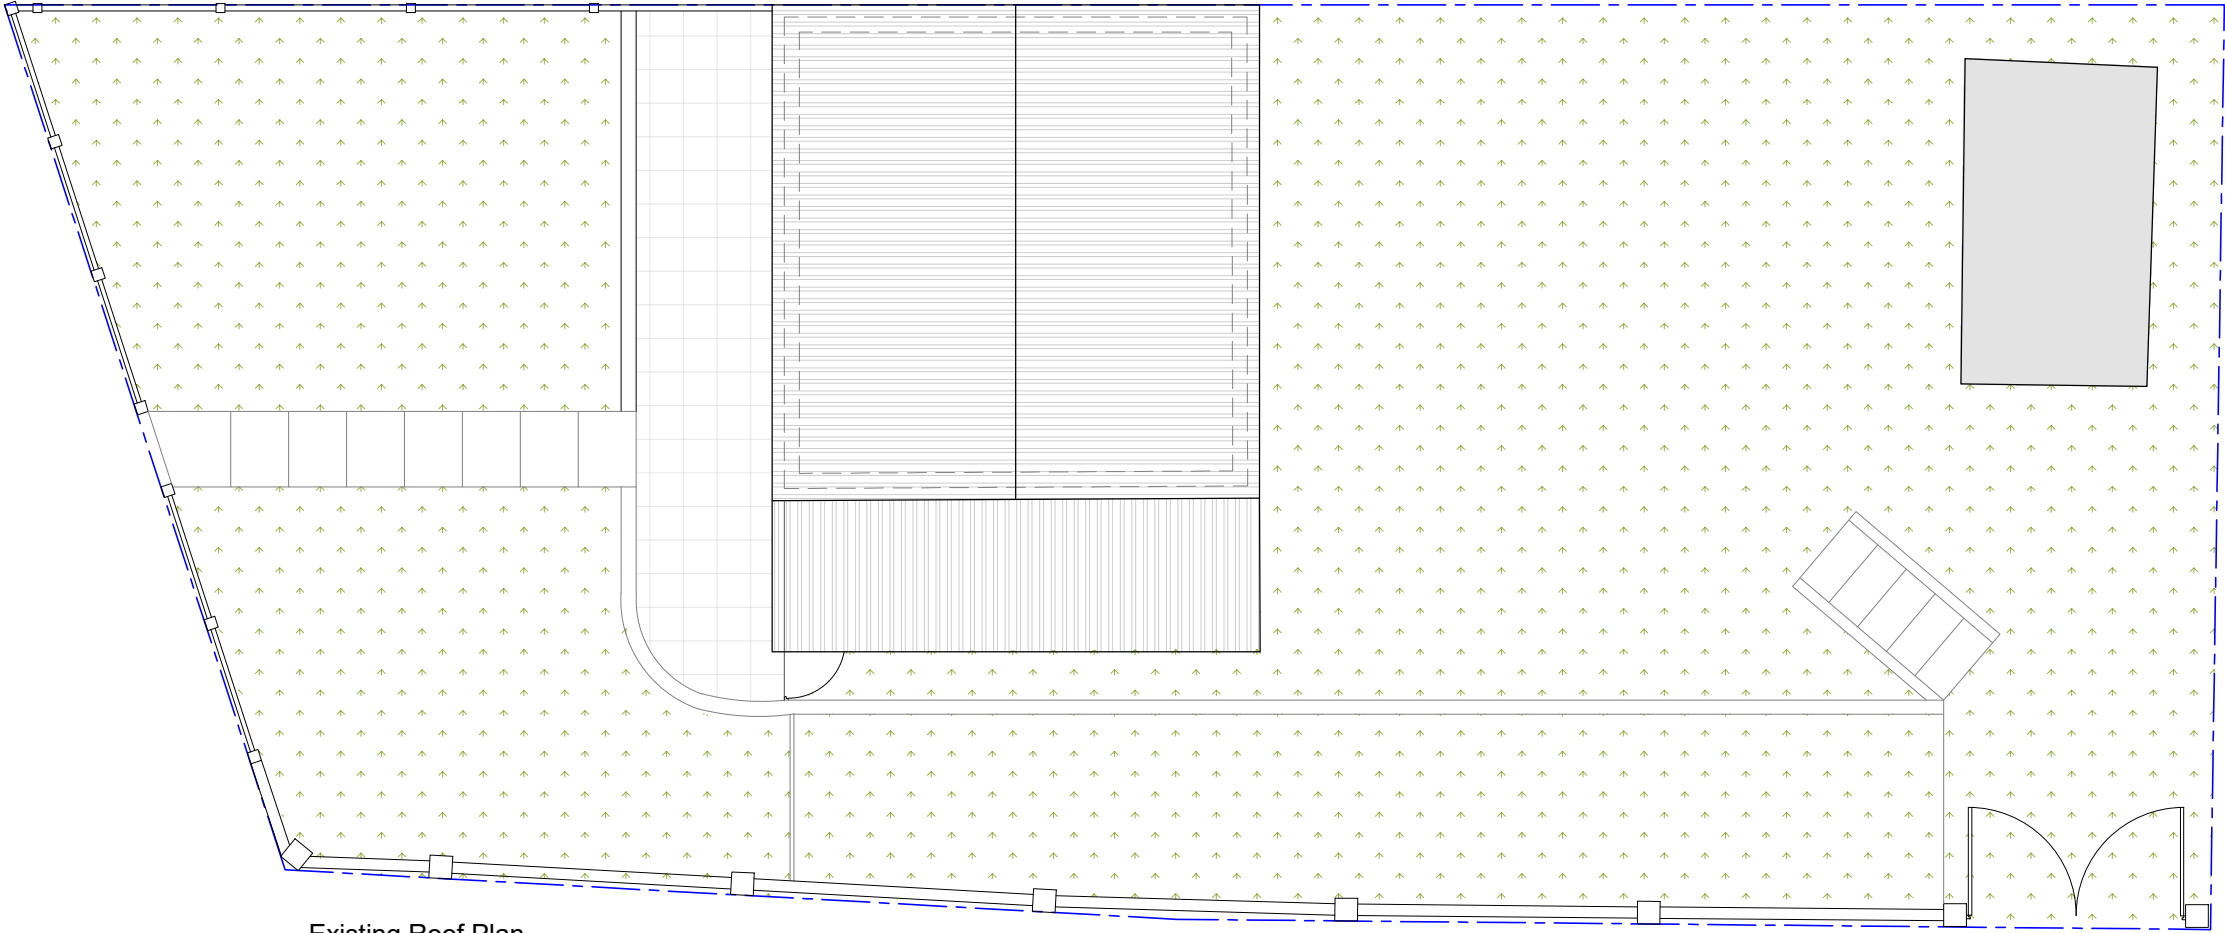

Existing Roof Plan
1:100 @A3

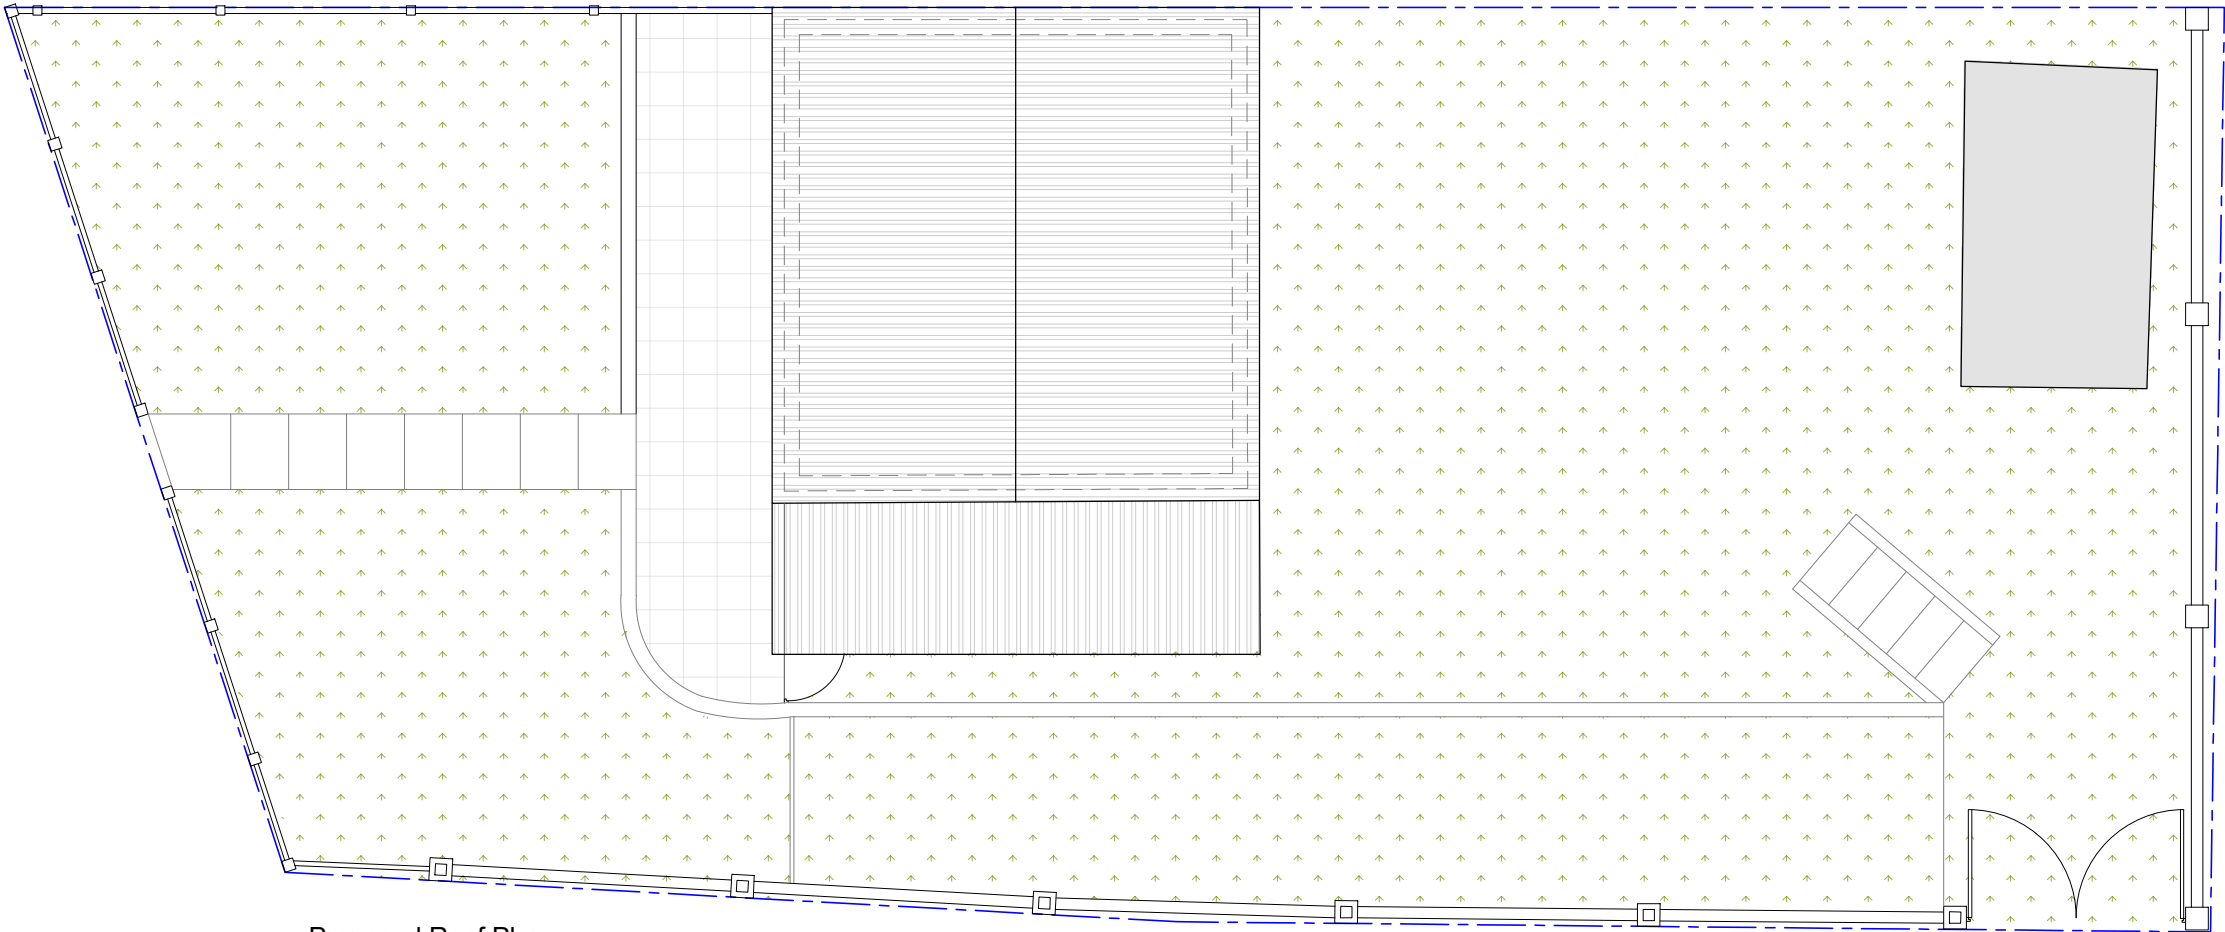

Proposed Roof Plan
1:100 @A3