


Drawing For Construction Purposes Only

Note: This drawing is to be read in conjunction with our Building Notes. The Building Notes are written in a separate A4 document.

All dimensions and details on the drawing should be checked and verified on site by the contractor before fabrication and erection. DO NOT scale from this drawing, use figured dimensions only. Any discrepancies should be highlighted without delay.


Note: This drawing has been produced by the use of a topographical survey carried out by others. All information therefore derived from the survey drawing is assumed to be accurate and ADP Architects Ltd cannot be held accountable for any discrepancies discovered on site.

IF IN DOUBT ASK FOR CONFIRMATION.

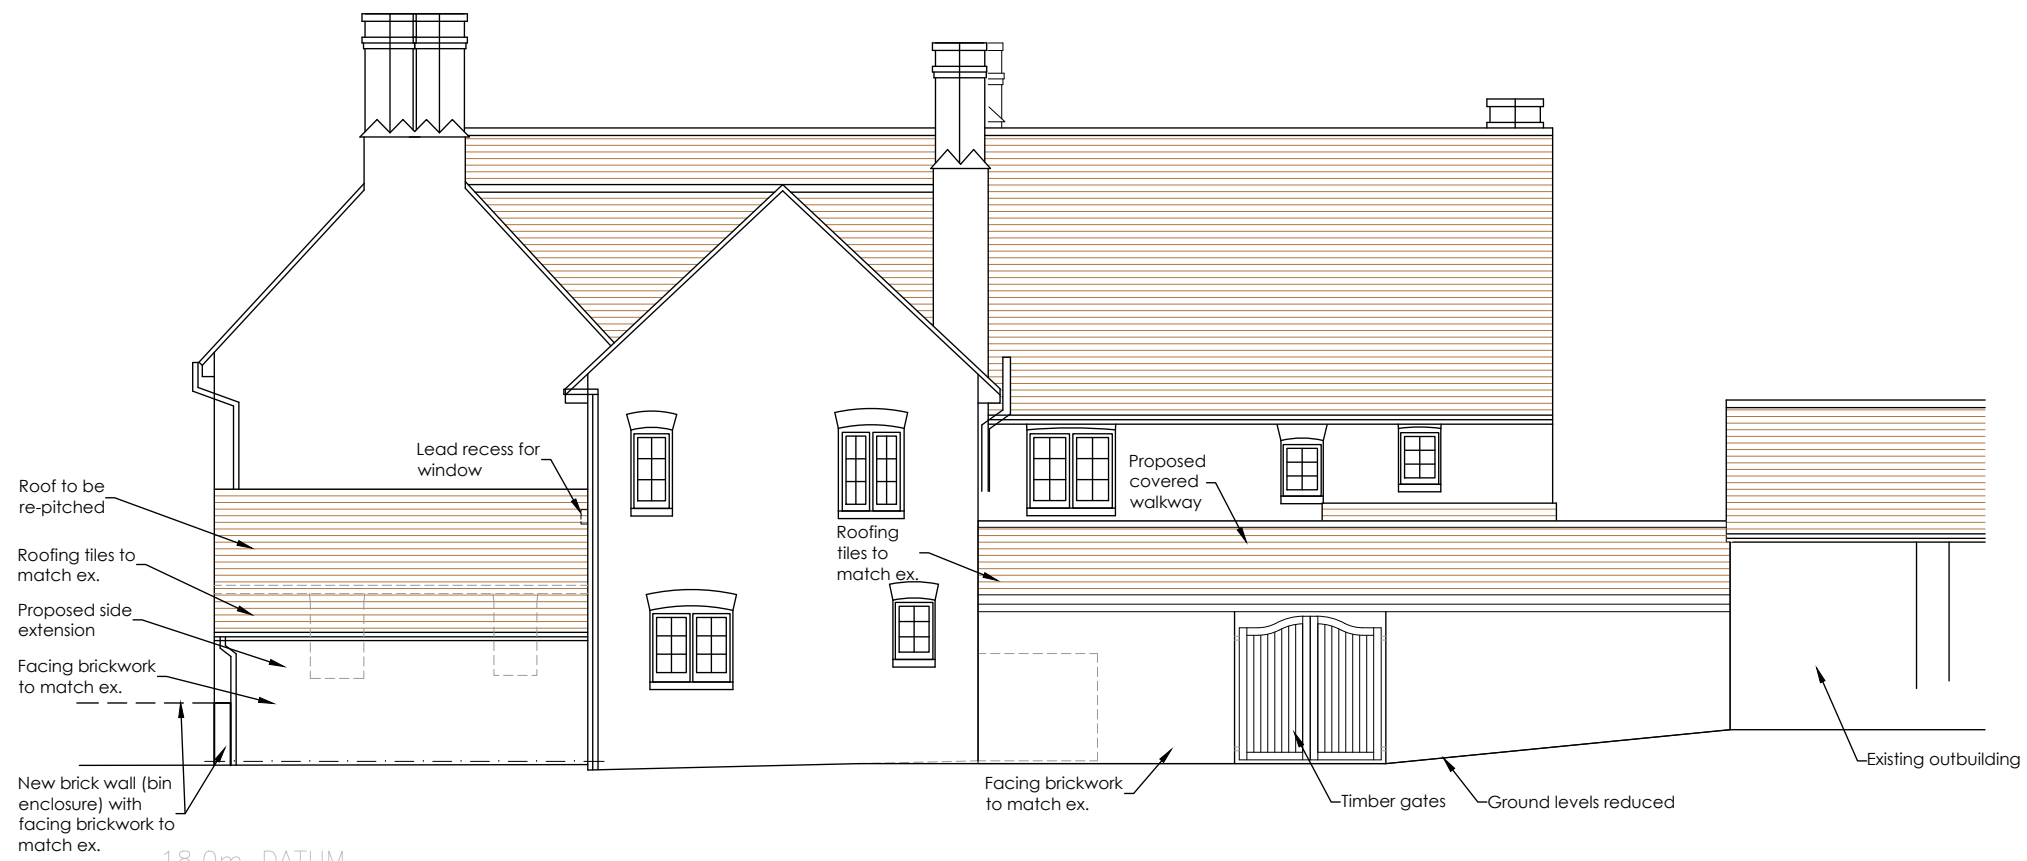


18.0m DATUM

NORTH ELEVATION

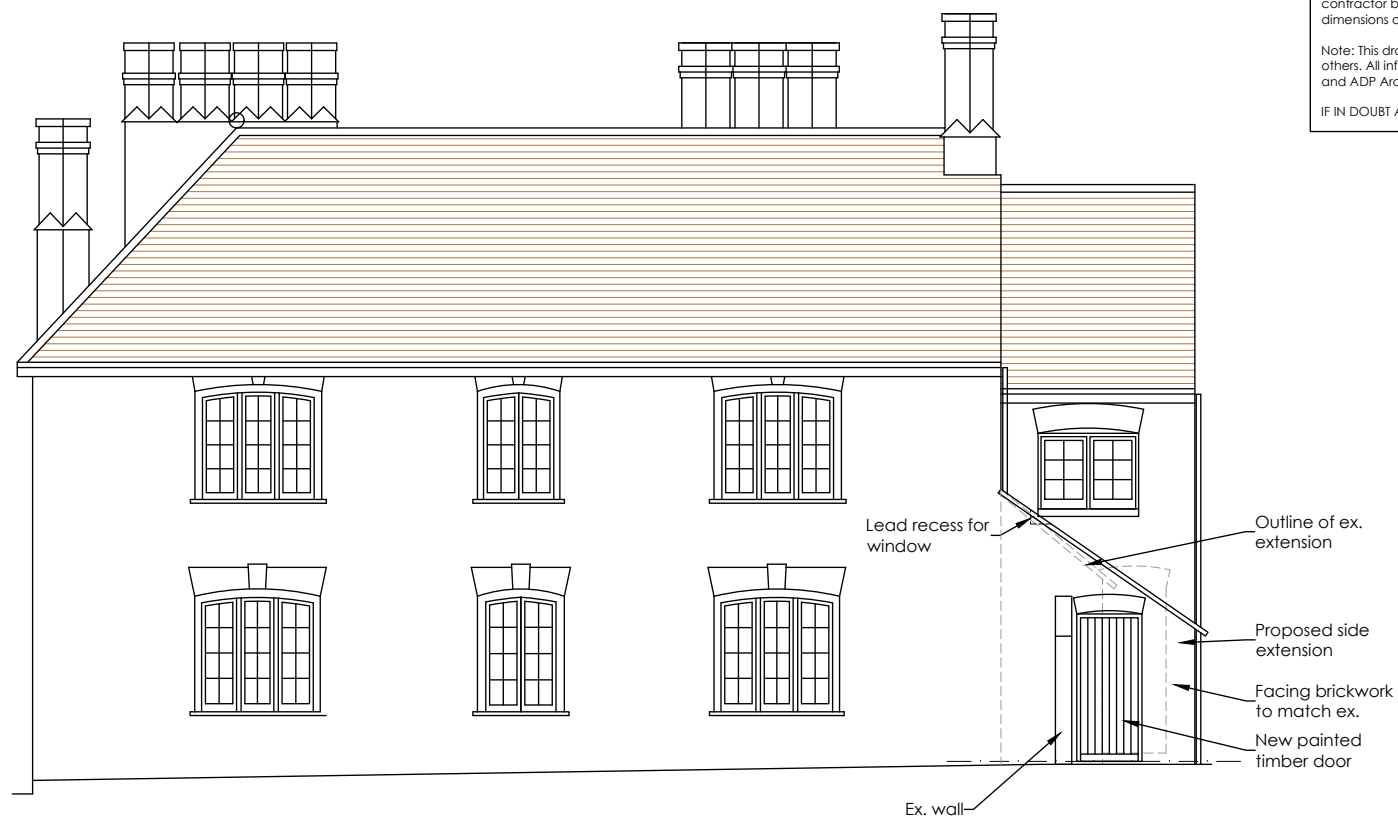

18.0m DATUM

EAST ELEVATION

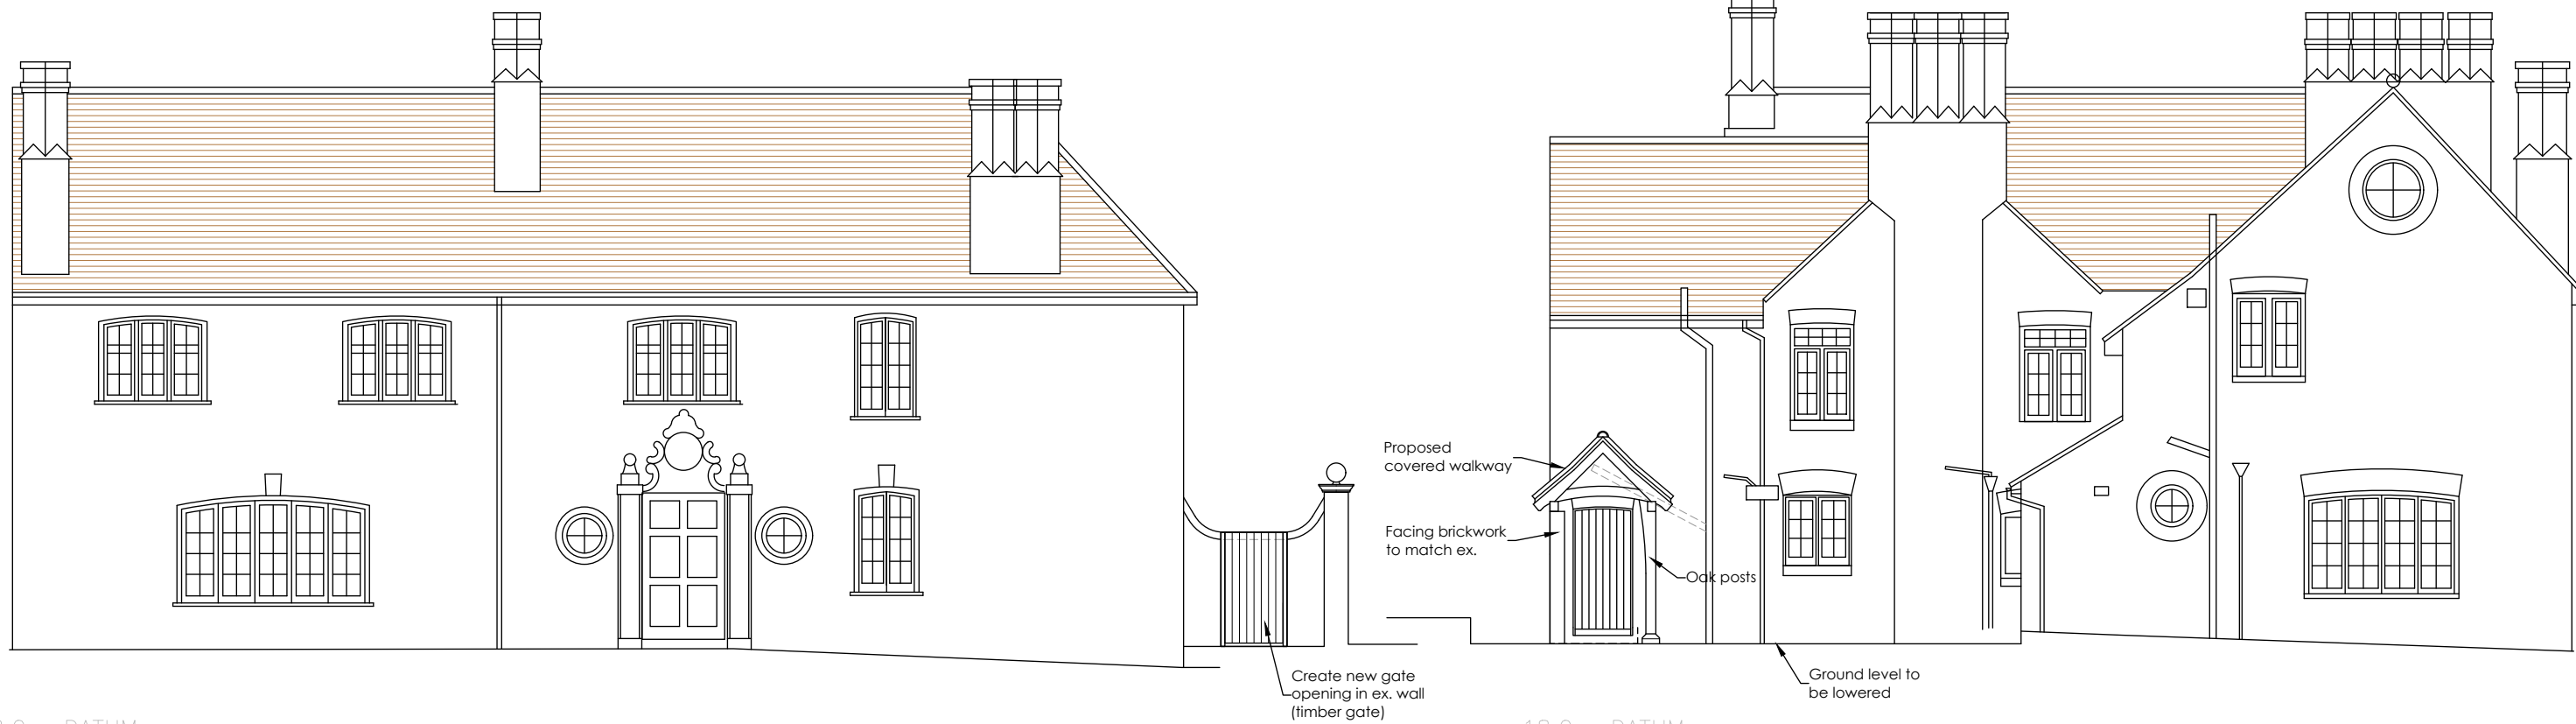


18.0m DATUM

SOUTH ELEVATION 1:100

18.0m DATUM

WEST ELEVATION

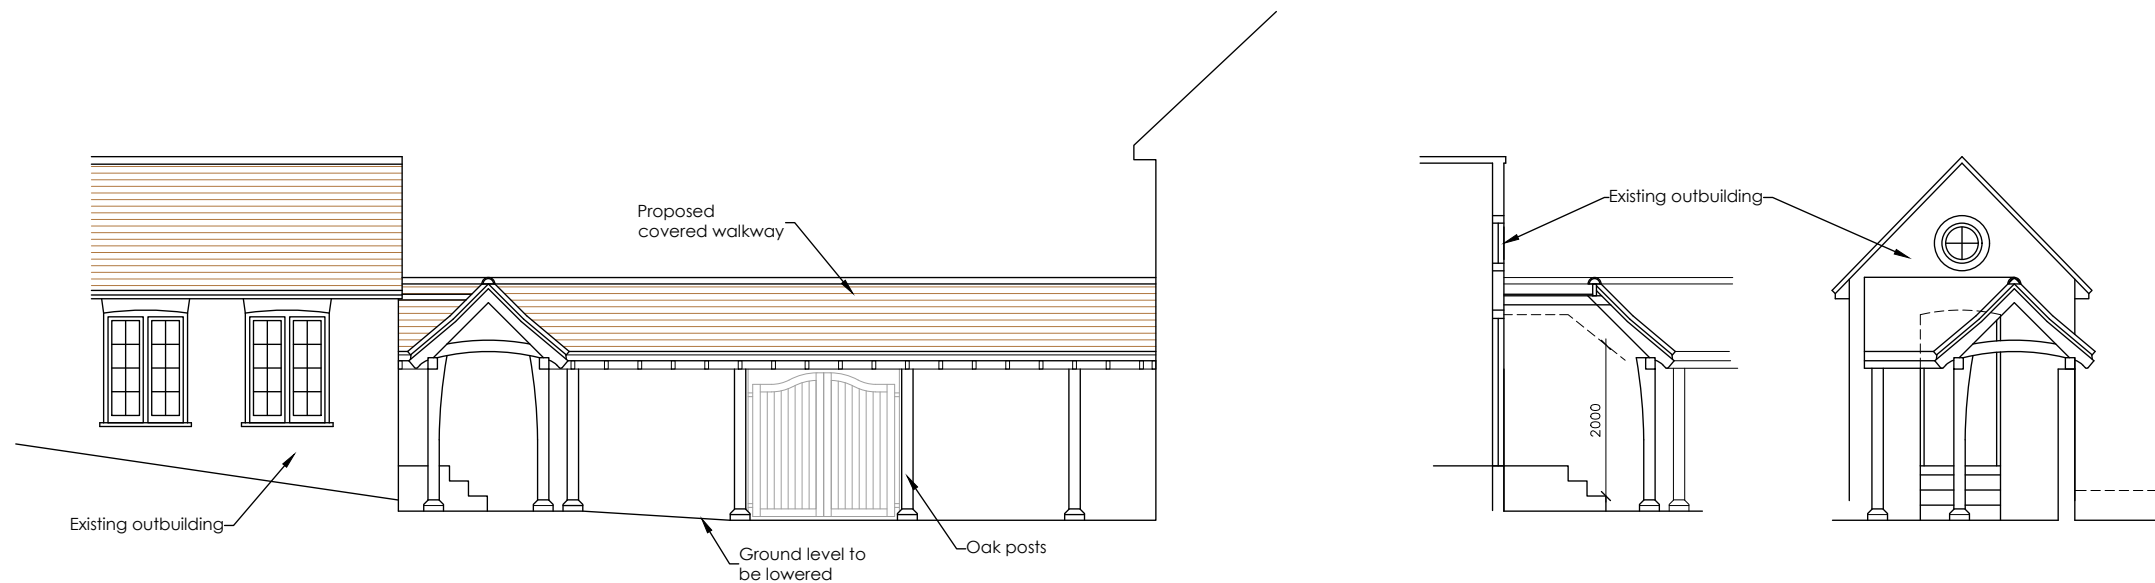

18.0m DATUM

SOUTH COURTYARD ELEVATION

PART SECTIONS

A	4.03.24	Planning issue
rev:	date:	note:


Tel: 0845 365 1475
Email: mail@adp-ltd.co.uk
www.adparchitects.co.uk
Richmond Court, 94 Botley Road, Park Gate, Southampton, SO31 1BA

project name/address:

Alterations & Additions
Greywell
High Street
Bursledon
SO31 8DL

client:

Mr & Mrs Wiegman

drawing title:

Elevations

job number: drawing number: revision:

2001 03 A

drawing scale/size: date: drawn:

1:100 (A2) Oct 23