



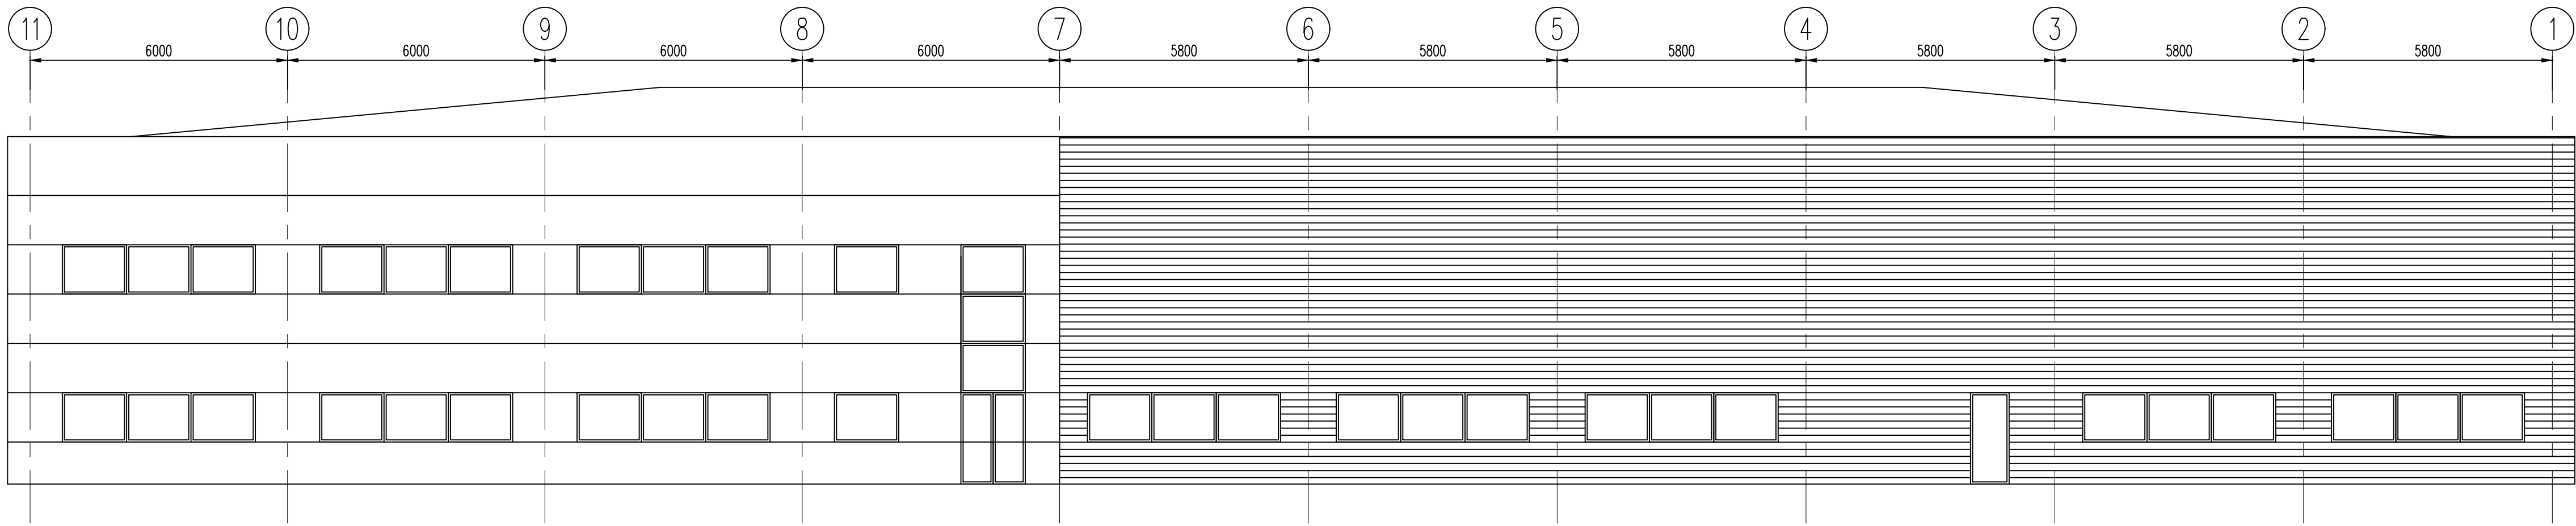

PROPOSED SOUTH ELEVATION  
SCALE 1:100

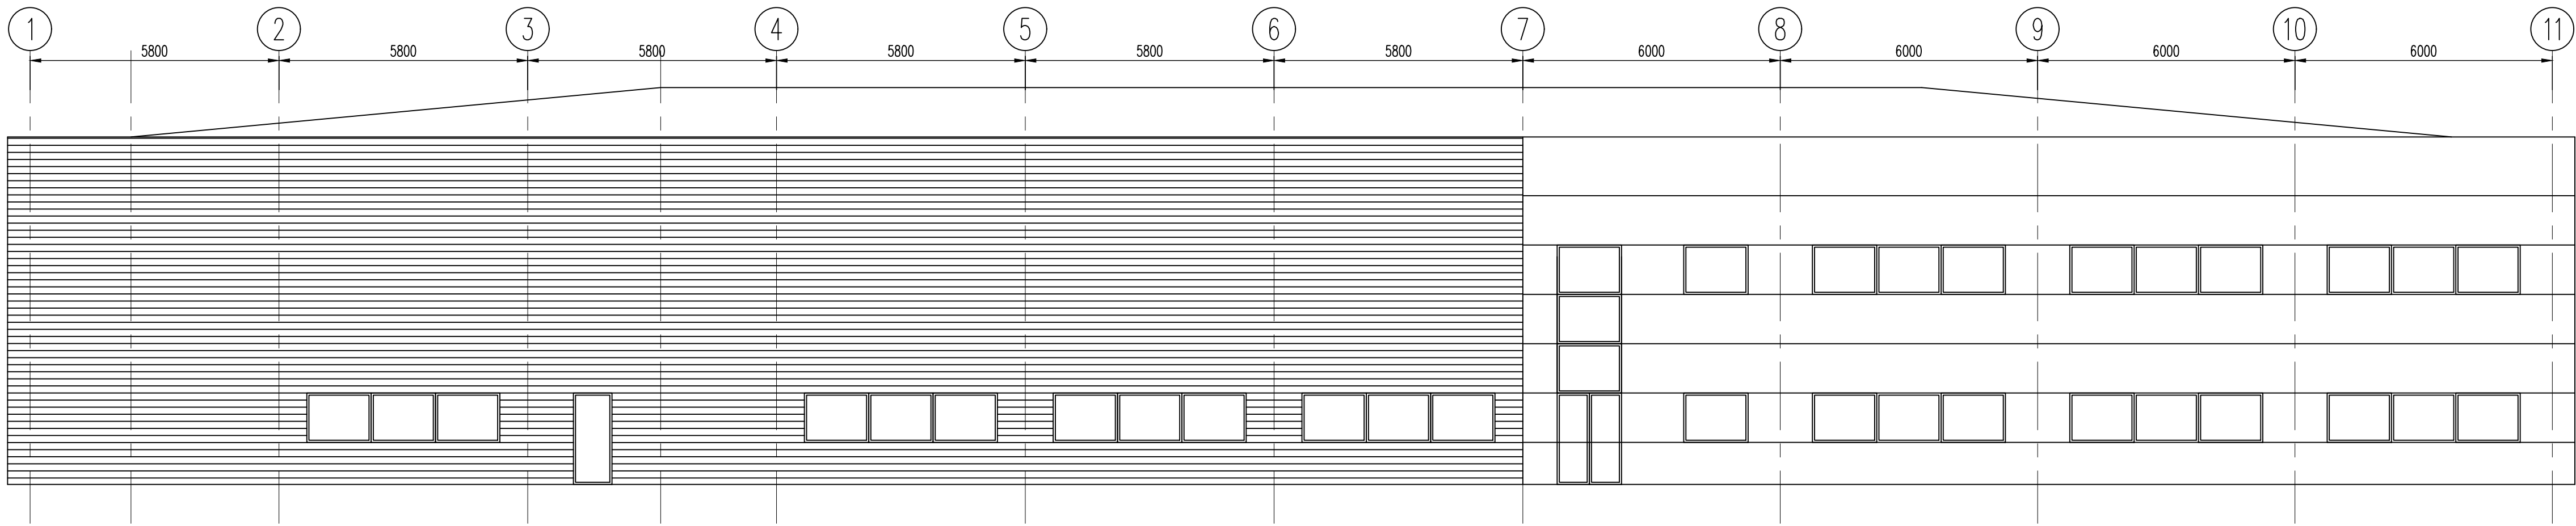

PROPOSED NORTH ELEVATION  
SCALE 1:100

## NOTES

This document has been prepared for the titled project or named part thereof and should not be relied upon or used for any other project without an independent check being carried out as to its suitability and prior to written authority of Rathborne & Roche being obtained. Rathborne & Roche accepts no responsibility or liability for the consequence of this document being used for a purpose other than the purposes for which it was commissioned. Any person using or relying on the document for such other purposes agrees, and will by such use or reliance be taken to confirm his agreement to indemnify Rathborne & Roche for all loss or damage resulting there from. Rathborne & Roche accepts no responsibility or liability for this document to any party other than the person by whom it was commissioned.

|     |          |                    |     |     |     |
|-----|----------|--------------------|-----|-----|-----|
| 00  | 19.03.24 | Issued for Comment | RO  | PHR | PHR |
| Ver | Date     | Revision           | Dim | Chk | App |

Client

  
**RATHBORNE & ROCHE**  
CONSULTING CIVIL & STRUCTURAL ENGINEERS  
5 East Park, Crawley, West Sussex RH10 6AN  
Telephone 01737 773321  
e-mail rathbornes@rathbornes.co.uk

Project Name  
Hampshire & Isle of Wight Air Ambulance

Title  
Proposed Elevations  
Sheet 2 OF 2

|                    |                           |                        |                        |
|--------------------|---------------------------|------------------------|------------------------|
| Checked By<br>PHR  | Checked Date<br>19.03.24  | Drawn By<br>RO         | Drawn Date<br>19.03.24 |
| Approved By<br>PHR | Approval Date<br>19.03.24 | Scale<br>As Noted @ A1 | Status<br>IFC          |

Drawing No.  
RR24-008-00-SE-247-000012

Version  
00

A1 Plot Scale 1"=