


LINEAR SCALE 1:50
A2@ 1:50

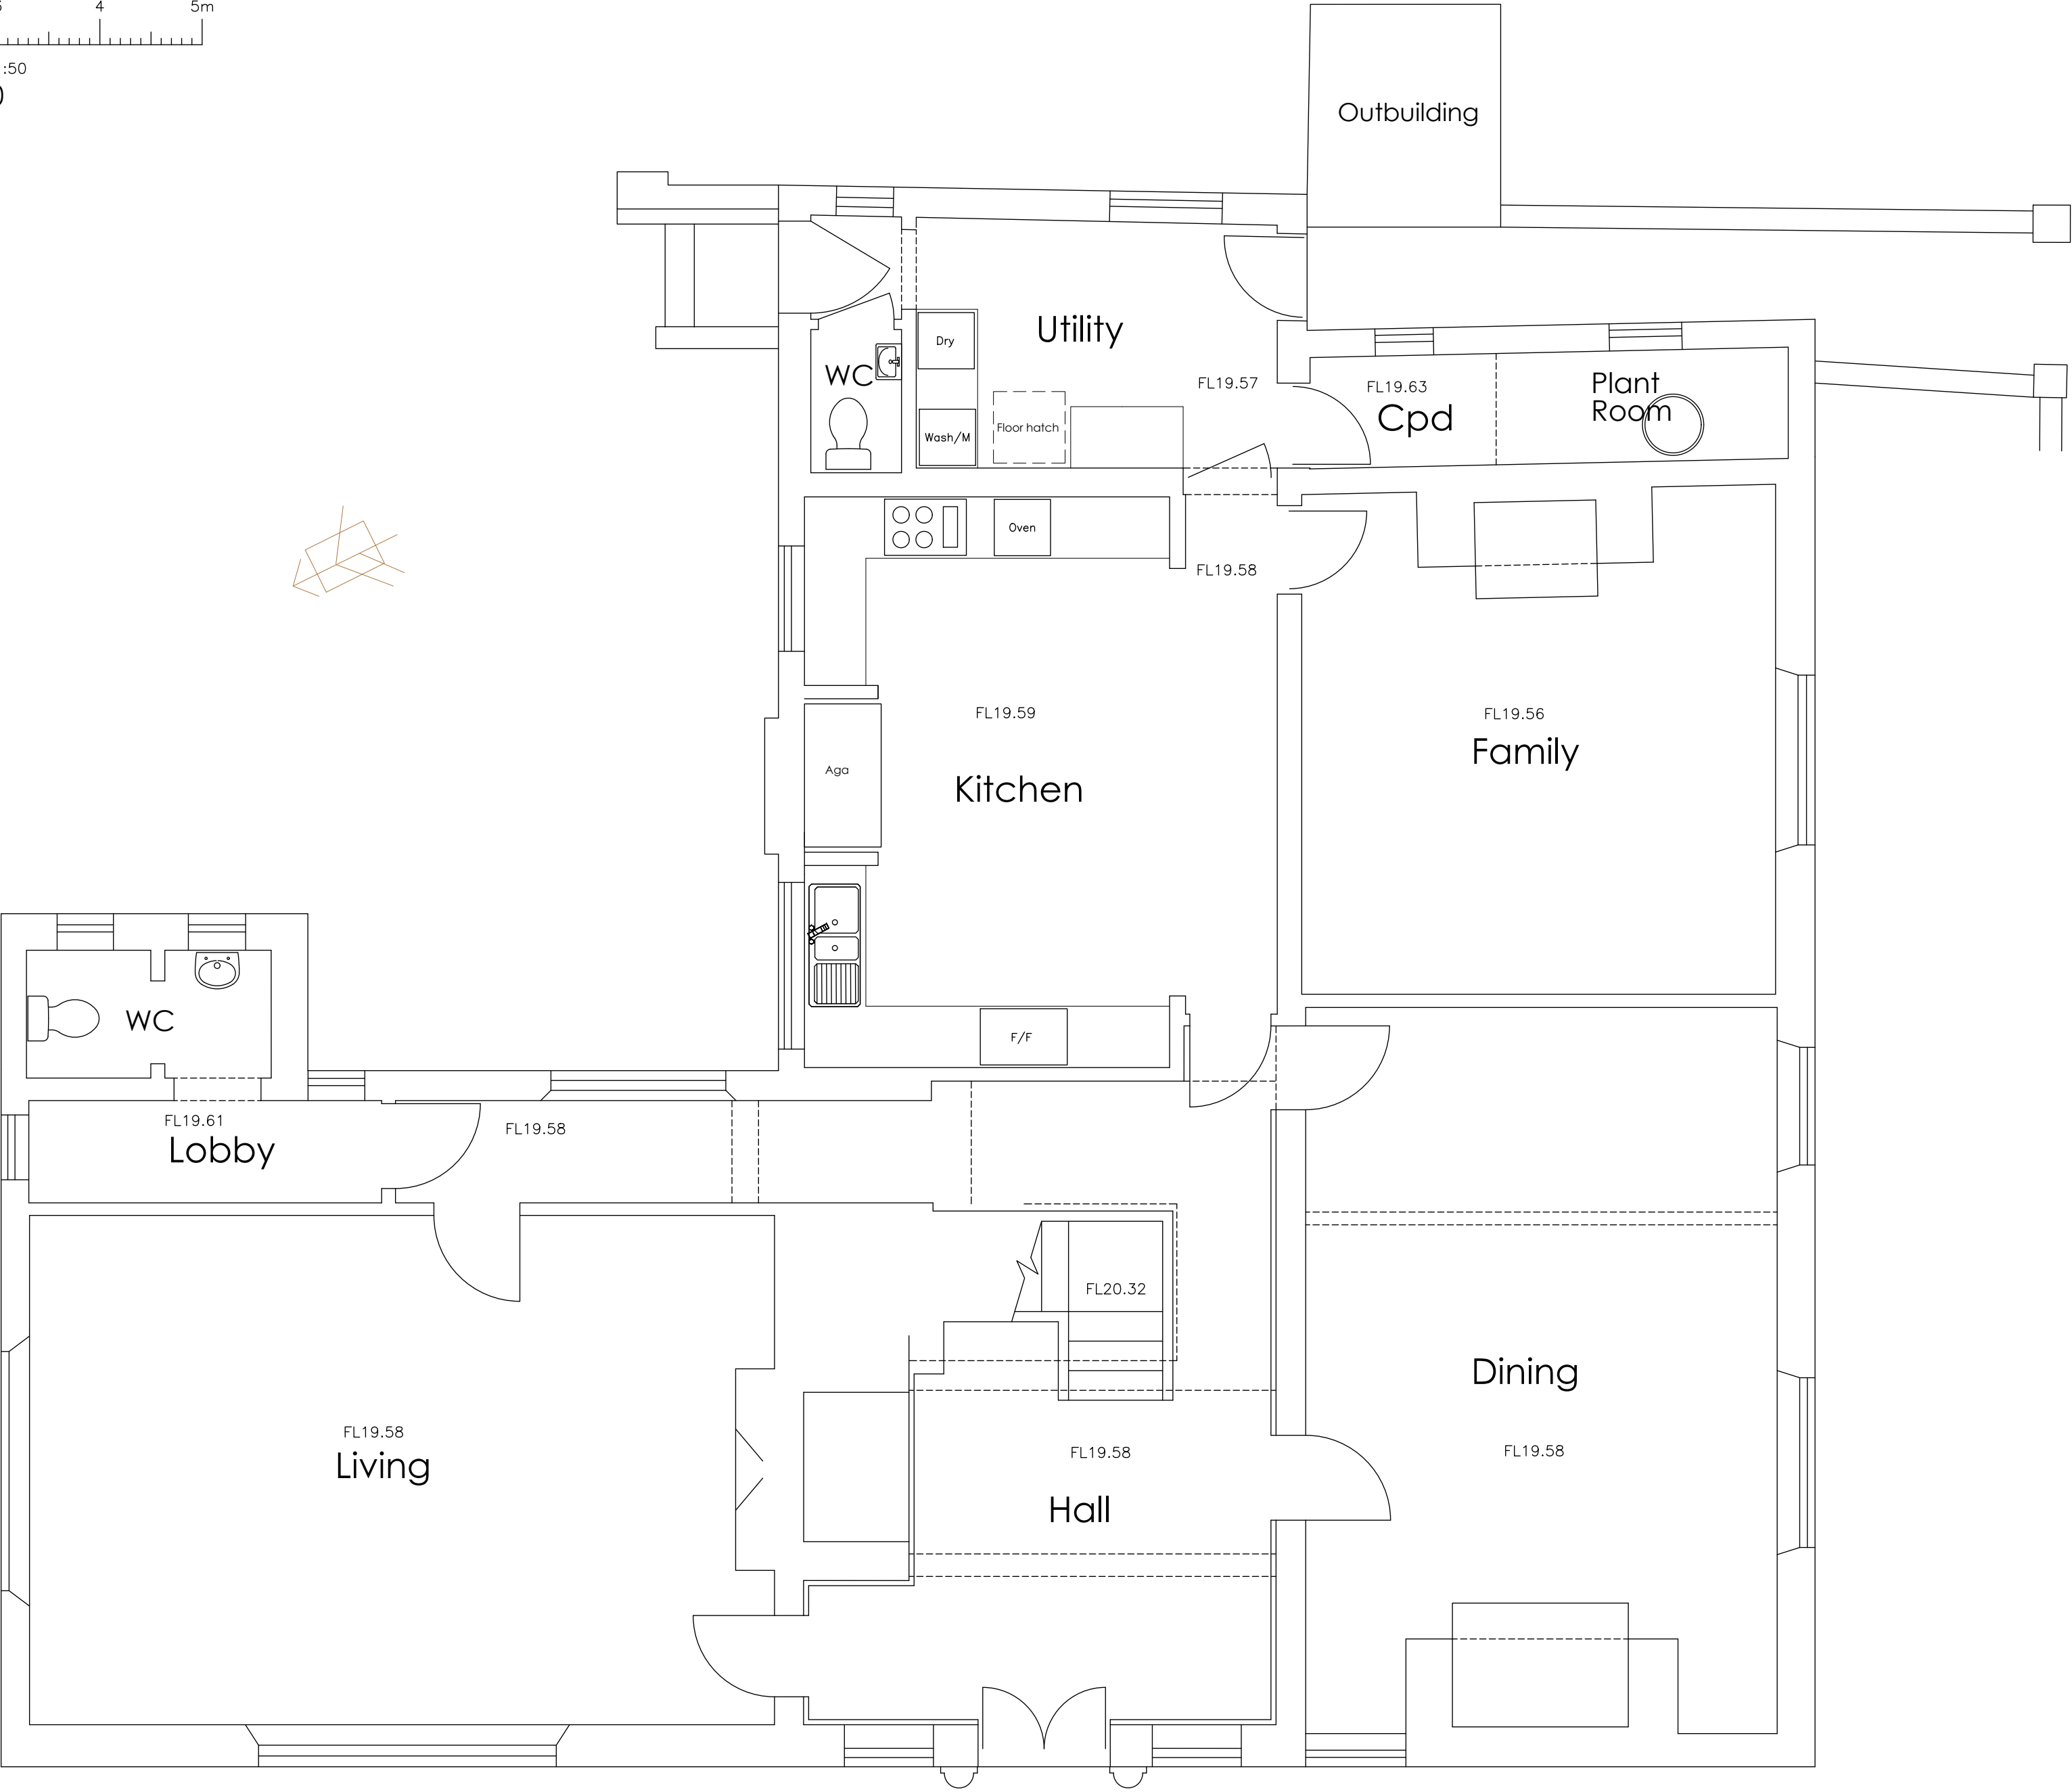

RIBA
Chartered Practice


Architects Registration Board



This drawing is the copyright of ADP Architects Ltd. It may not be altered or reproduced in any form, or passed onto Third Parties without the written consent of ADP Architects Ltd.

Drawing For Construction Purposes Only

Note: This drawing is to be read in conjunction with our Building Notes. The Building Notes are written in a separate A4 document.

All dimensions and details on the drawing should be checked and verified on site by the contractor before fabrication and erection. DO NOT scale from this drawing, use figured dimensions only. Any discrepancies should be highlighted without delay.

Note: This drawing has been produced by the use of a topographical survey carried out by others. All information therefore derived from the survey drawing is assumed to be accurate and ADP Architects Ltd cannot be held accountable for any discrepancies discovered on site.

IF IN DOUBT ASK FOR CONFIRMATION.

FD30s	Self-closing FD30s (smoke control) Fire Door
FD20	Self-closing FD20 Fire Door (minimum requirement)
	Mechanical Extract low energy individual units or taken to multi-vent/MVHR whole house system to manuf./M&E design
	Steel Beam to Engineer's Design
	Sound Deadening Quilt Insulation
	Plumbing Connection
	Rainwater Downpipe
	Escape Window
	Smoke Detector
	Carbon Monoxide Detector
	Heat detector
FL19.56	Existing Floor Levels

rev:	date:	note:
------	-------	-------



architects ltd
architects & urban designers

Tel: 01489 584503
Email: mail@adp-ltd.co.uk
www.adparchitectsltd.co.uk
Richmond Court, 94 Botley Road, Park Gate, Southampton, SO31 1BA

project name/address:
Alterations & Additions
Greywell
High Street
Bursledon
SO31 8DL

client:
Mr & Mrs Wiegman

drawing title:
Existing Ground Floor Plan

job number:	drawing number:	revision:
2001	11	
drawing scale/size:	date:	drawn:
1:100 (A2)	Oct 23	

Ground Floor Plan 1:50