


SUBJECT TO CONFIRMATION OF LEGAL BOUNDARIES,  
UNDERGROUND SERVICES LOCATIONS, EASEMENTS & OTHER SITE  
CONSTRAINTS.

THE HARRIS GROUP LTD DOES NOT ACCEPT LIABILITY FOR ANY DEVIATION TO OUR DRAWINGS OR SPECIFICATION.

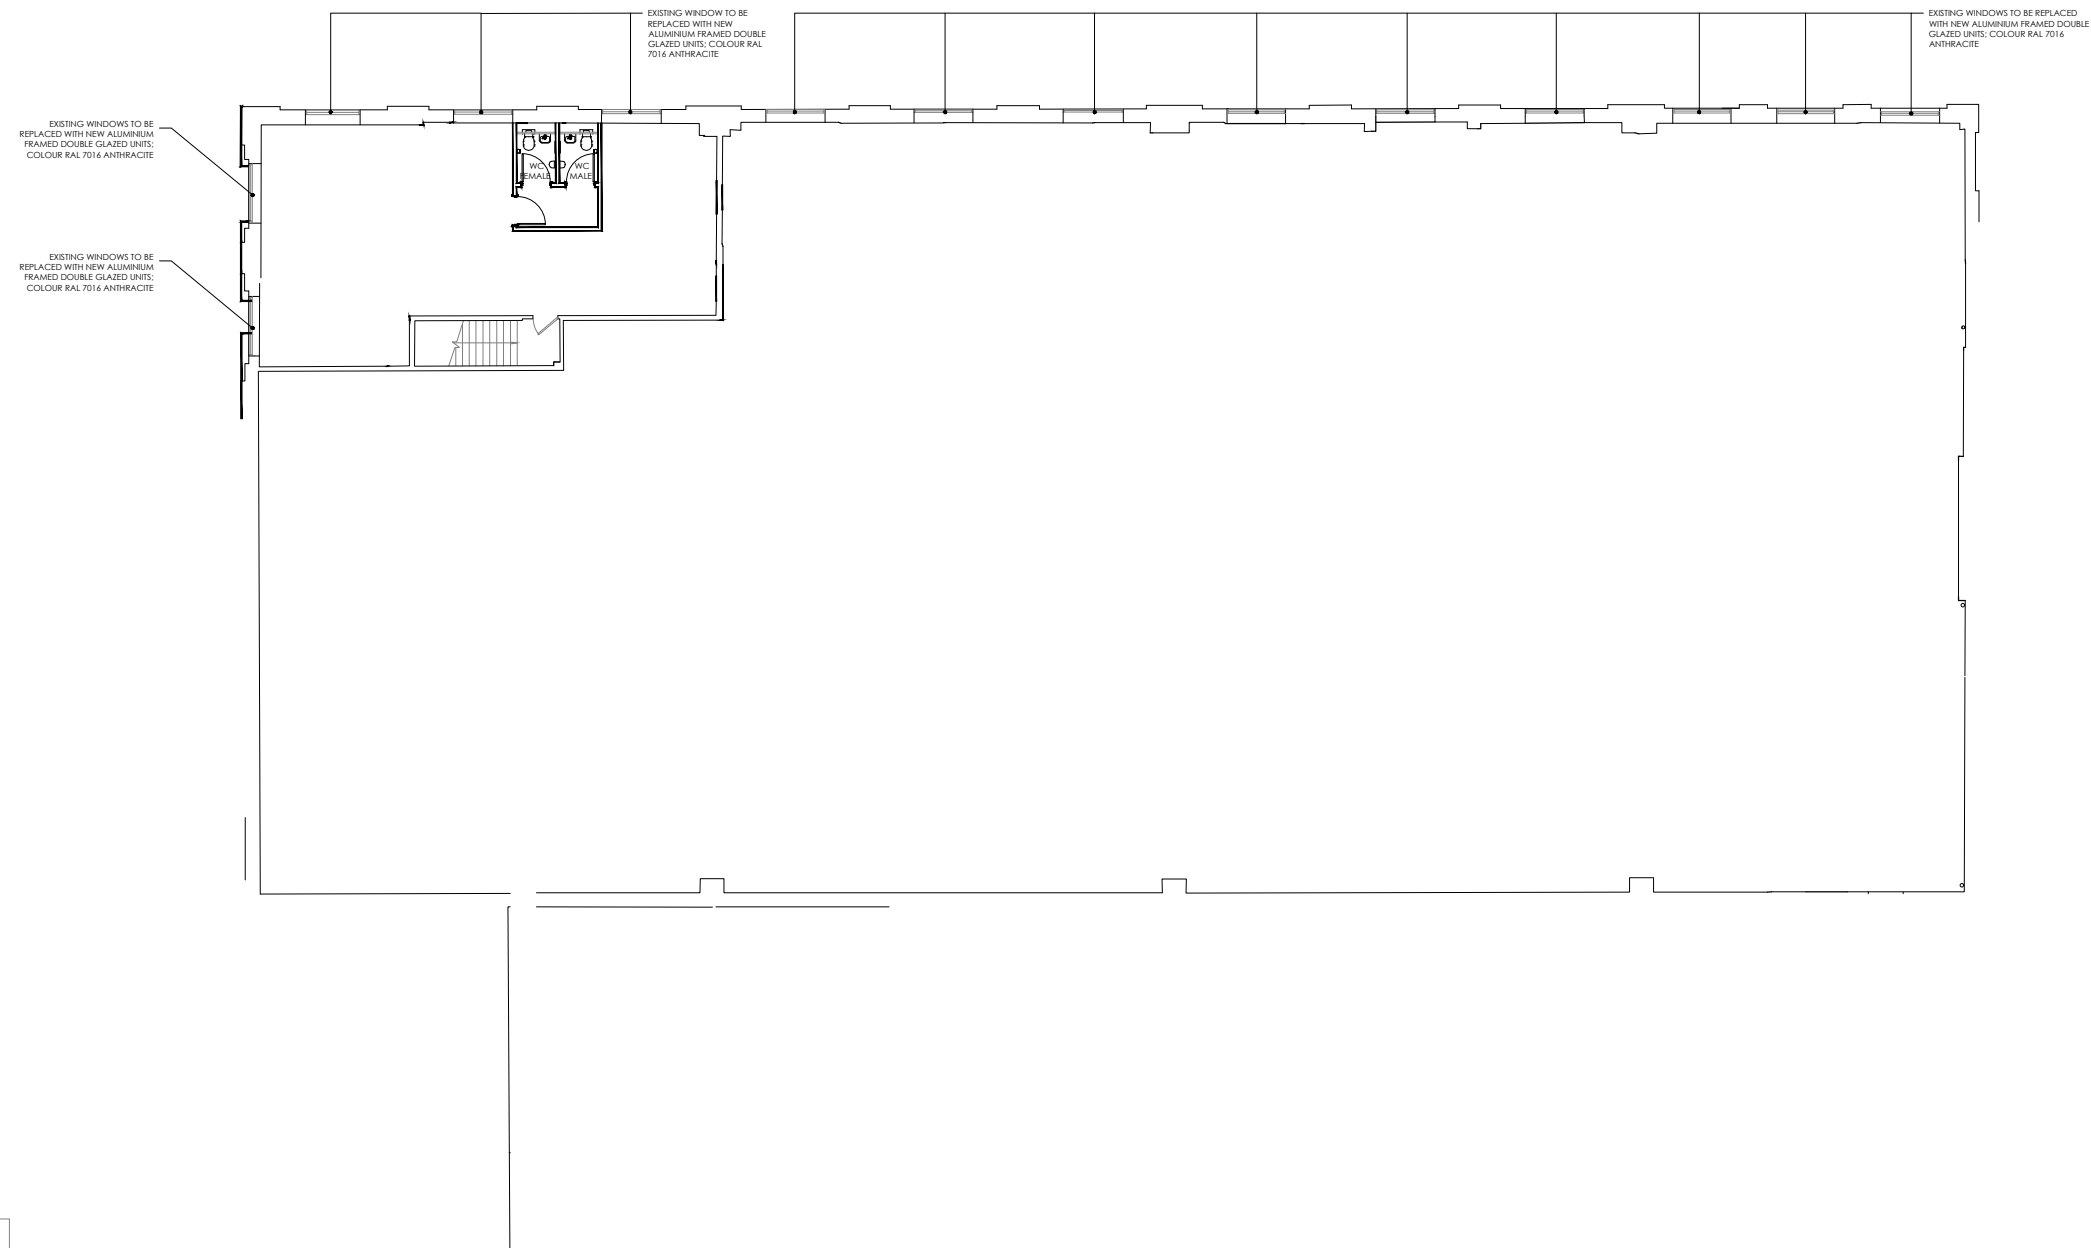

|   |            |                                               |    |     |
|---|------------|-----------------------------------------------|----|-----|
| D | 04.04.2024 | DRAWING UPDATED BASED ON ELEVATION'S REVISION | PD | JPG |
| C | 14.02.2024 | DRAWING UPDATED BASED ON ELEVATION'S REVISION | PD | JPG |
| B | 23.11.2023 | DRAWING REV'D AS PER CLIENT'S COMMENTS        | PD | JPG |
| A | 13.11.2023 | DRAWING REV'D AS PER CLIENT'S COMMENTS        | PD | --- |

| Rev | Date | Description | Rev By | Chk'd By |
|-----|------|-------------|--------|----------|
|-----|------|-------------|--------|----------|

|               |                                                                  |
|---------------|------------------------------------------------------------------|
| Project Title | PROPOSED RE-CLADDING ELEVATIONS                                  |
|               | UNIT 4<br>BARTON PARK, CHICKENHALL LANE<br>EASTLEIGH<br>SO50 6RR |

|        |     |
|--------|-----|
| Client | JLL |
|--------|-----|

|        |          |
|--------|----------|
| Status | PLANNING |
|--------|----------|

|       |       |              |    |
|-------|-------|--------------|----|
| Scale | 1:250 | Drawing Size | A3 |
|-------|-------|--------------|----|

|      |            |          |    |         |     |
|------|------------|----------|----|---------|-----|
| Date | 13/11/2023 | Drawn By | PD | Checked | JPG |
|------|------------|----------|----|---------|-----|

Drawing Title PROPOSED MEZZANINE FLOOR PLAN

|            |           |     |   |
|------------|-----------|-----|---|
| Job-Dwg No | 19707-113 | Rev | D |
|------------|-----------|-----|---|

- ☐ 2 St. Johns North,  
Wakefield, WF1 3QA  
t. 01924 291800
- ☐ Carvers Warehouse, 77 Dale Street,  
Manchester, M1 2HG  
t. 0161 2388555
- ☒ The Old Rectory, 79 High Street,  
Newport Pagnell, MK16 8AB  
t. 01908 211577
- ☐ 101 London Road,  
Reading, RG1 5BY  
t. 0118 9507700
- ☐ 10 Gees Court, St Christophers Place,  
London, W1U 1JJ  
t. 0207 4091215



ARCHITECTS  
www.harrispartnership.com