


THIS DRAWING HAS BEEN BASED ON SITE SURVEY 27192Y_04
DRAWING BY JPP

SUBJECT TO CONFIRMATION OF LEGAL BOUNDARIES,
UNDERGROUND SERVICES LOCATIONS, EASEMENTS & OTHER SITE
CONSTRAINTS.

THE HARRIS GROUP LTD DOES NOT ACCEPT LIABILITY FOR ANY
DEVIATION TO OUR DRAWINGS OR SPECIFICATION.

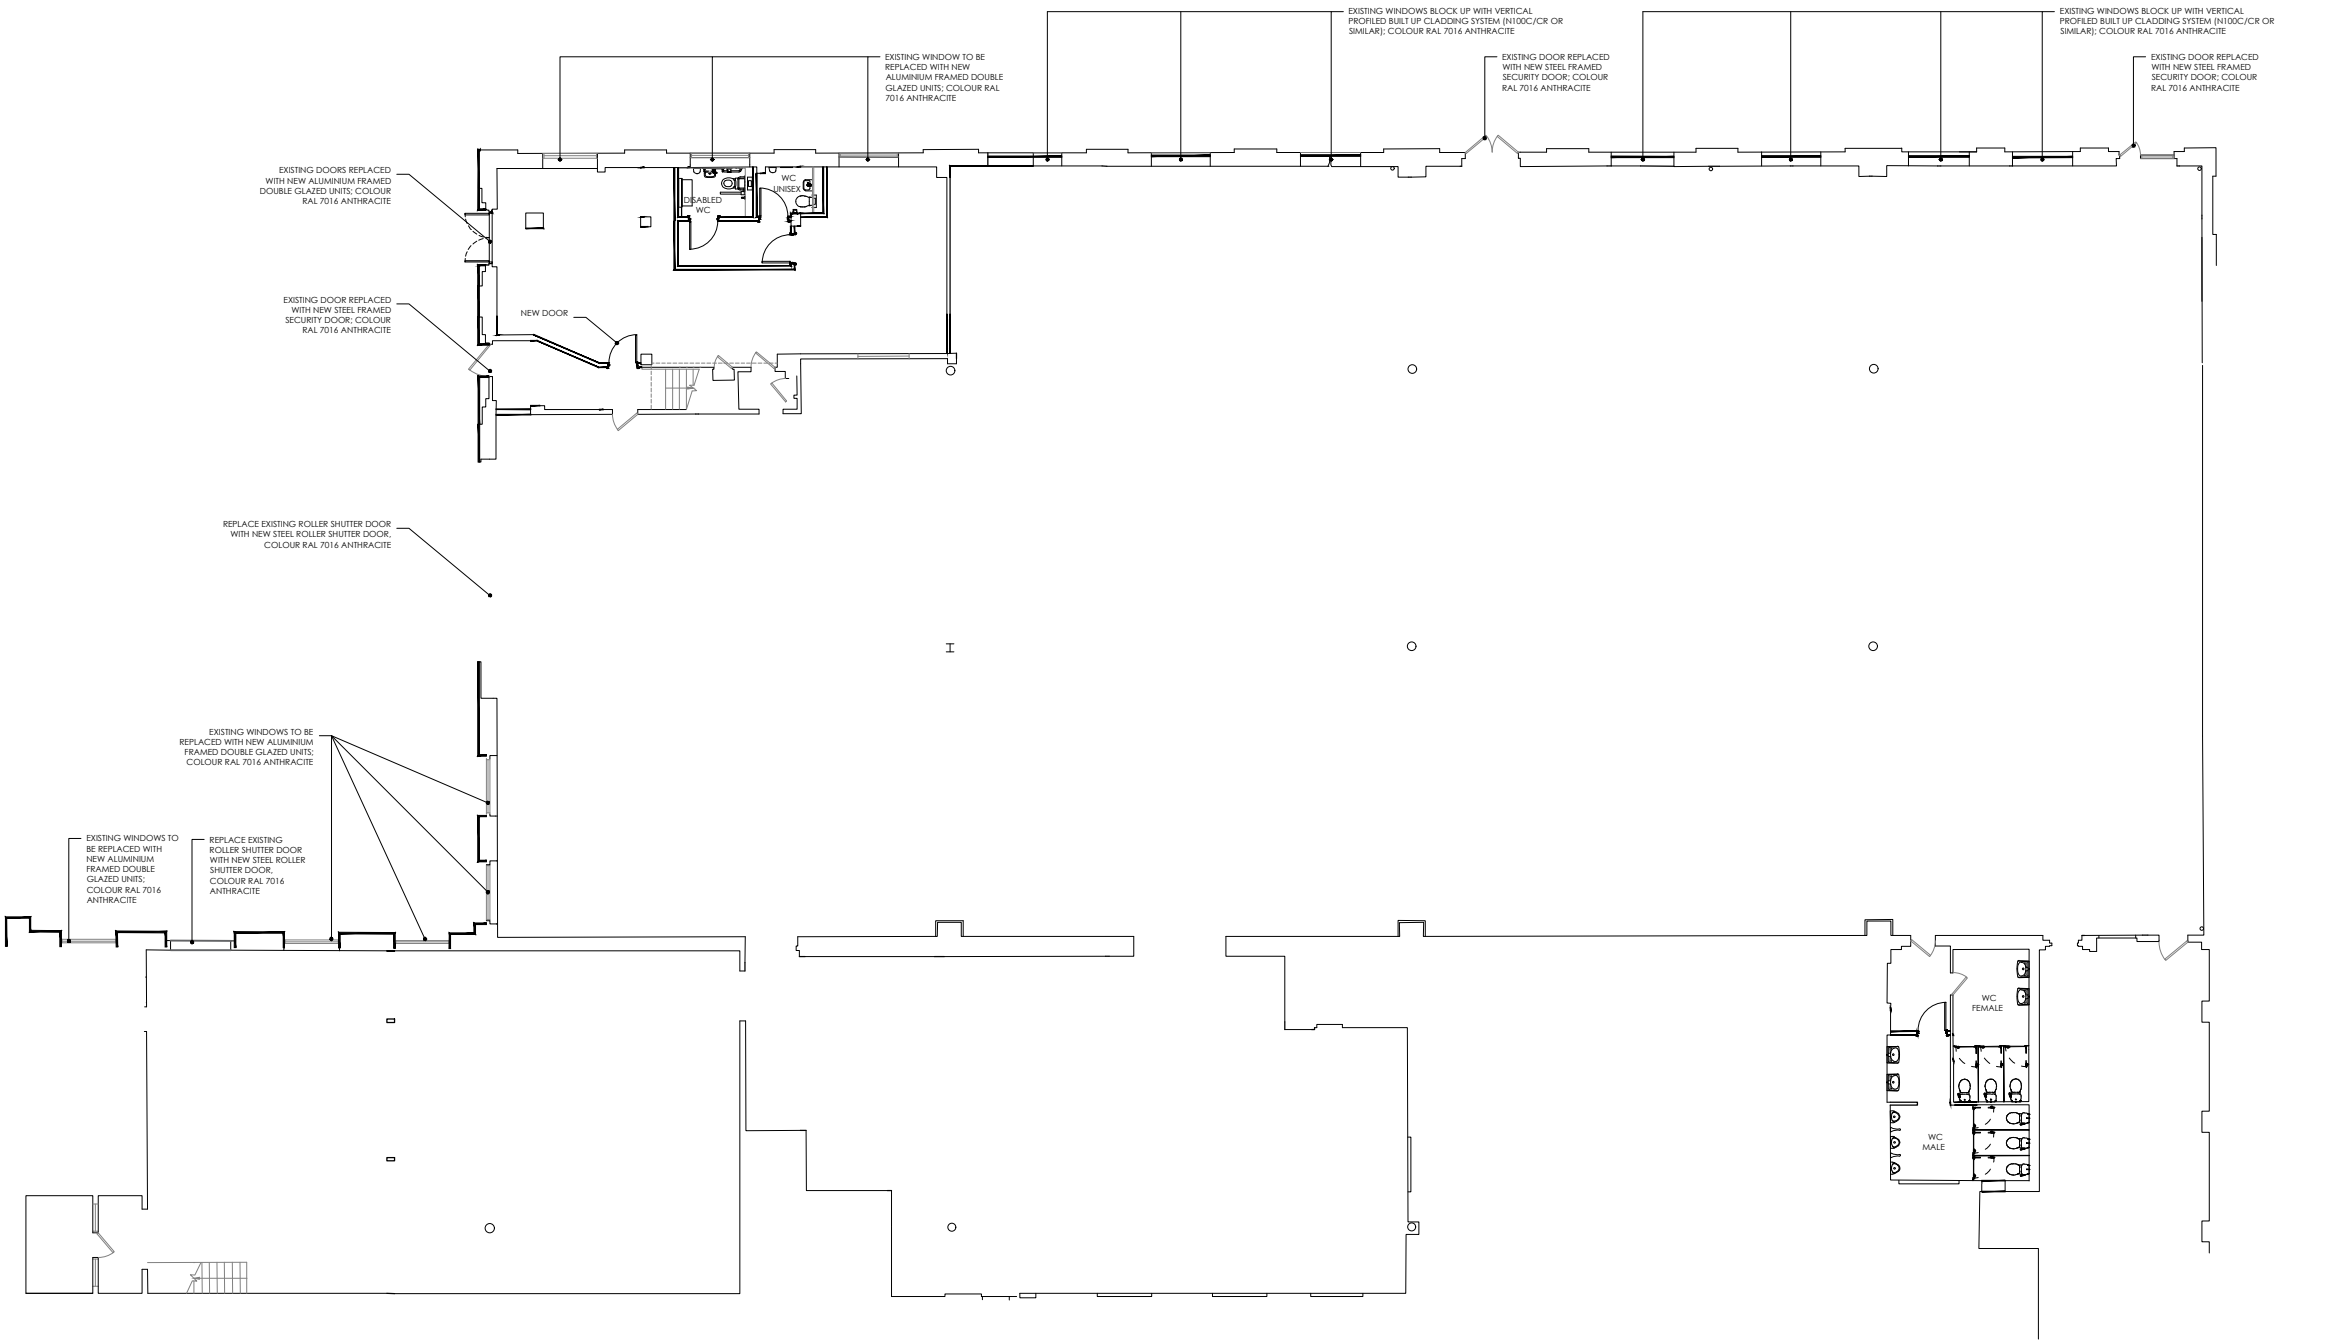

D	04.04.2024	DRAWING UPDATED BASED ON ELEVATION'S REVISION			PD	JPG
C	14.02.2024	DRAWING UPDATED BASED ON ELEVATION'S REVISION			PD	JPG
B	23.11.2023	DRAWING REV'D AS PER CLIENT'S COMMENTS			PD	JPG
A	13.11.2023	DRAWING REV'D AS PER CLIENT'S COMMENTS			PD	---
Rev	Date	Description			Rev By	Chk'd By
Project Title		PROPOSED RE-CLADDING ELEVATIONS				
		UNIT 4 BARTON PARK, CHICKENHALL LANE EASTLEIGH SO50 6RR				
Client		JLL				
Status		PLANNING				
Scale		1:250		Drawing Size A3		
Date		13/11/2023	Drawn By	PD	Checked	JPG
Drawing Title		PROPOSED GROUND FLOOR PLAN				
Job-Dwg No		19707-112			Rev	D
☐ 2 St. Johns North, Wakefield, WF1 3QA t. 01924 291800 ☐ Carvers Warehouse, 77 Dale Street, Manchester, M1 2HG t. 0161 2388555 ☒ The Old Rectory, 79 High Street, Newport Pagnell, MK16 8AB t. 01908 211577 ☐ 101 London Road, Reading, RG1 5BY t. 0118 9507700 ☐ 10 Gees Court, St Christophers Place, London, W1U 1JJ t. 0207 4091215 THE HARRIS PARTNERSHIP ARCHITECTS www.harrispartnership.com						